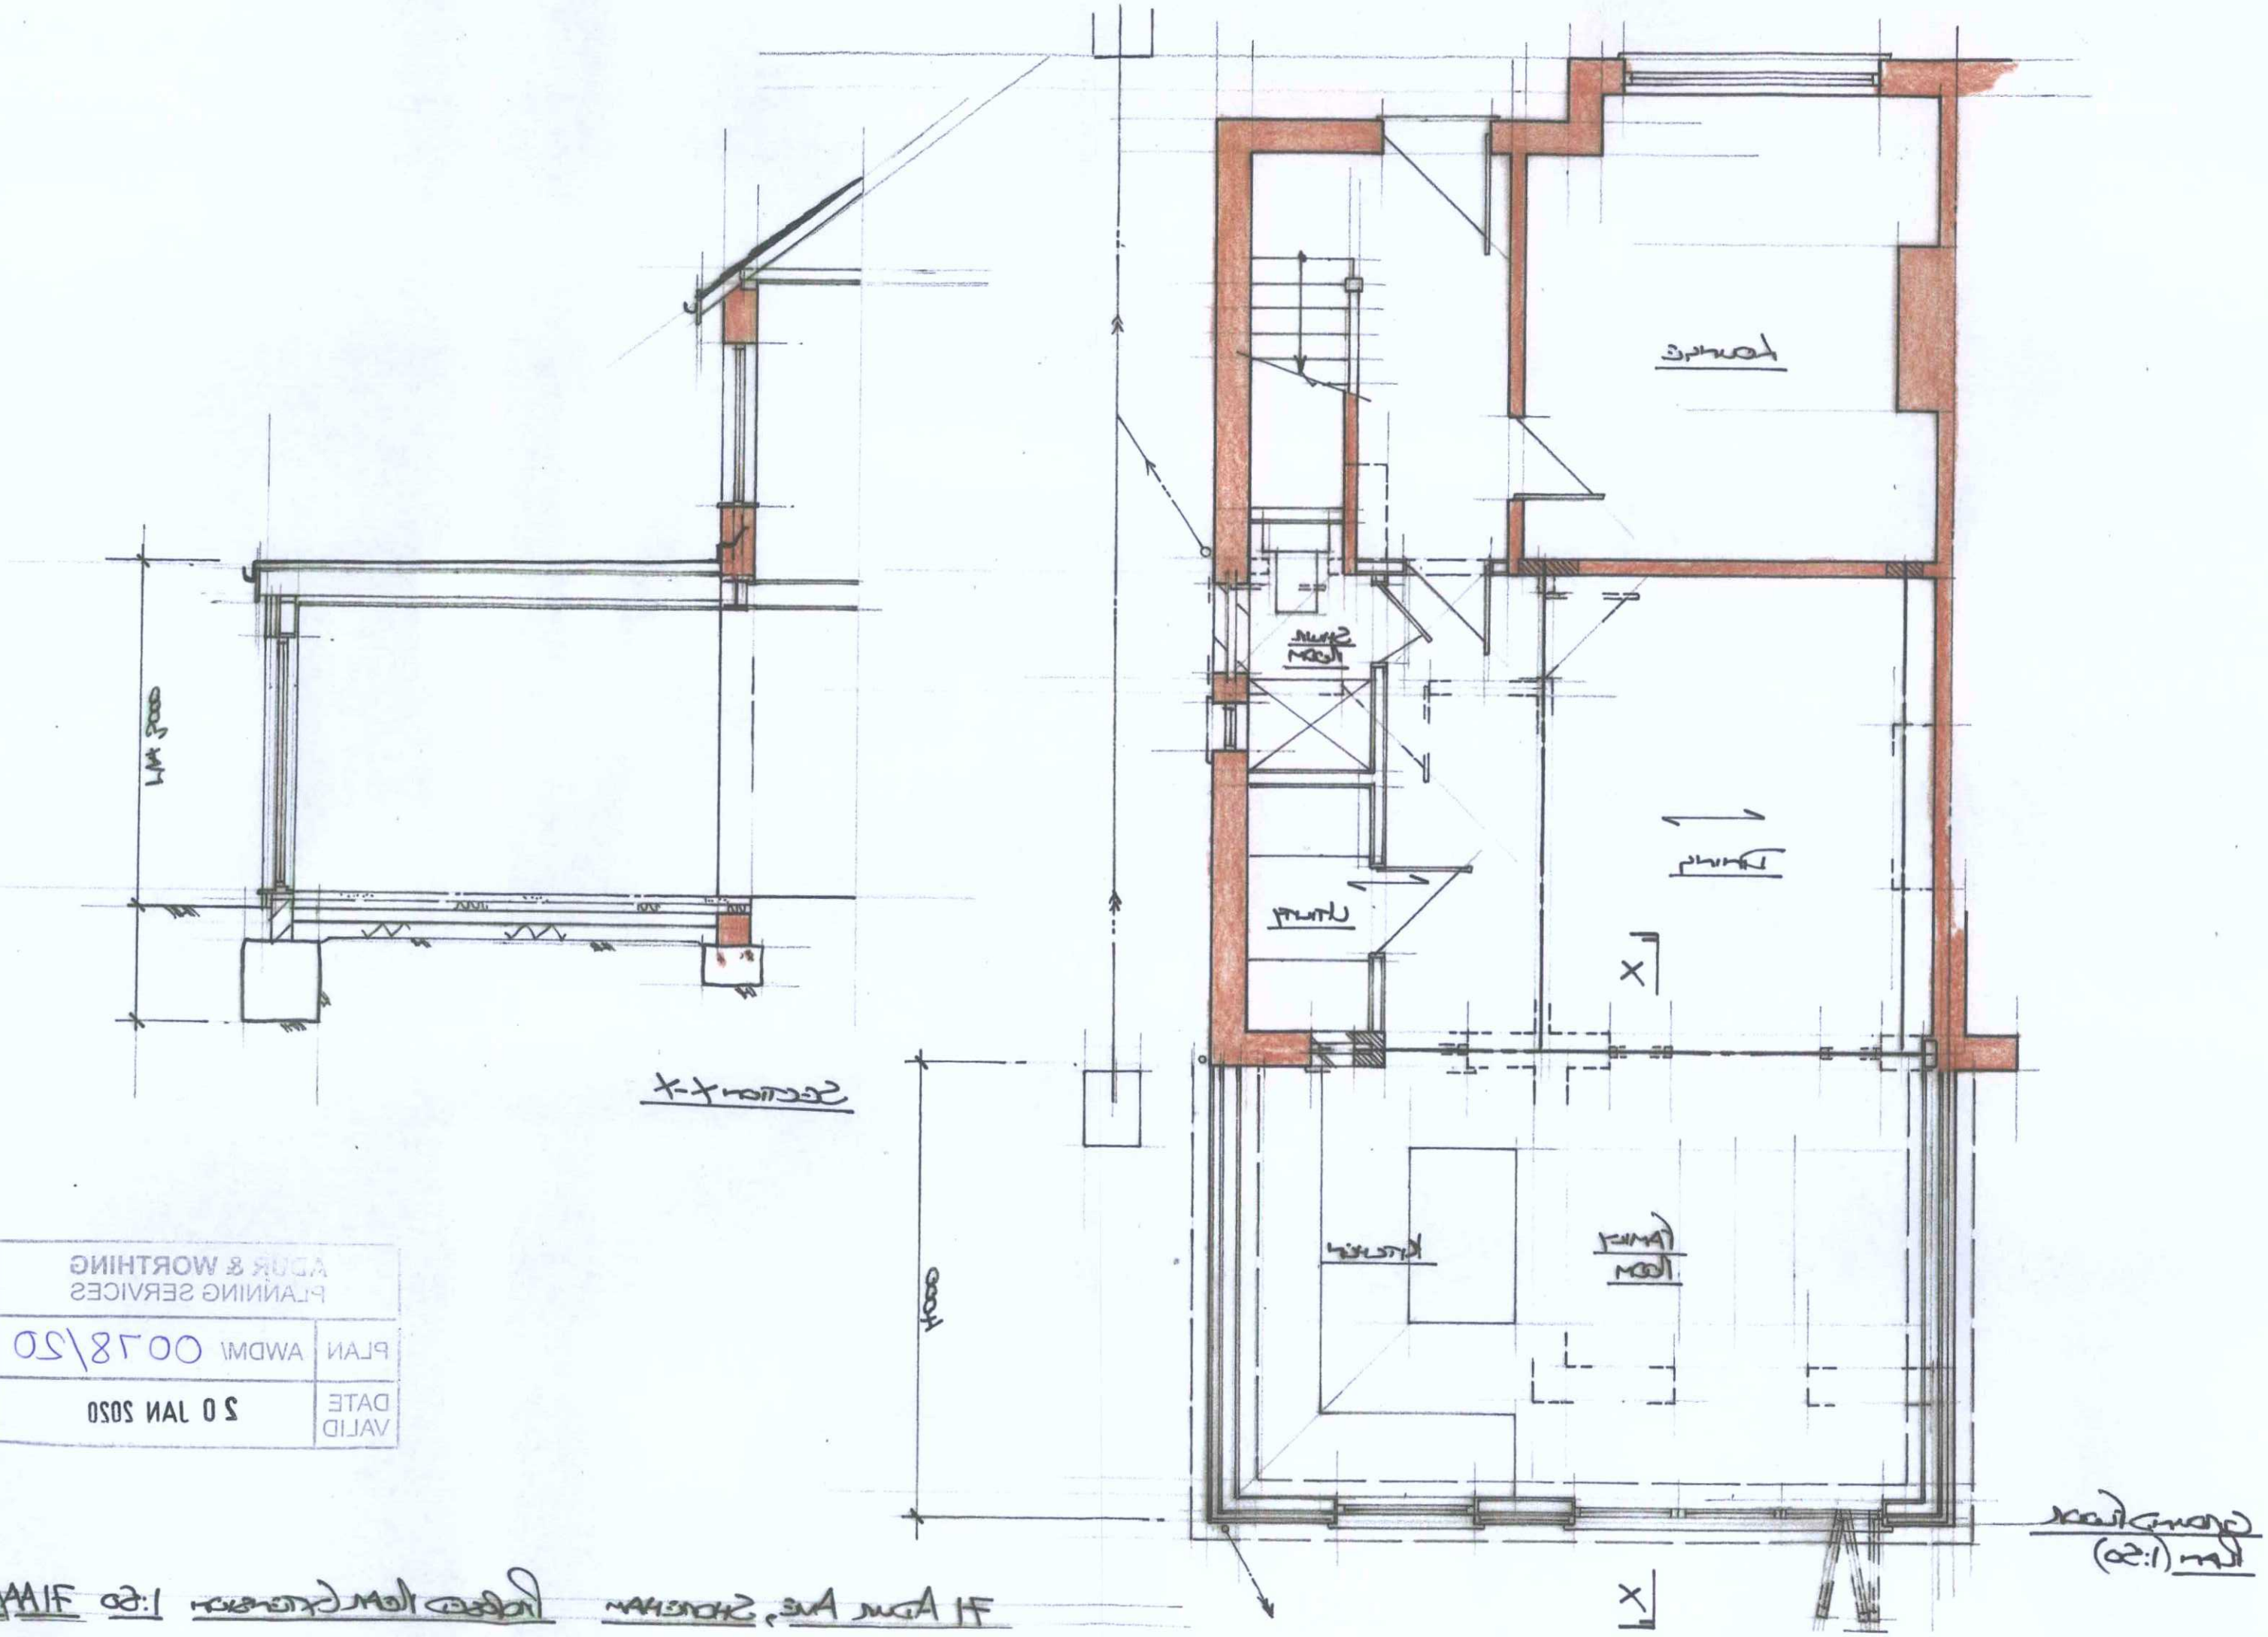

ADUR & WORTHING PLANNING SERVICES	
PLAN	AWDM/ 0078/20
DATE VALID	20 JAN 2020

71 Adur Ave, Shoreham Proposed Rear Extension 1:50 71AA/01