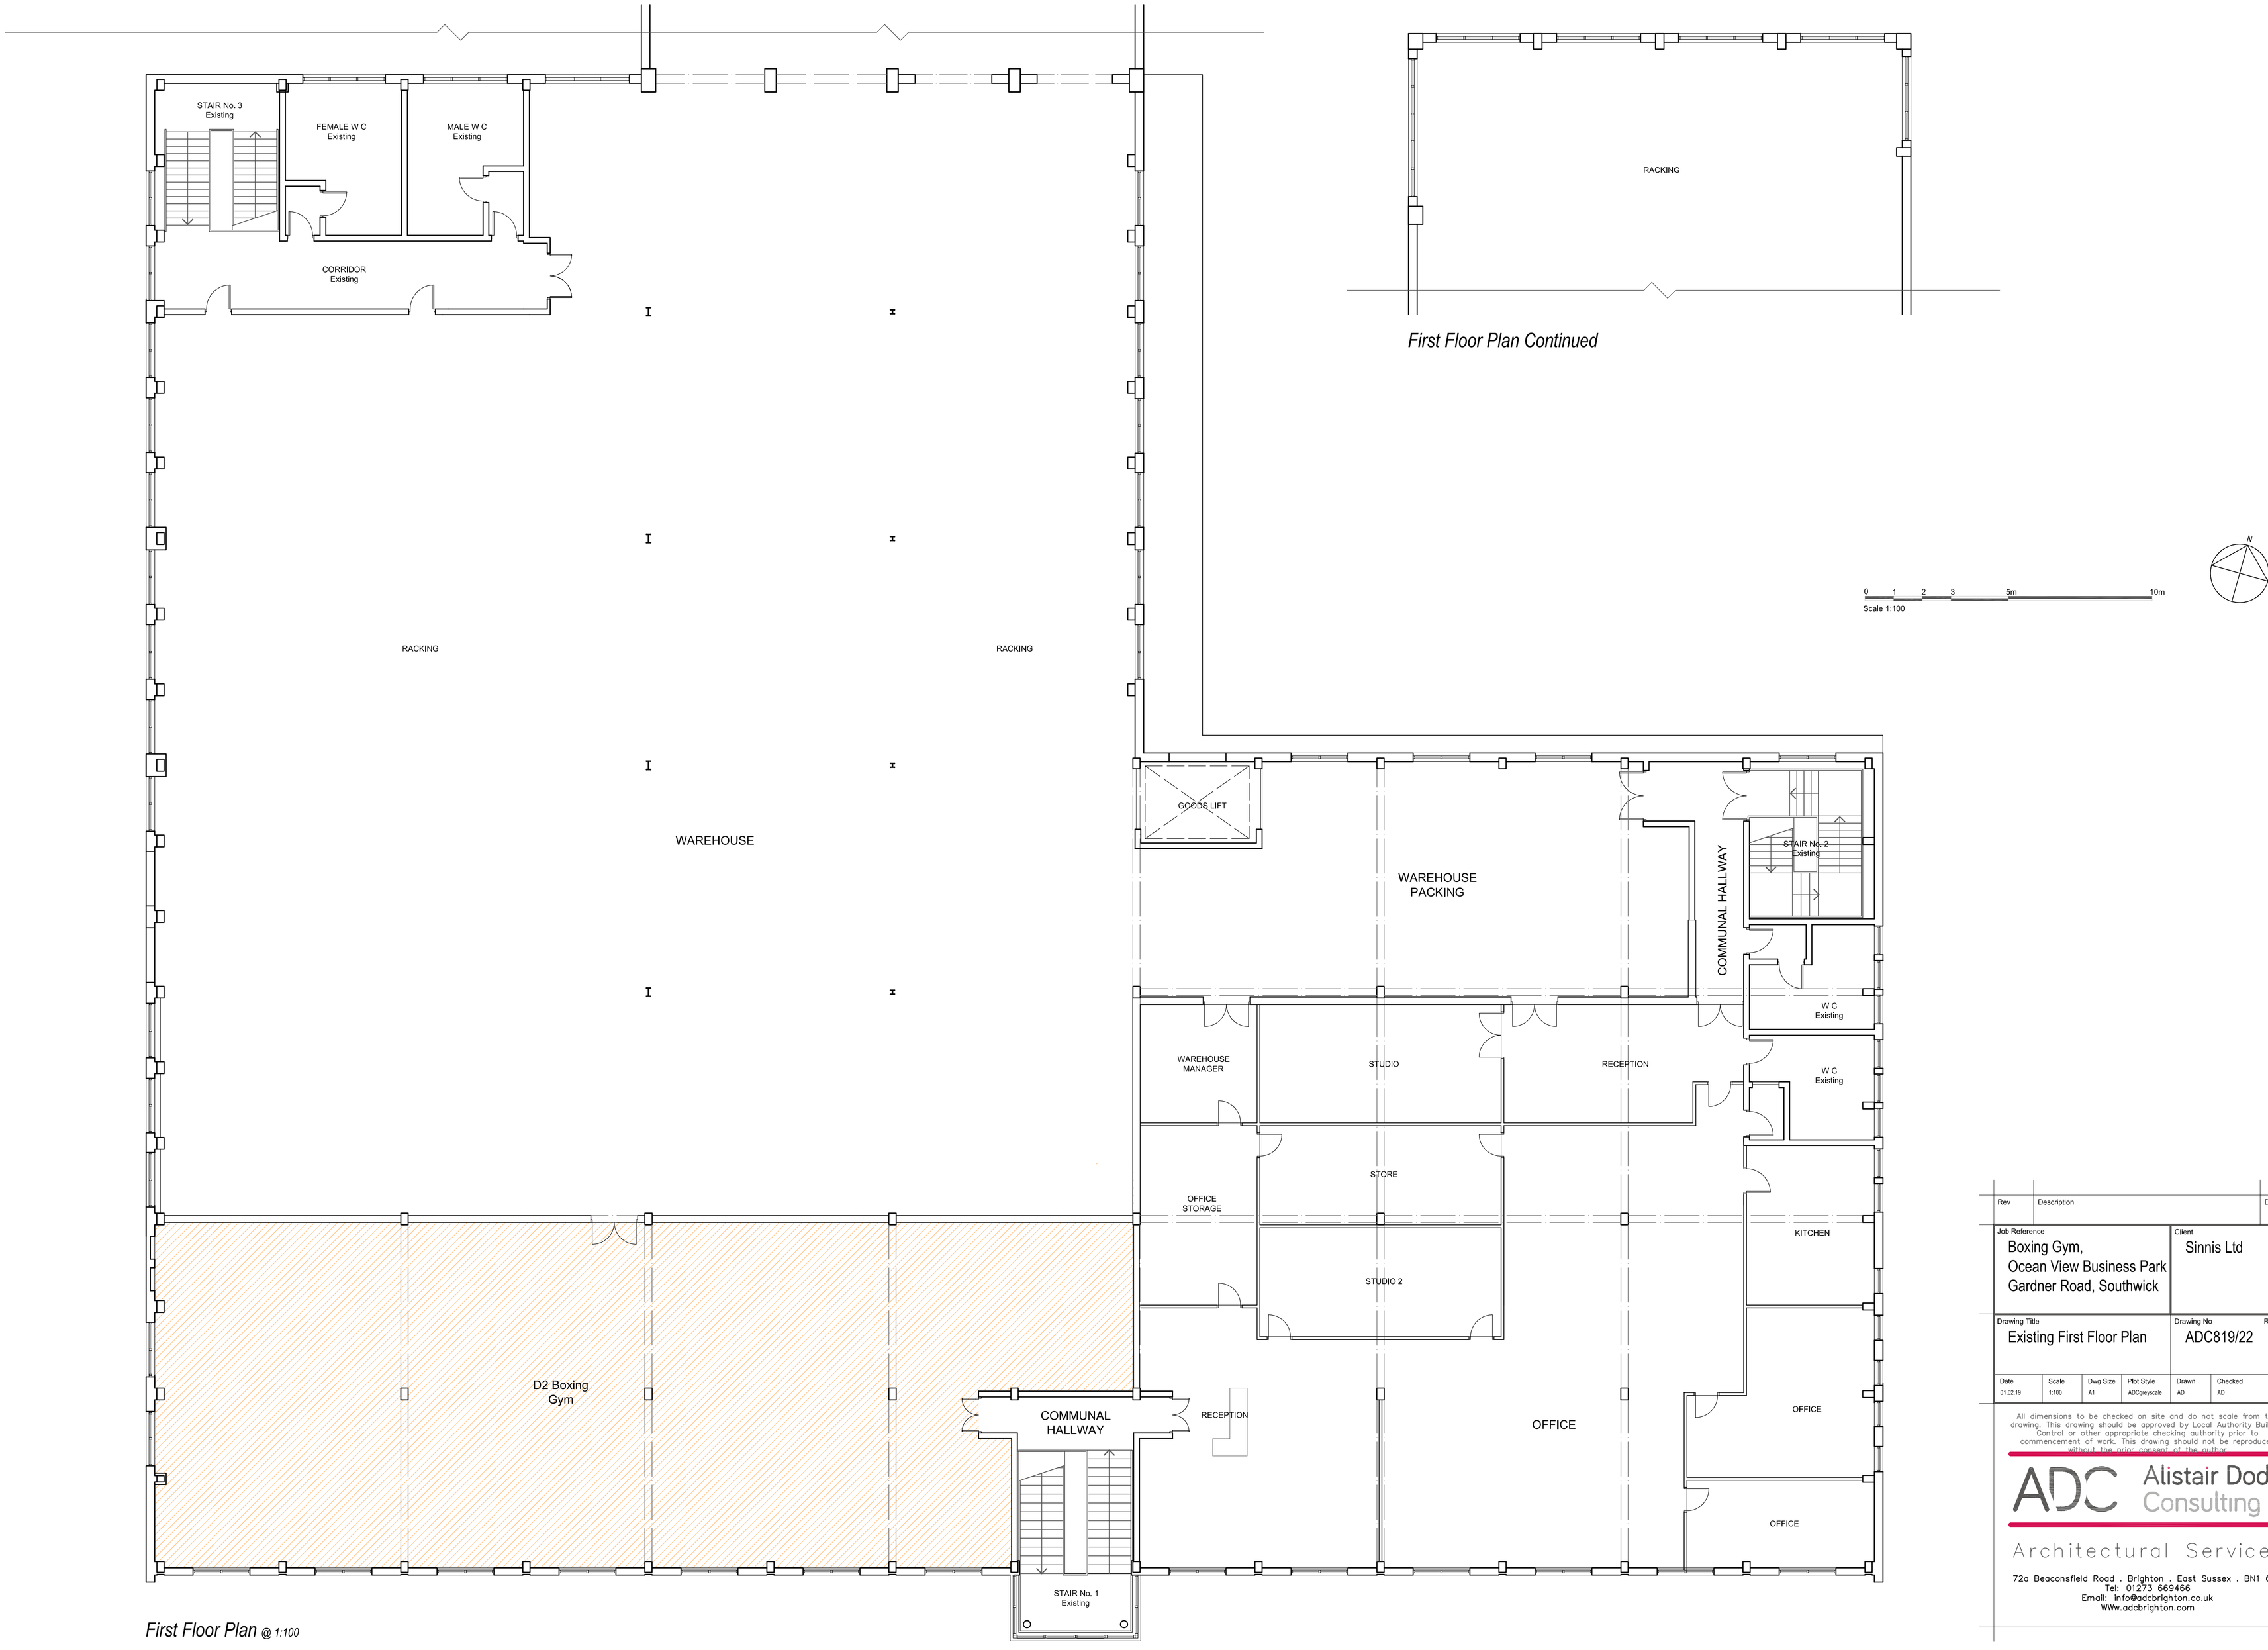

First Floor Plan @ *1:100*

First Floor Plan Continued

0 1 2 3 5m 10m

Scale 1:100

Rev	Description	Date

Job Reference
Boxing Gym,
Ocean View Business Park
Gardner Road, Southwick

Client
Sinnis Ltd

Drawing Title
Existing First Floor Plan

Drawing No ADC819/22 Rev

Date	Scale	Dwg Size	Plot Style	Drawn	Checked
01.02.19	1:100	A1	ADCgreyscale	AD	AD

All dimensions to be checked on site and do not scale from this drawing. This drawing should be approved by Local Authority Building Control or other appropriate checking authority prior to commencement of work. This drawing should not be reproduced without the prior consent of the author.

ADC Alistair Dodd Consulting
Architectural Services
72a Beaconsfield Road . Brighton . East Sussex . BN1 6DD
Tel: 01273 669466
Email: info@adcbrighton.co.uk
WWw.adcbrighton.com