This drawing is copyright and must not be reproduced without the written consent of the Architect.

REV DATE DESCRIPTION

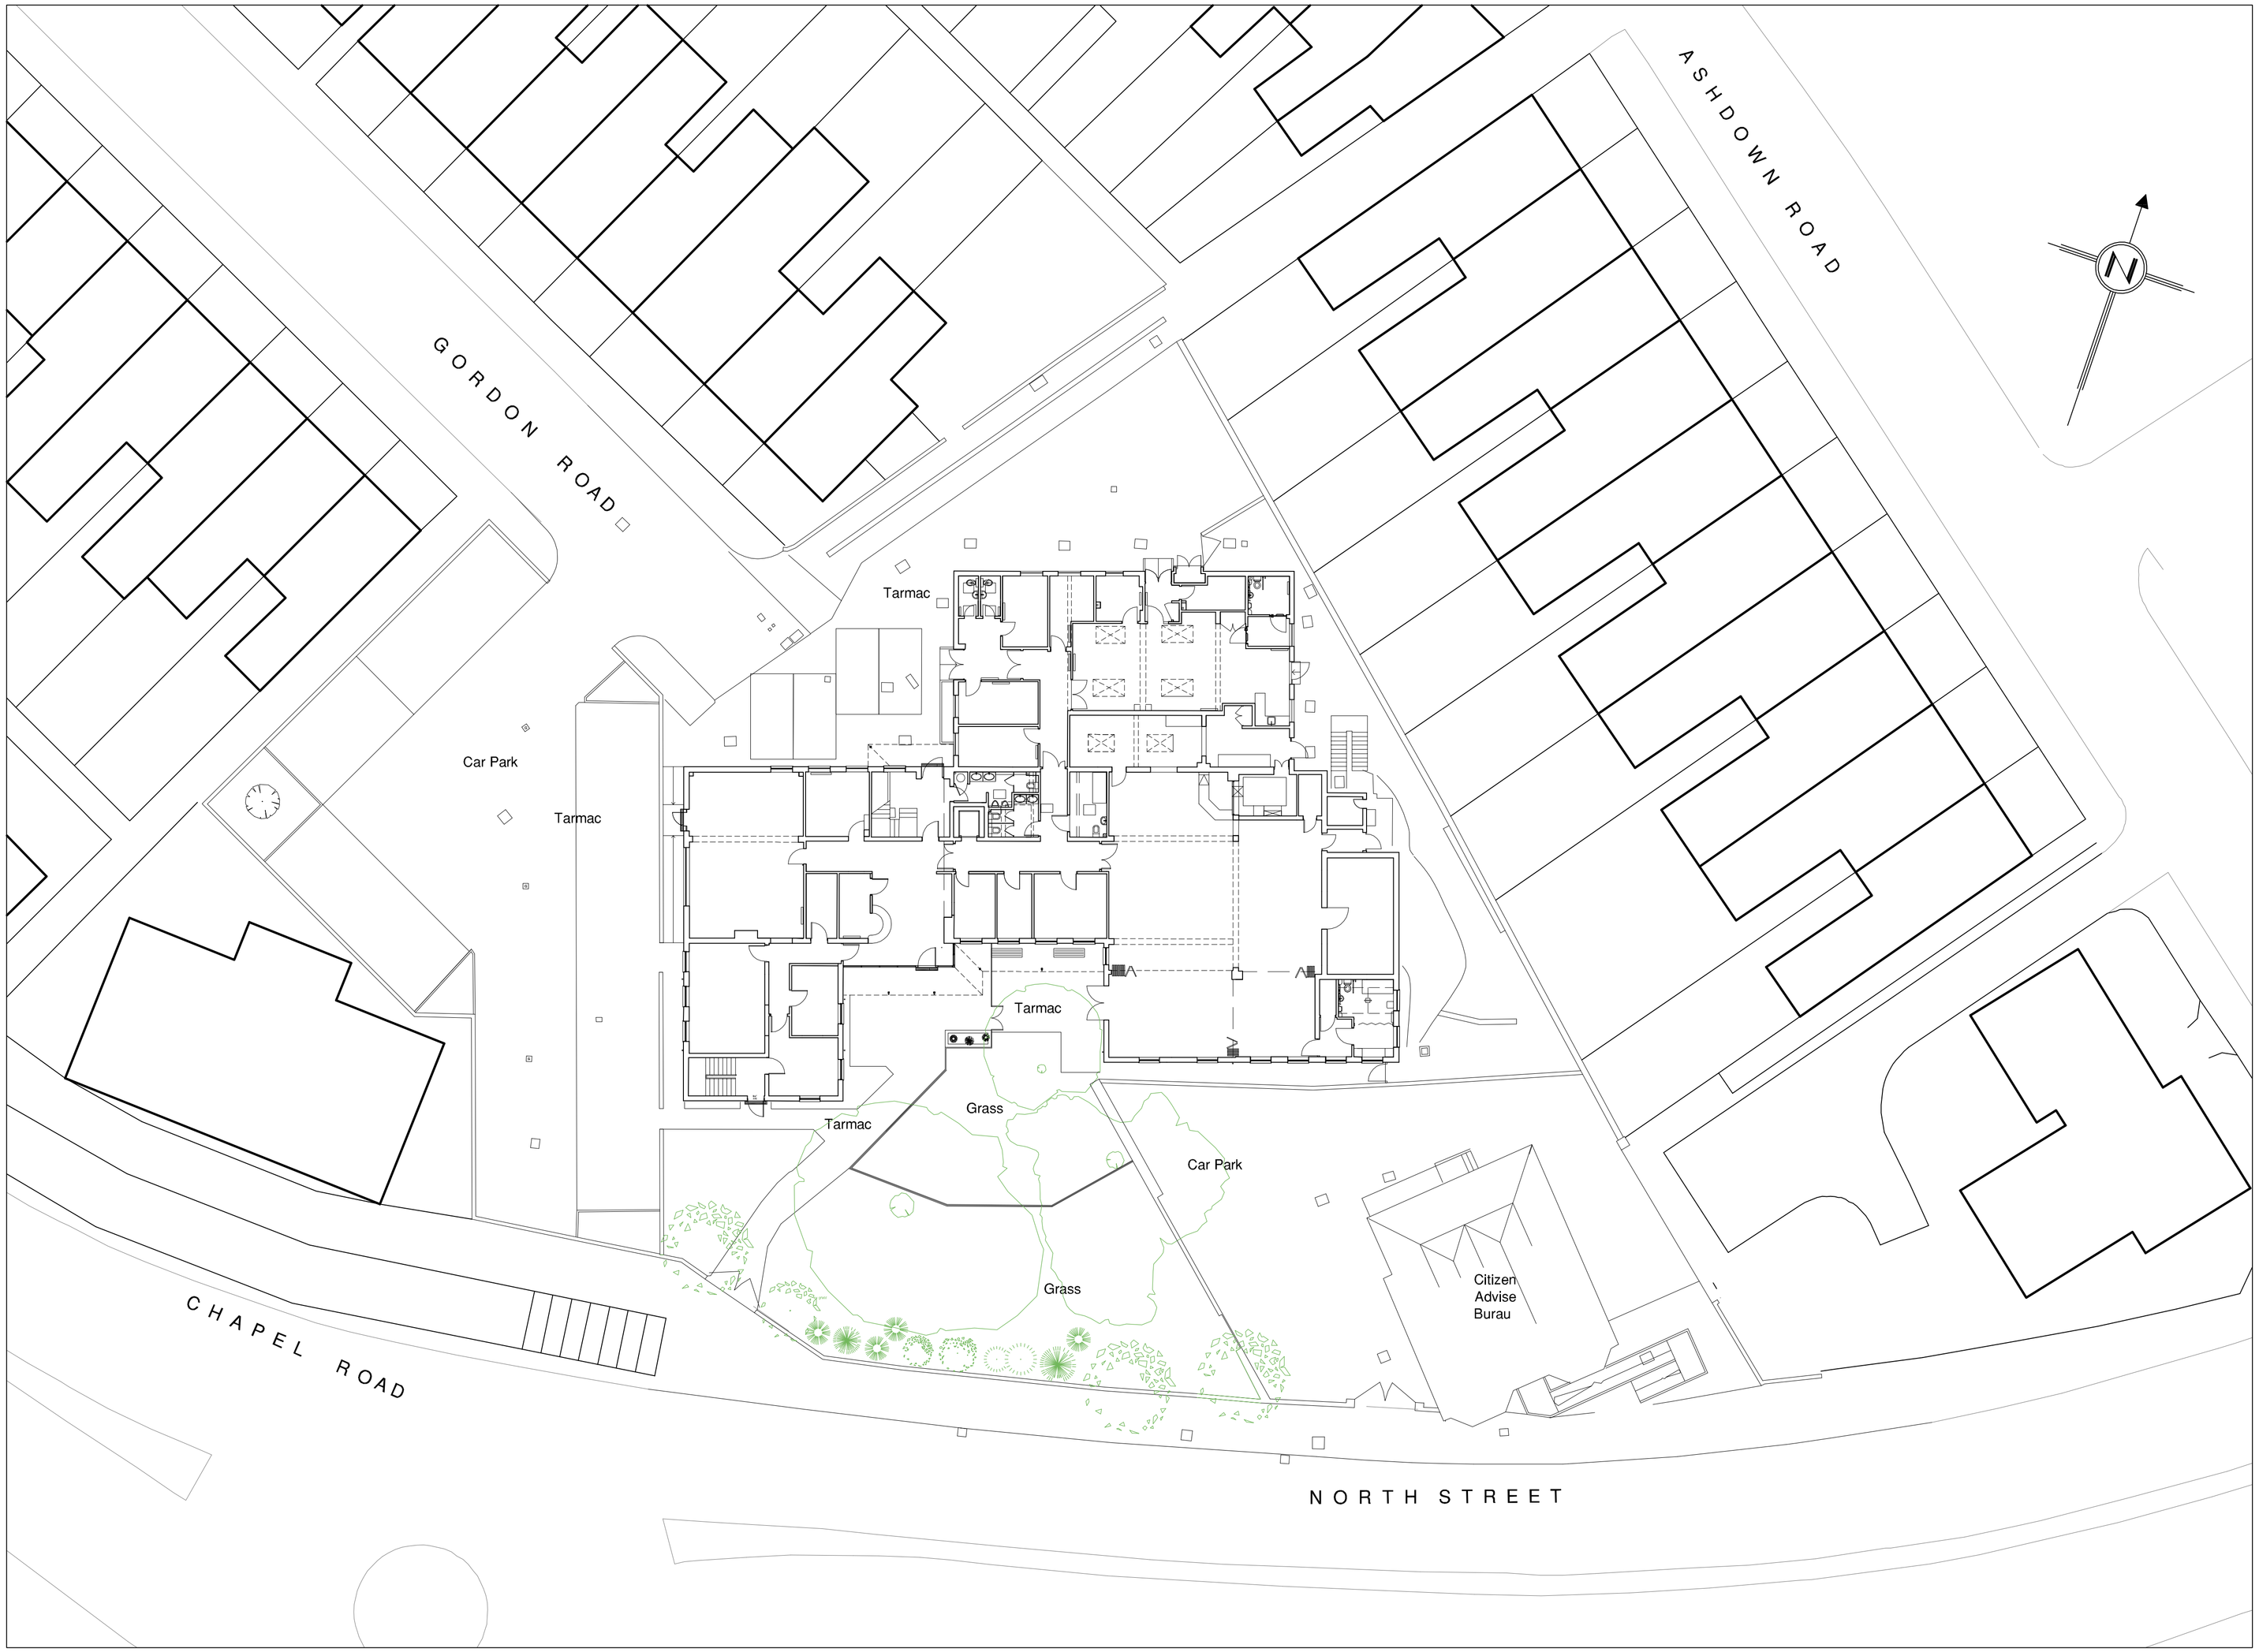

1:200 - Site Plan as Existing

Scale Bar 1:200

0 2 4 6 8 10 20m

PLANNING

SK70

25001 - Methold House, Worthing

Site Plan as Existing

Scale 1:200 @ A1

July 2025

saville jones consultants

74 victoria road worthing west sussex bn11 1un united kingdom
t +44 (0)1903 211 363 mail@savillejones-architects.com