



GROUND FLOOR - HALL/DINNING ROOM

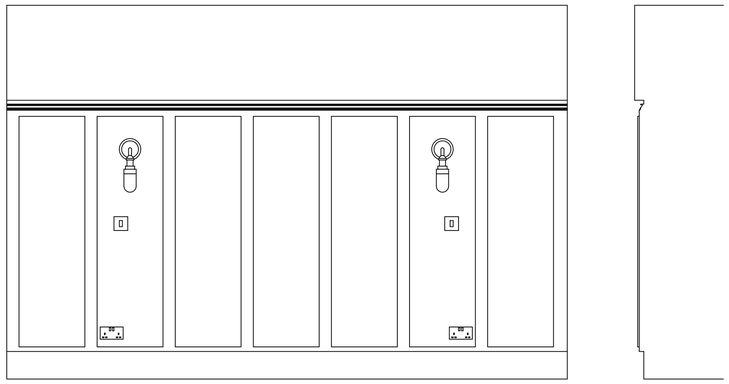

FIRST FLOOR - BEDROOM 2 - ELEVATION

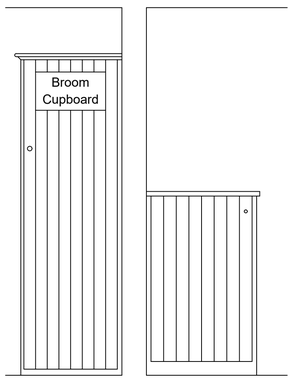

ELEVATION C - C

NOTES

GENERAL NOTES

THIS DRAWING HAS BEEN PRODUCED WITH A PLOT SCALE ACCURACY OF 1:20

BUILDING SURVEY KEY

a/b - air brick
ab- alarm box
ah - arch head height
bk - brick
bt - telecom
cr - cable riser
fuses - fuse box
dh - door height
dp - depth
elec - electricity
fp - fire place
fh - floor to head height
fl - floor level
fs - floor to sill height
g - gully
gr - gas riser
htr - heated towel rail
hwt - hot water tank
ic - inspection cover
il - invert level
mh - manhole cover
OSBM - ordnance survey bench mark
rad - radiator
rl - roof light
rwp - rain water pipe
sfc - soil filled chamber
sp - arch springing point height
sus.c - suspended ceiling
svp - soil vent pipe
TBM - temporary bench mark
tt - threshold level
u/s - underside height
UTL - unable to lift
vp - vent pipe
wfc - water filled chamber
wp - waste pipe
wp - waste pipe
(ht) - height
Ø - diameter
2.38 - room height
frb - floor boards

SCALE BAR - 1:20

0 0.1 0.3 0.5 1 1.5 2

SAM MORRIS SURVEYING

EMAIL - SAM@SM-SURVEYING.CO.UK
TELEPHONE - 07752 724140
WWW.SM-SURVEYING.CO.UK

Client - A.D.M ARCHITECTS

Site - FLINT COTTAGE, TITNOR WAY, WORTHING, BN13 3RT

Drawing Title - FLOOR PLANS AND INTERNAL ELEVATIONS - AS EXISTING

Date - AUGUST 2023

Drawing Number - SMS-1008-2

Scale1:20 @A1

Surveyor - S.A.M

Revisions

© COPYRIGHT SAM MORRIS SURVEYING. REPRODUCTION OF THIS INFORMATION IS PROHIBITED WITHOUT WRITTEN AUTHORISITION FROM SAM MORRIS SURVEYING.