

1 Building Signage Type A: Illuminated
SCALE 1:20

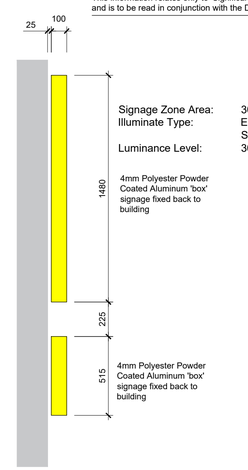

Signage Zone Area: 30.6m2
Illuminate Type: Easistore - Backlit Halo Self Storage - illuminated letters
Luminance Level: 300 cd/m2

4mm Polyester Powder Coated Aluminum 'box' signage fixed back to building

4mm Polyester Powder Coated Aluminum 'box' signage fixed back to building

2 Section A: Illuminated
SCALE 1:20



3 Building Signage Type B: Non-illuminated
SCALE 1:20

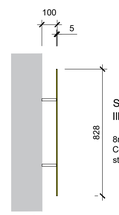

Signage Zone Area: 10.9m2
Illuminate Type: N/A

8mm Polyester Powder Coated Aluminum signage on stainless steel spacers

4 Section B: Non-illuminated
SCALE 1:20



5 Building Signage Type C: Illuminated
SCALE 1:20

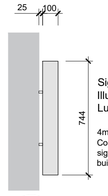

Signage Zone Area: 7.6m2
Illuminate Type: Backlit Halo
Luminance Level: 300 cd/m2

4mm Polyester Powder Coated Aluminum 'box' signage fixed back to building

5 Section C: Illuminated
SCALE 1:20

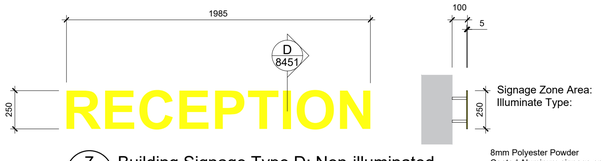

7 Building Signage Type D: Non-illuminated
SCALE 1:20

Signage Zone Area: 2.2m2
Illuminate Type: N/A

8mm Polyester Powder Coated Aluminum signage on stainless steel spacers



8 Building Signage Type E: Non-illuminated
SCALE 1:20

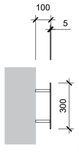

Signage Zone Area: 1.3m2
Illuminate Type: N/A

8mm Polyester Powder Coated Aluminum signage on stainless steel spacers

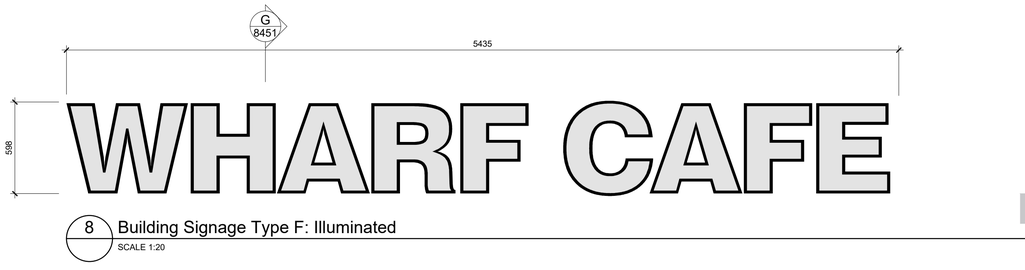

8 Building Signage Type F: Illuminated
SCALE 1:20

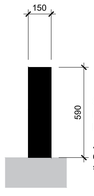

Signage Zone Area: 3.3m2
Illuminate Type: Illuminated letters
Luminance Level: 400 cd/m2

4mm Polyester Powder Coated Aluminium 'free standing' letters

CDM 2015 Health & Safety Information

This information relates only to 'Significant Hazards' identified on this drawing and is to be read in conjunction with the Designer's Hazard Register.

Rev	Date	Revision Details	Dr	Ch
D	01.11.22	Signage amended to LPA comments	CB	CB
C	15.07.22	Signage amended to LPA comments	CB	CB
B	12.04.22	Signage amended to LPA comments	CB	CB
A	24.06.21	First Issue	cb	cb

London: 76 Great Suffolk Street, London, SE1 0BL
T 0207 928 2773 E london@ecearchitecture.com
Sussex: Brooklyn Chambers, 11 Goring Road, Worthing, West Sussex, BN12 4AP
T 01903 248777 E sussex@ecearchitecture.com
Bristol: Westworks, Colston Tower, Colston Street, Bristol, BS1 4XE
T 0117 214 1101 E bristol@ecewestworks.com
ECE Architecture
www.ecearchitecture.com

Client's Name
Easistore Ltd.

Job Title
Kingston Wharf, Shoreham

Drawing Title
Signage

Scale
1:20 @ A1 / 1:40 @ A3
metres 1 2

Drawn	Checked	Date
cb	cb	24.06.21

Job No	Drawing No	Rev
6670	PL - 8451	D

Status
APPROVAL

CAD Plot date: 1/11/2022 - 16:20:33
6670 - kingston wharf - elevations.dwg

© ECE Architecture Limited. No dimensions to be scaled from drawing except for the purposes of Planning Applications. The contractor should check all dimensions on site. It is the contractors responsibility to ensure compliance with Building Regulations.