


PROPOSED SOLID TIMBER VERTICAL BOARDED TONGUE AND GROOVE FENCING AND SIDE GATES

KEY TO TREES & SHRUB TYPES

T1 = SILVER BIRCH SNOW QUEEN
BETULA UTILIS JACQUEMONTII
IN STANDARD SIZE.

HERBACEOUS BORDER
MINIMUM 3 SPECIES
SUCH AS BAY, ROSEMARY, LAVENDER
HEDGING

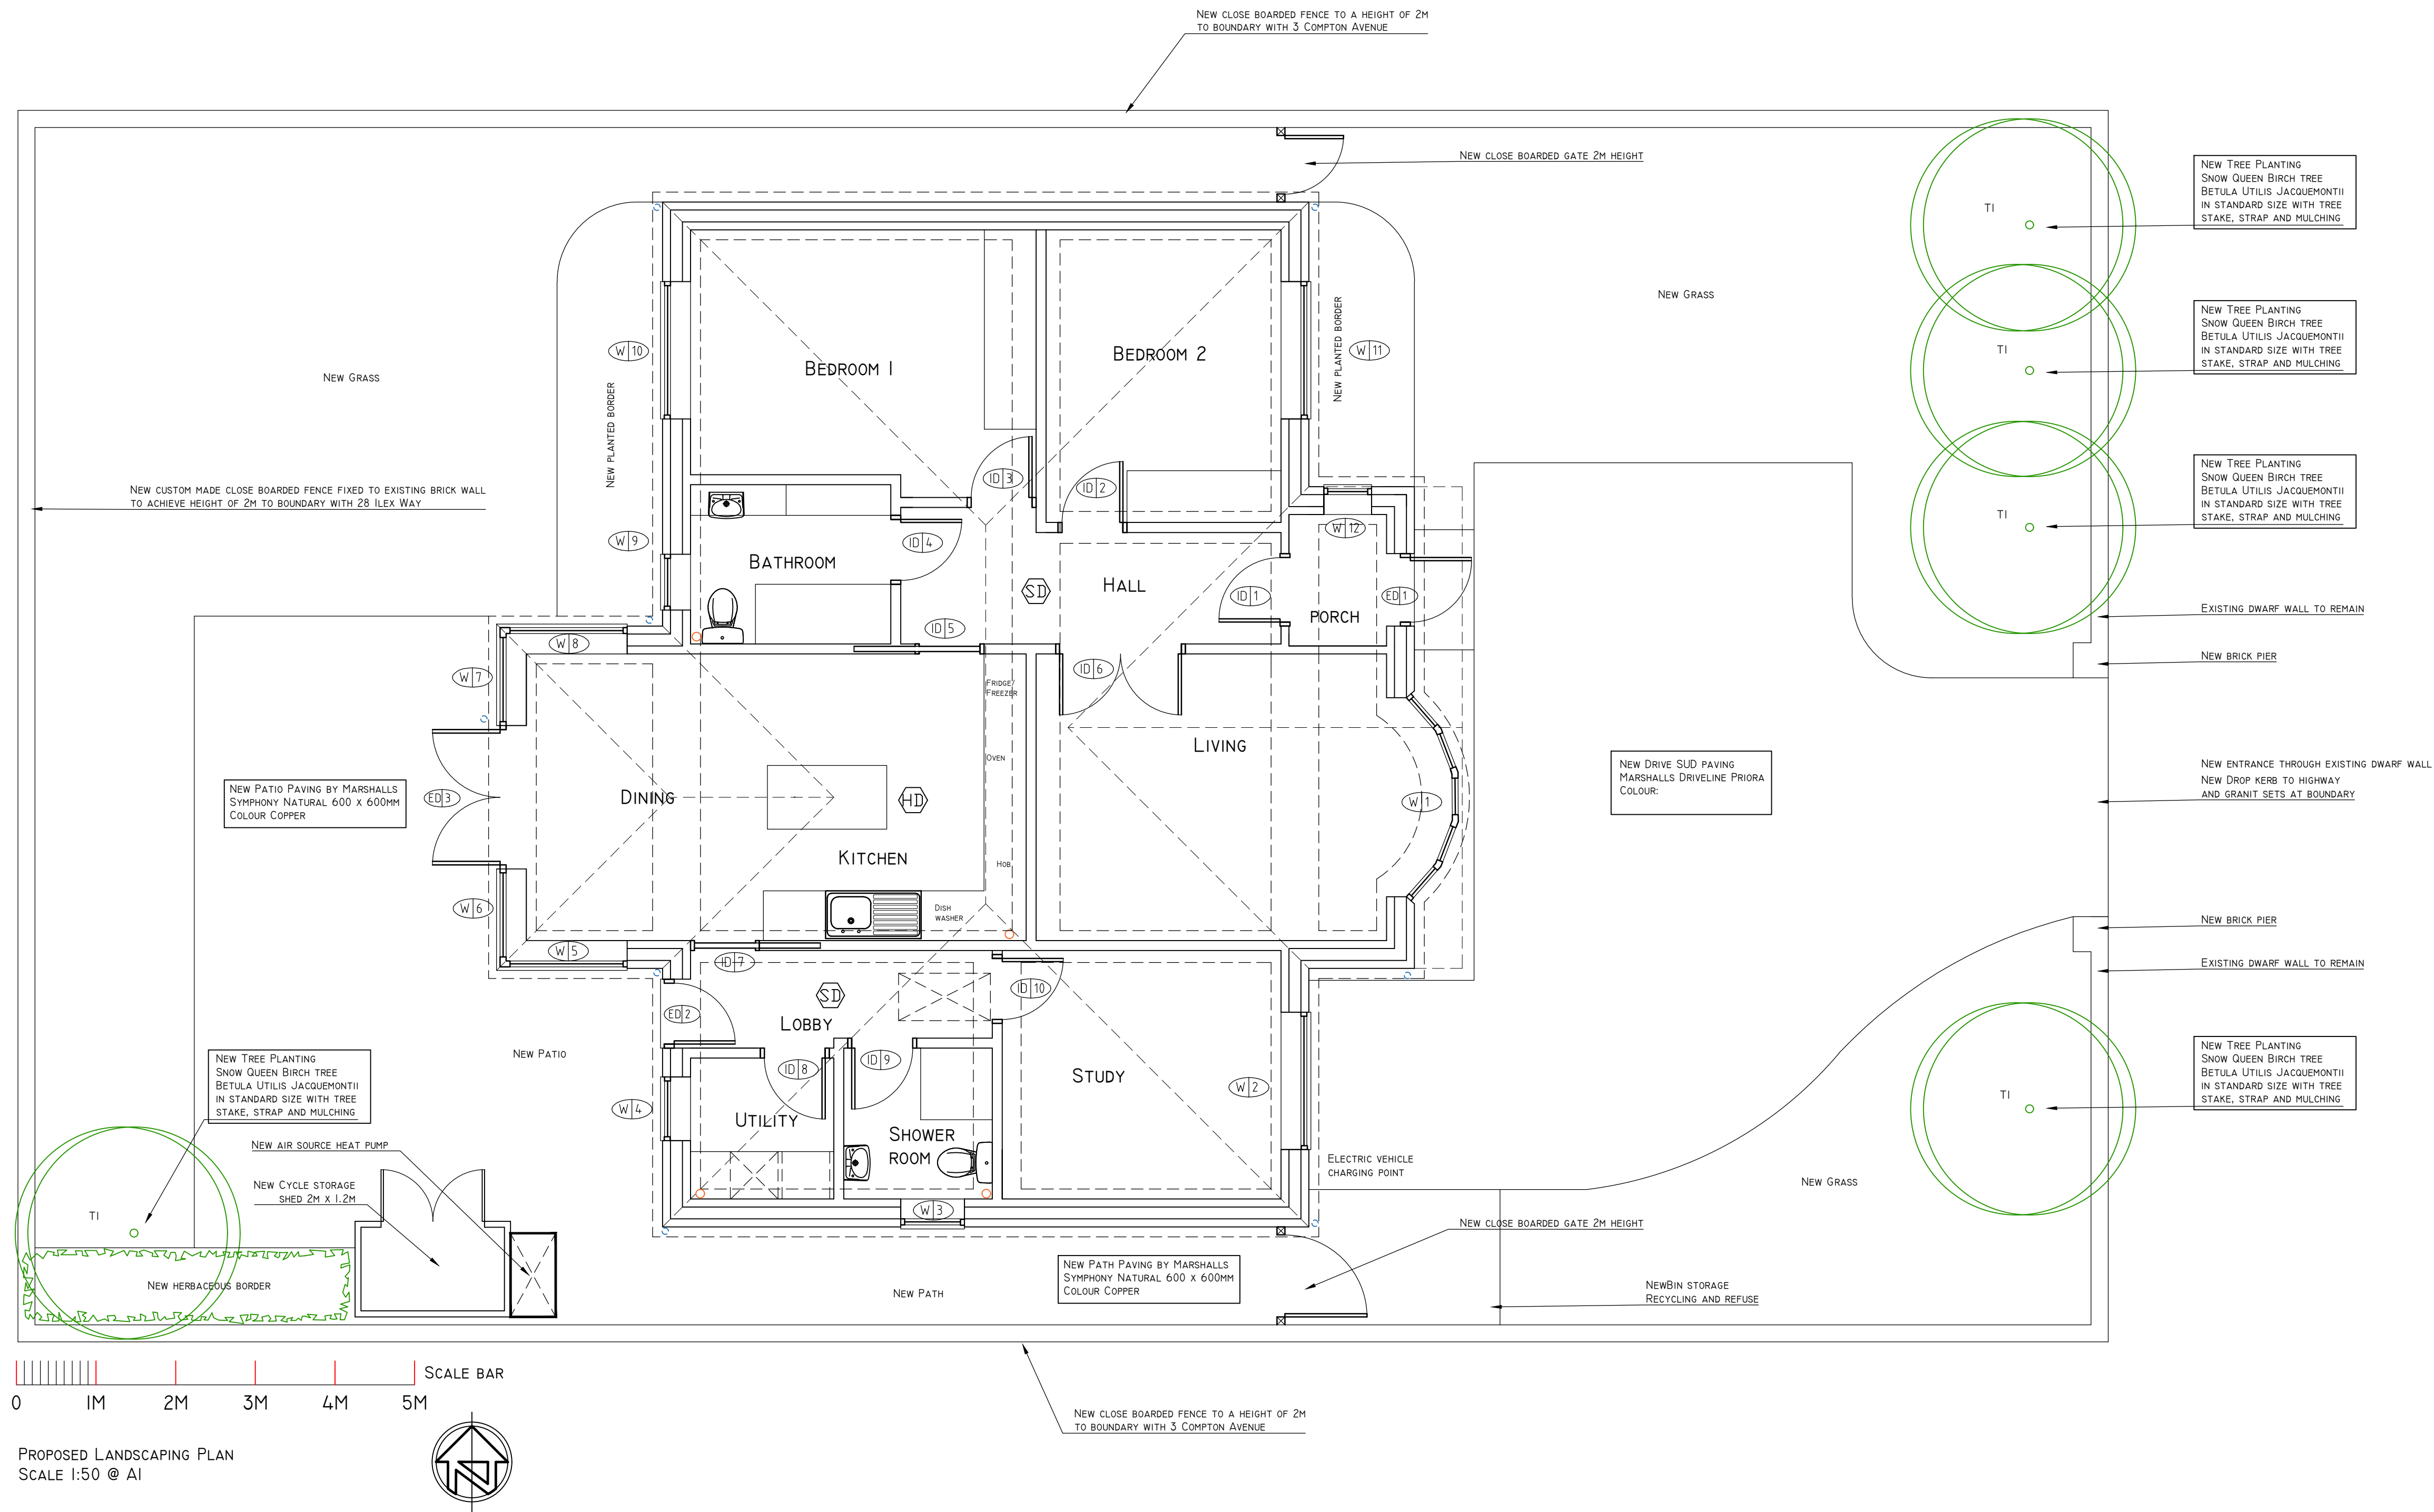


05 | issue to planning, approval of details reserved by conditions | 12.12.25



Pope Stevens Architecture Ltd.
Crossways | 2 Beech Avenue
Chichester | West Sussex | PO19 3DR
Telephone: 01243 782 796
Email: pope.stevens@btinternet.com

RIBA

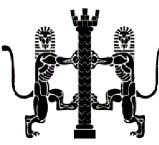

Chartered Practice

Project
26 Ilex Way
Goring by Sea
West Sussex

Drawing
Building Regulations Application
Landscaping Plan

Date Sept 2025	Drawn by CDP	Scale 1:50 @ A1
Drawing No. BR-06	Revision 05	