


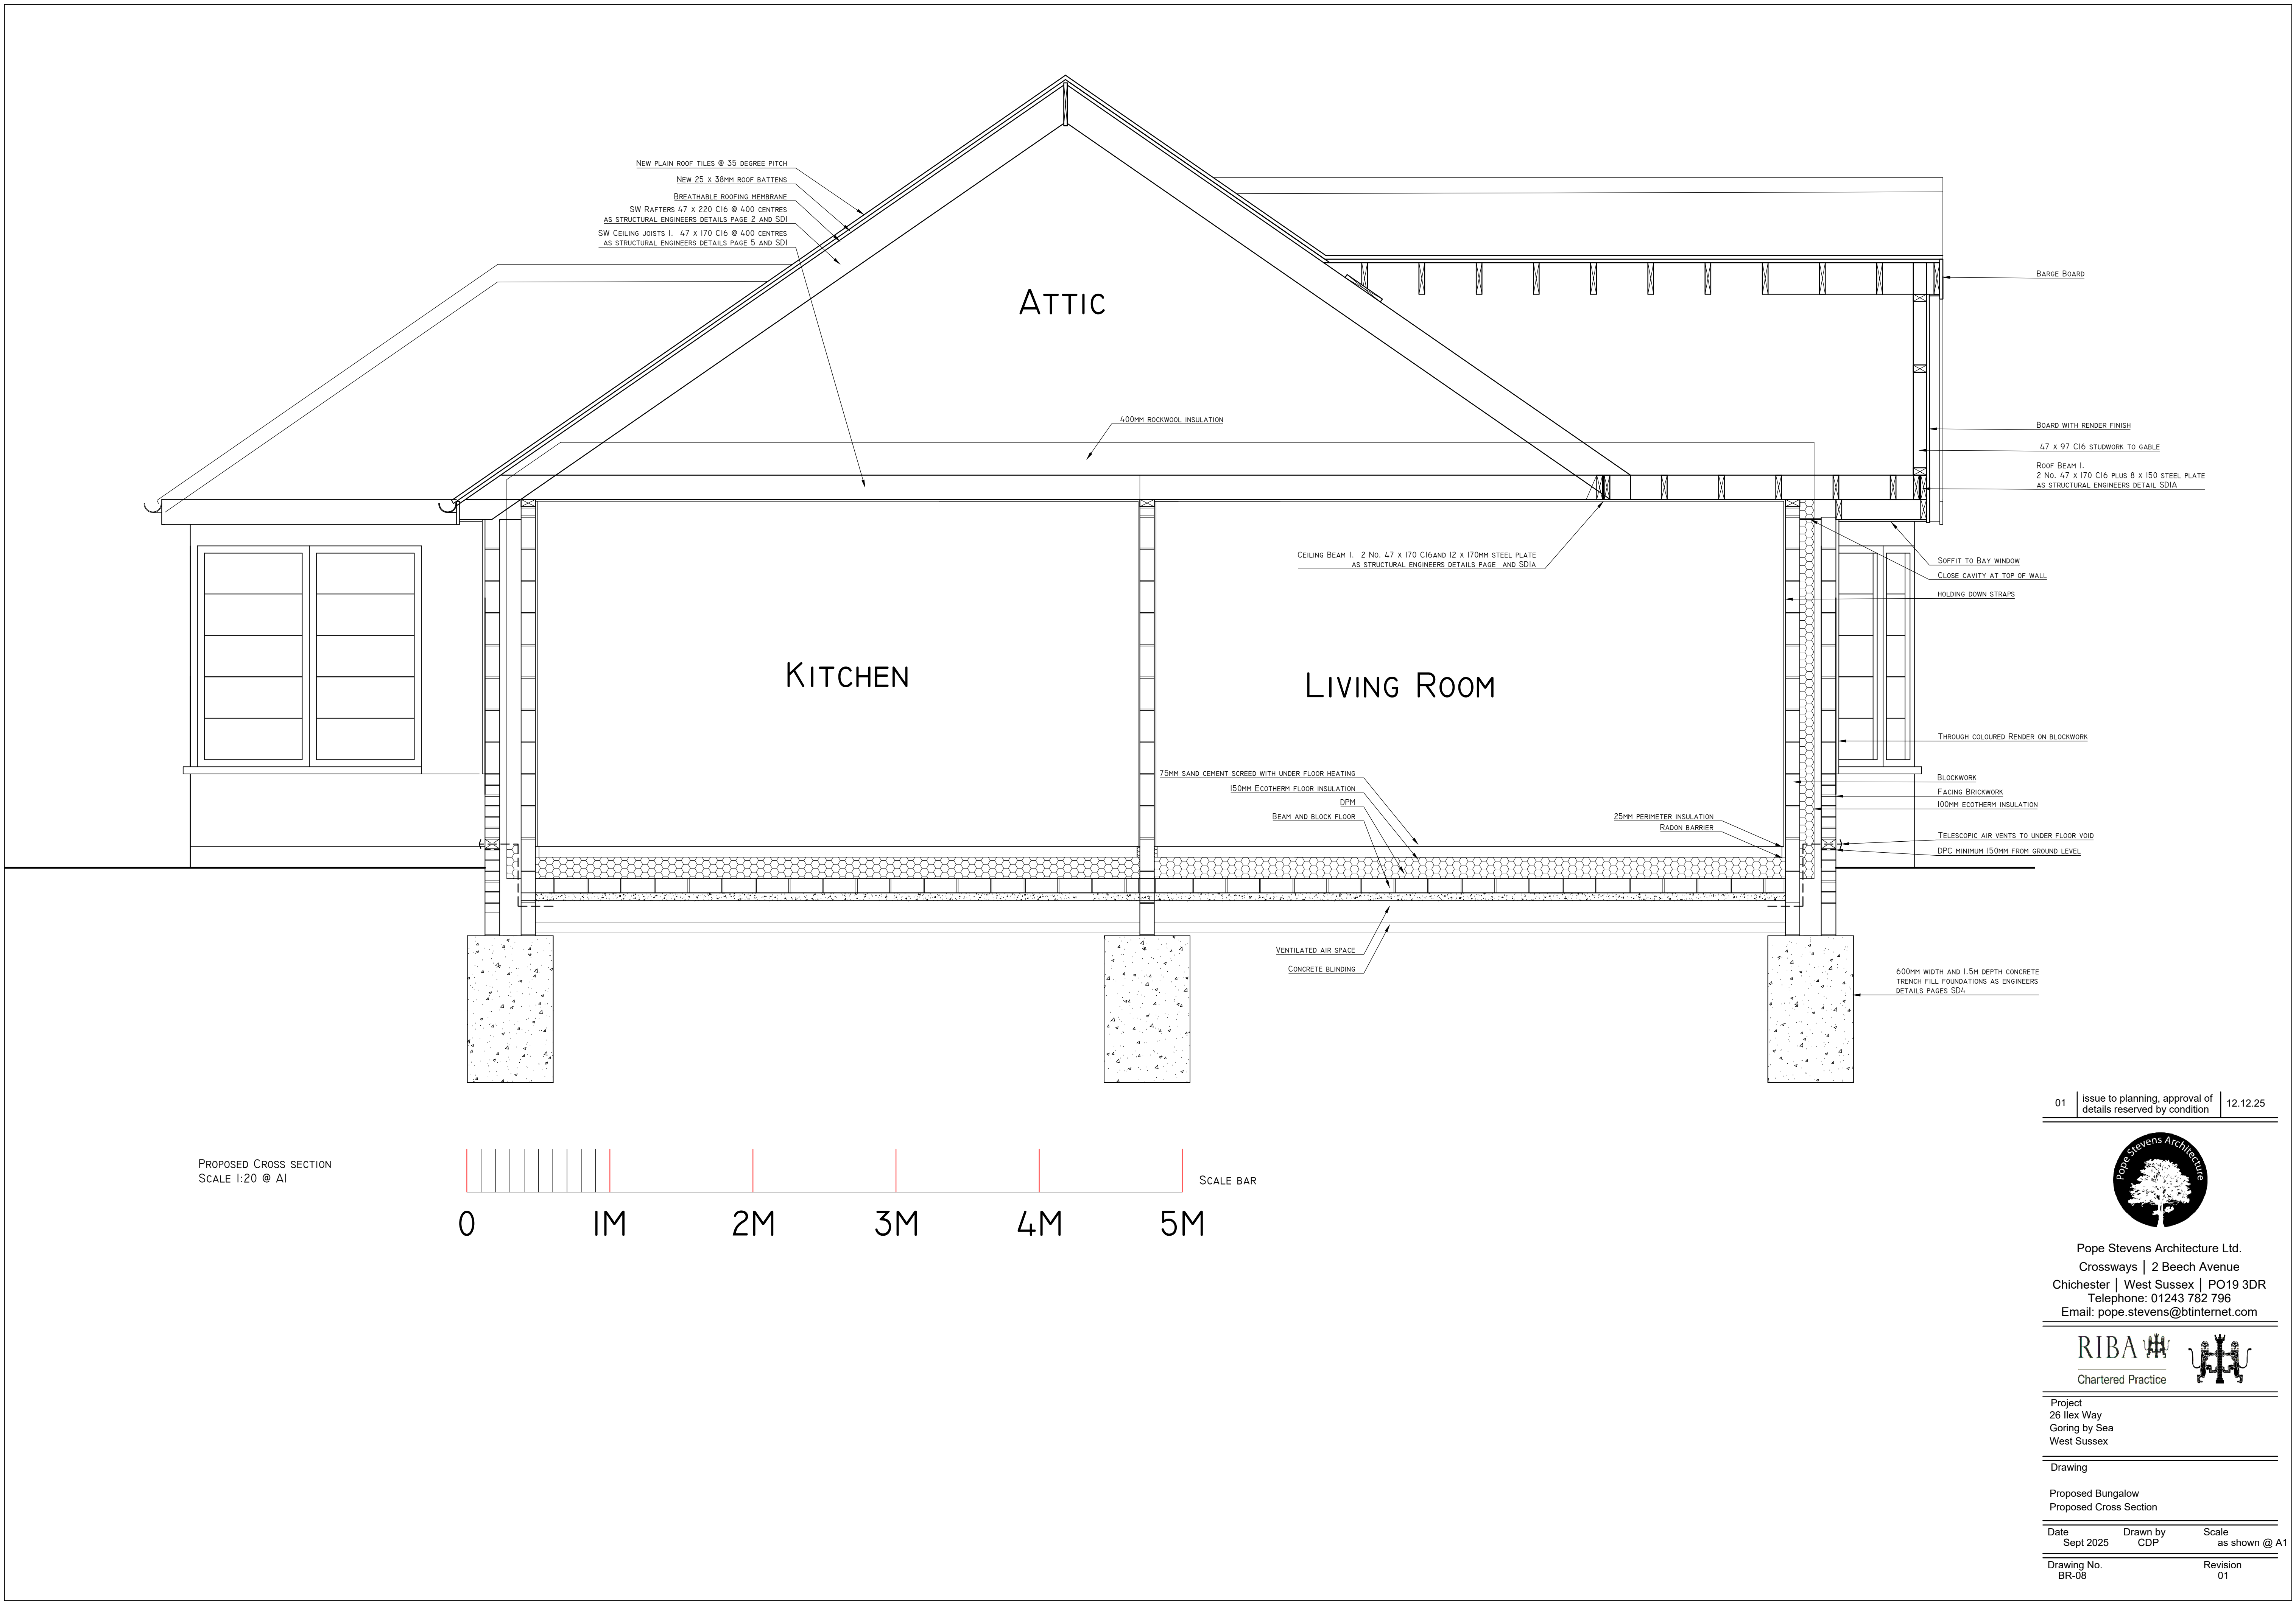

01 | issue to planning, approval of details reserved by condition | 12.12.25



Pope Stevens Architecture Ltd.
Crossways | 2 Beech Avenue
Chichester | West Sussex | PO19 3DR
Telephone: 01243 782 796
Email: pope.stevens@btinternet.com



Project
26 Ilex Way
Goring by Sea
West Sussex

Drawing
Proposed Bungalow
Proposed Cross Section

Date Sept 2025	Drawn by CDP	Scale as shown @ A1
Drawing No. BR-08	Revision 01	