
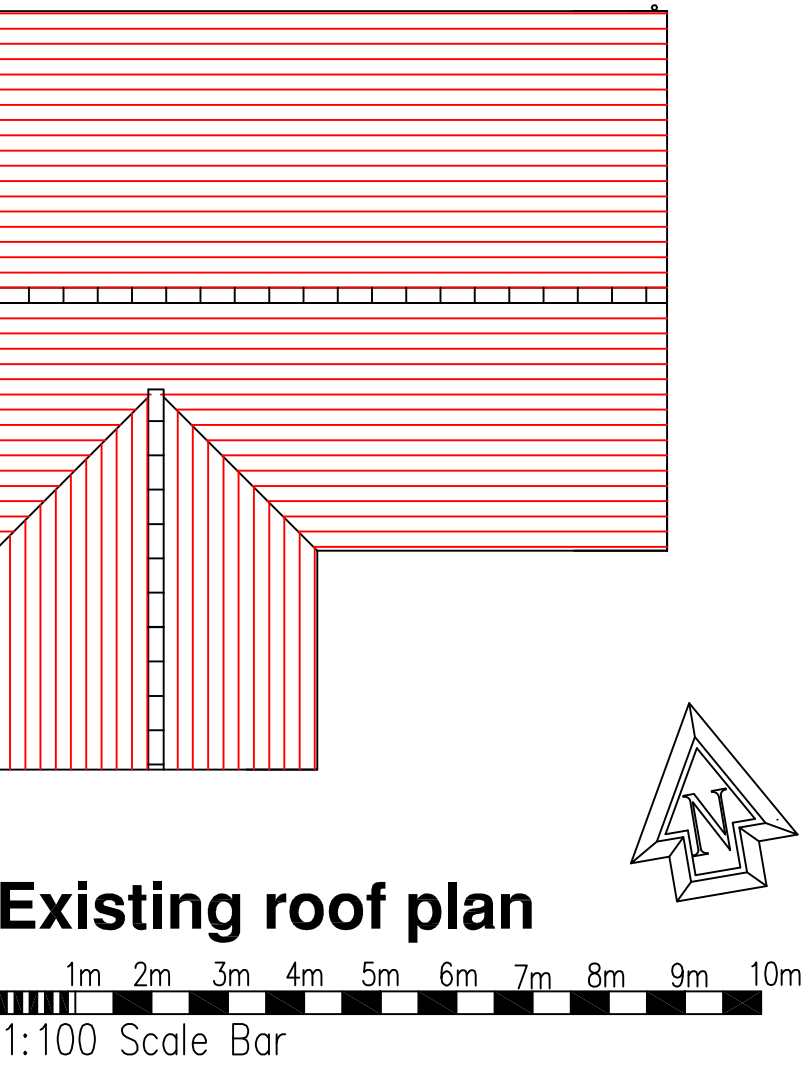
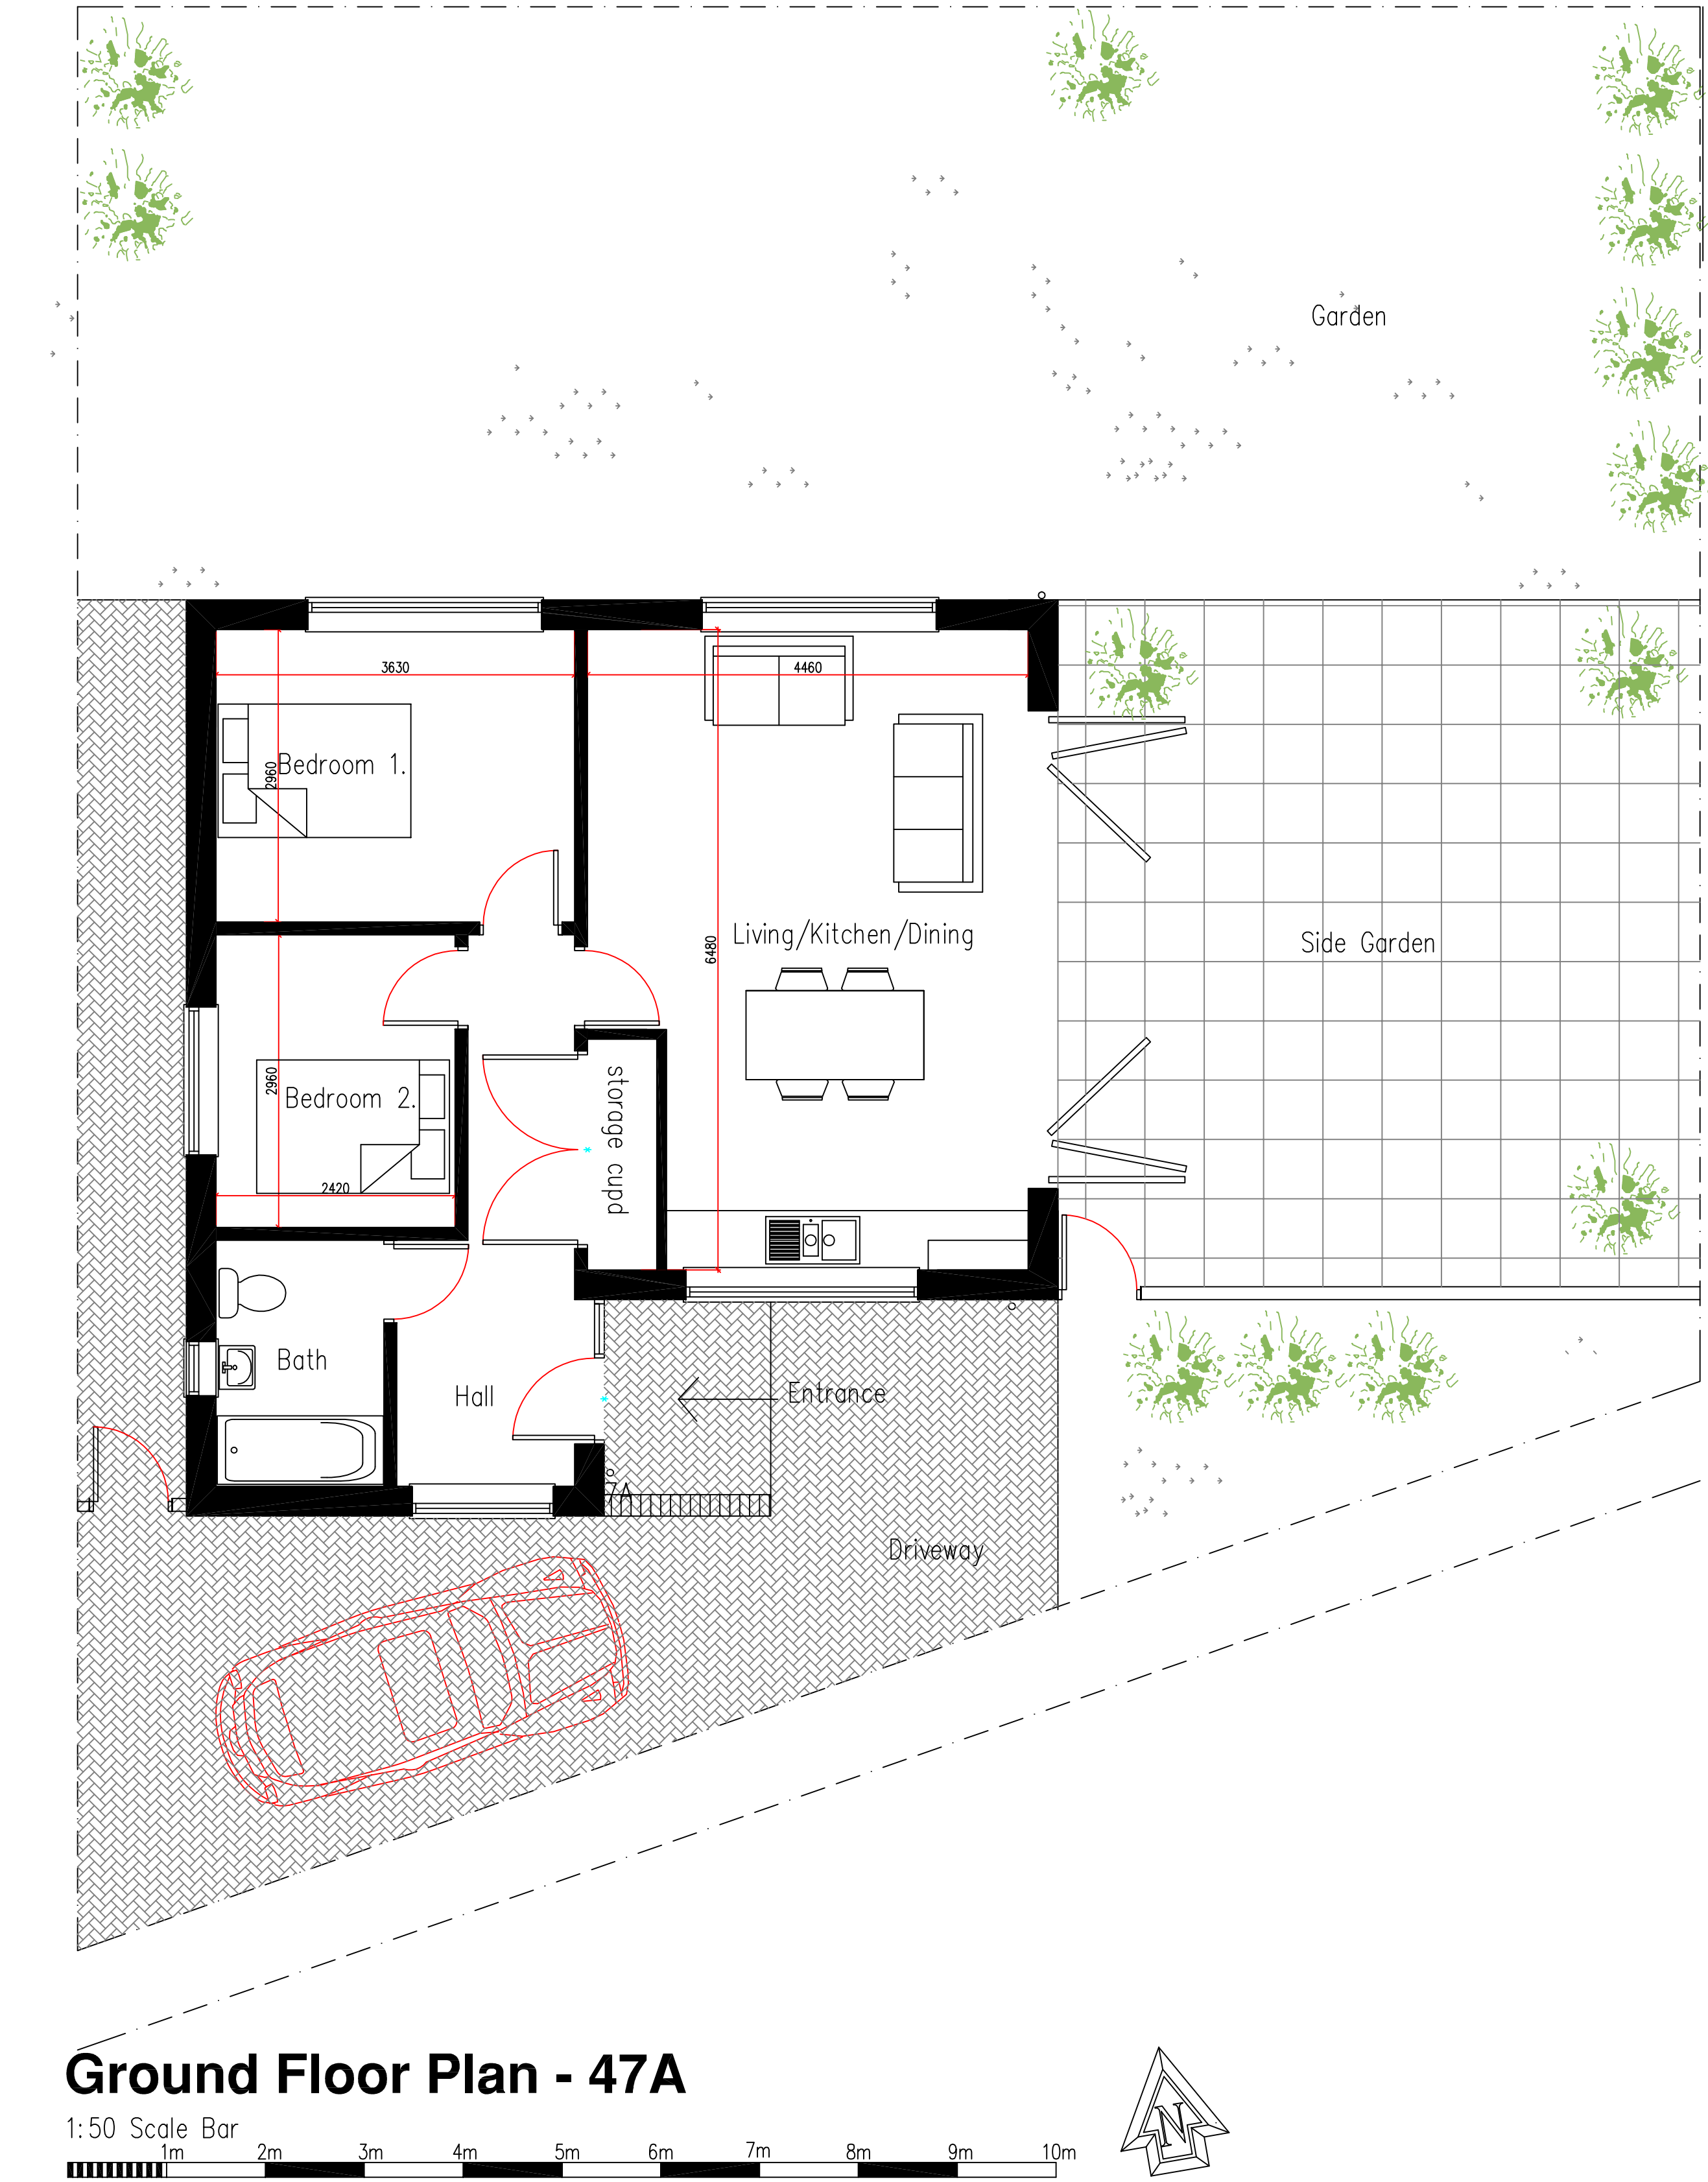


DO NOT SCALE FROM THIS DRAWING EXCEPT FOR PLANNING AS PHOTOCOPIES WILL BE SUBJECT TO DISTORTION DRAWINGS TO BE READ IN CONJUNCTION WITH ALL OTHER ARCHITECT'S & STRUCTURAL ENGINEER'S CONTRACT DRAWINGS & SPECIFICATIONS. ANY DISCREPANCIES MUST BE BROUGHT TO THE ATTENTION OF THE ARCHITECT IMMEDIATELY. THE CONTRACTOR MUST VERIFY ALL DIMENSIONS BY SITE MEASUREMENT BEFORE ORDERING MATERIALS OR MANUFACTURING COMPONENTS. SUBSTITUTE MATERIALS & PRODUCTS TO THOSE NAMED WILL BE ACCEPTABLE IF PROVEN TO BE OF EQUAL OR HIGHER PERFORMANCE AND NOT IN CONFLICT WITH OTHER ELEMENTS.

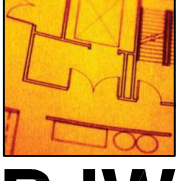

Project:	
Proposed Rear Extension At: 49 Hawthorn Road Worthing West Sussex BN14 9LT	
Drawing title:	
Plans & Elevations As Existing Incl. Location & Block Plans	
Client:	
Mr Hall	
© Copyright of:	
 Architectural & Planning Services 7 Erringham Rd Shoreham By Sea West Sussex BN43 5NQ 01273 441009 07856899101 e-mail: benw@bjwarchitectural.co.uk website: bjwarchitectural.co.uk	
Scale:	As Shown
Date:	10.6.2026
Drg. No.	01
Paper size:	A1
Drawn:	BJW
Rev'n	

Note: All dimensions to be checked on site.