



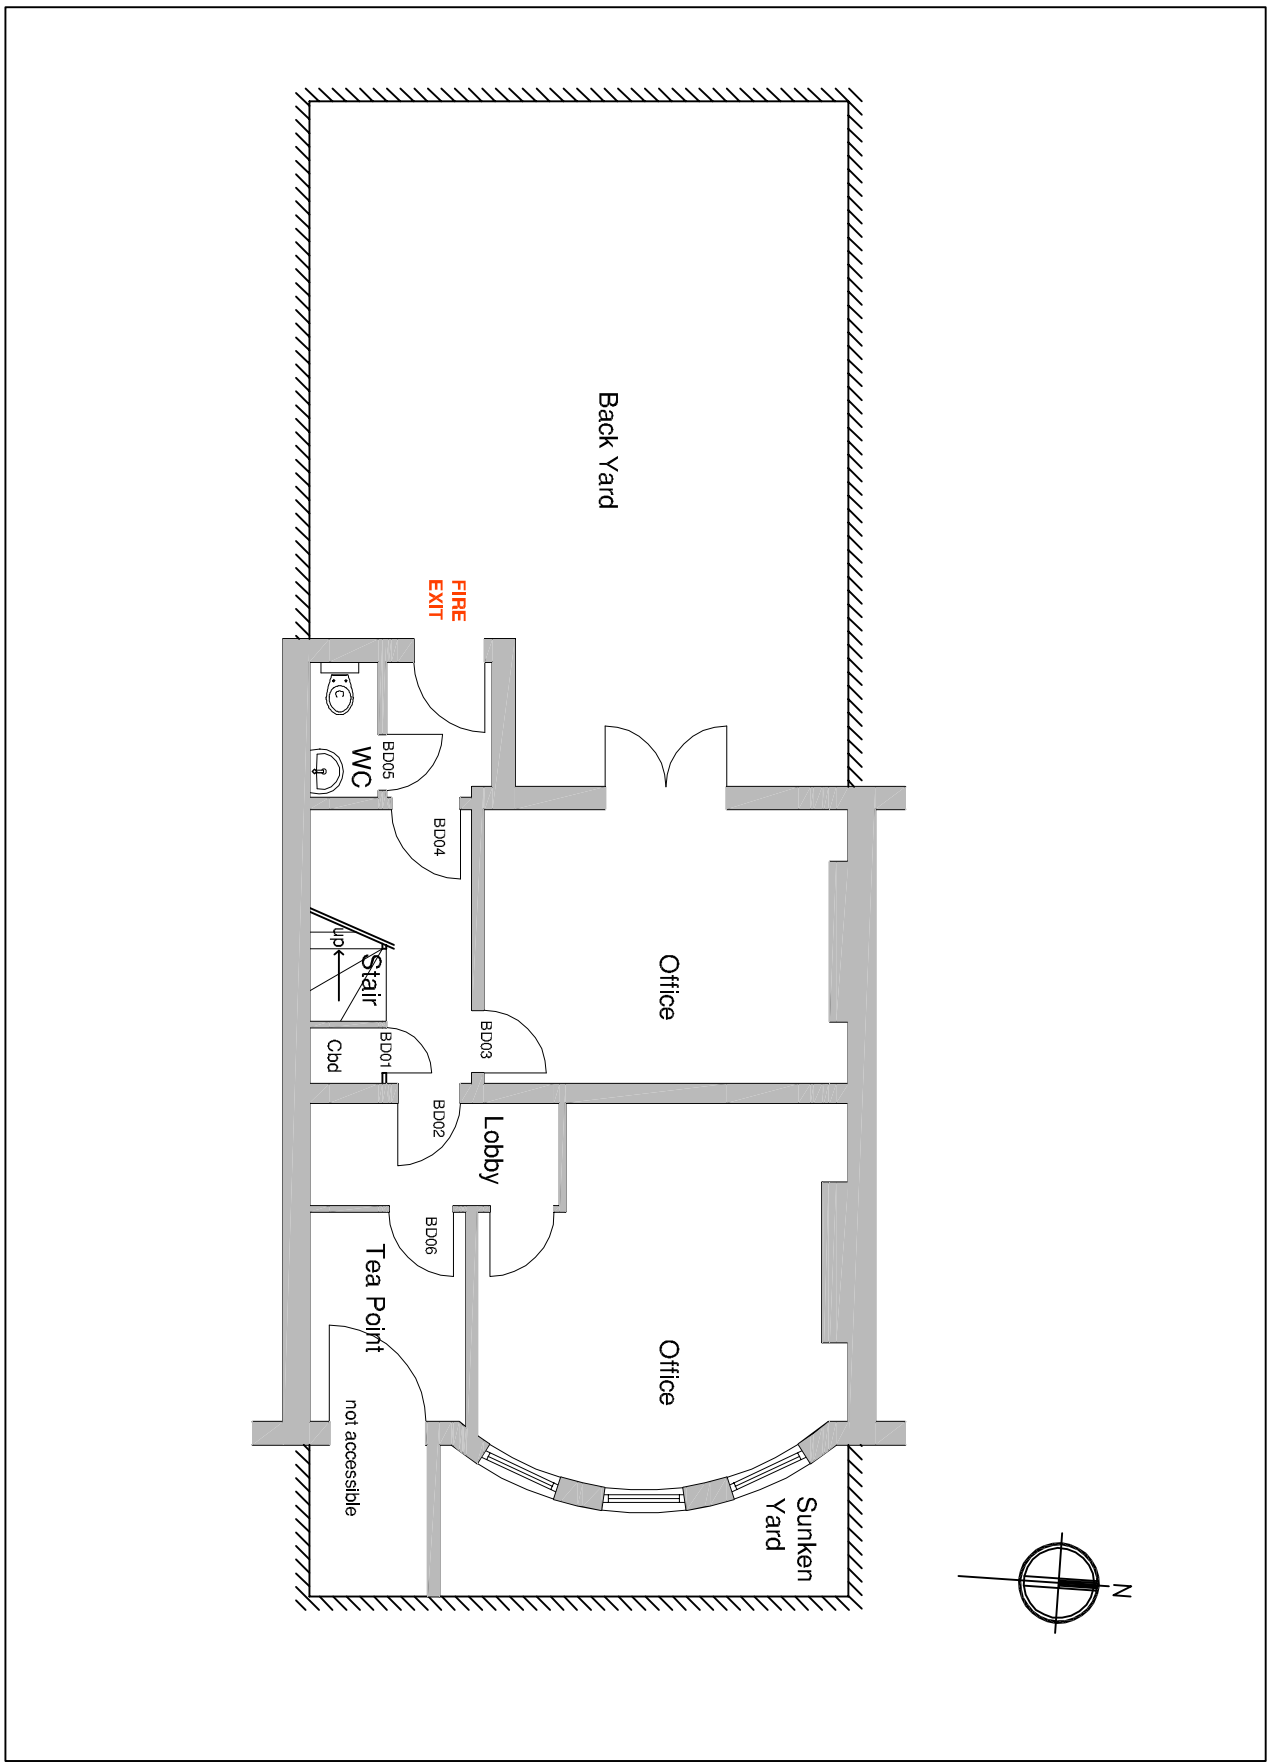


1:100 Basement Plan as existing

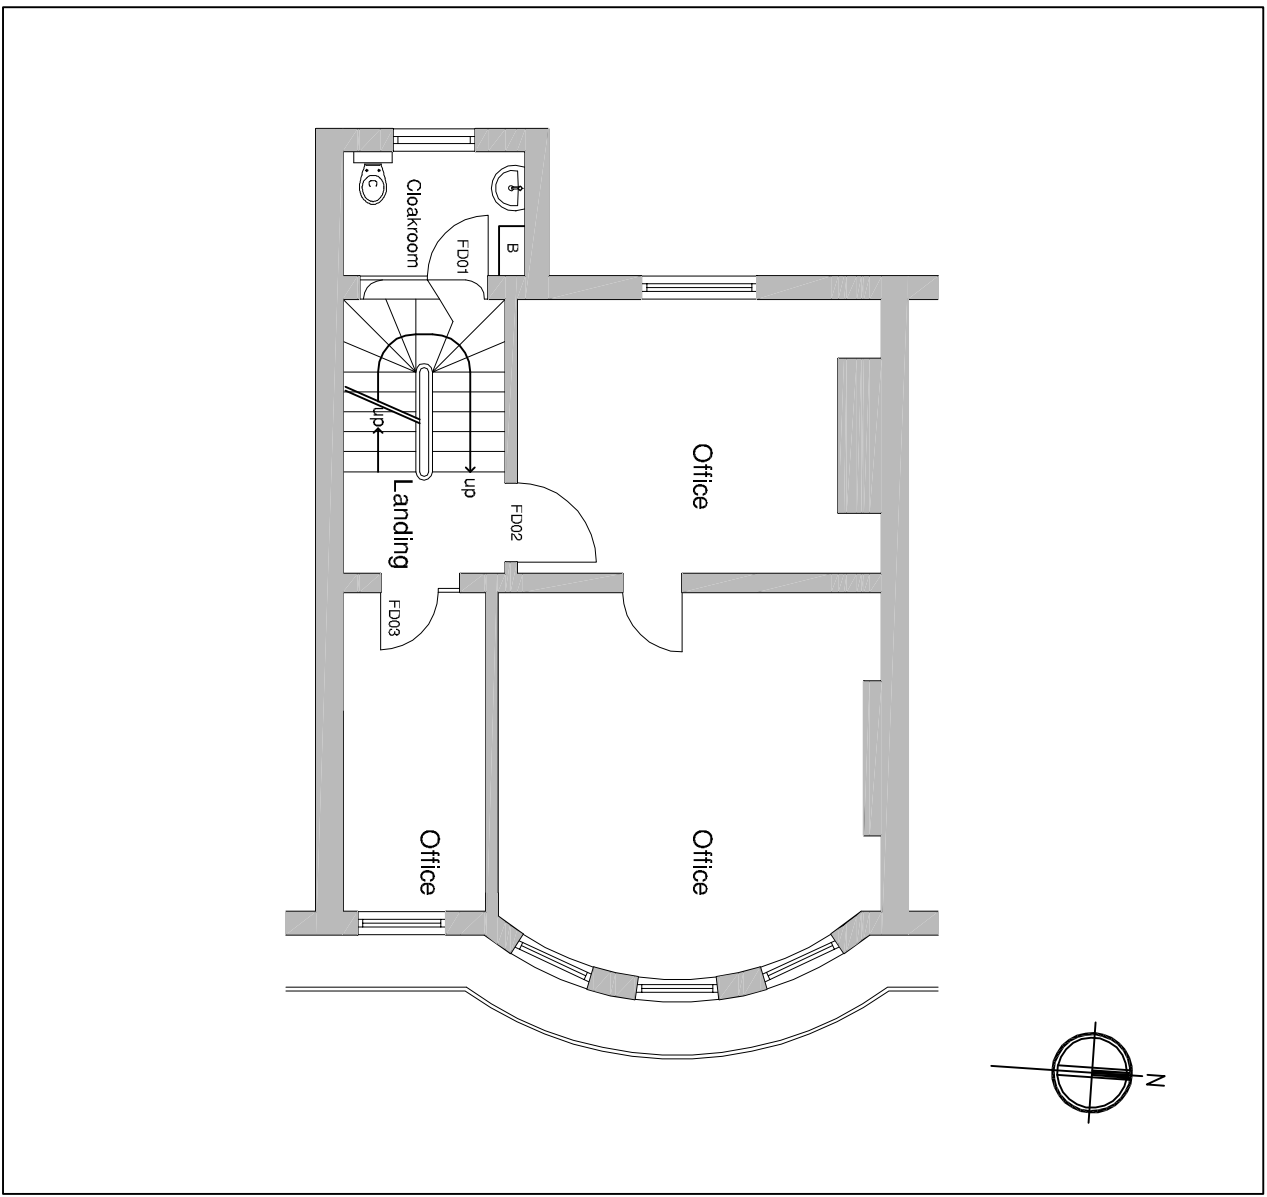


1:100 Ground Floor Plan as existing




1:100 First Floor Plan as existing

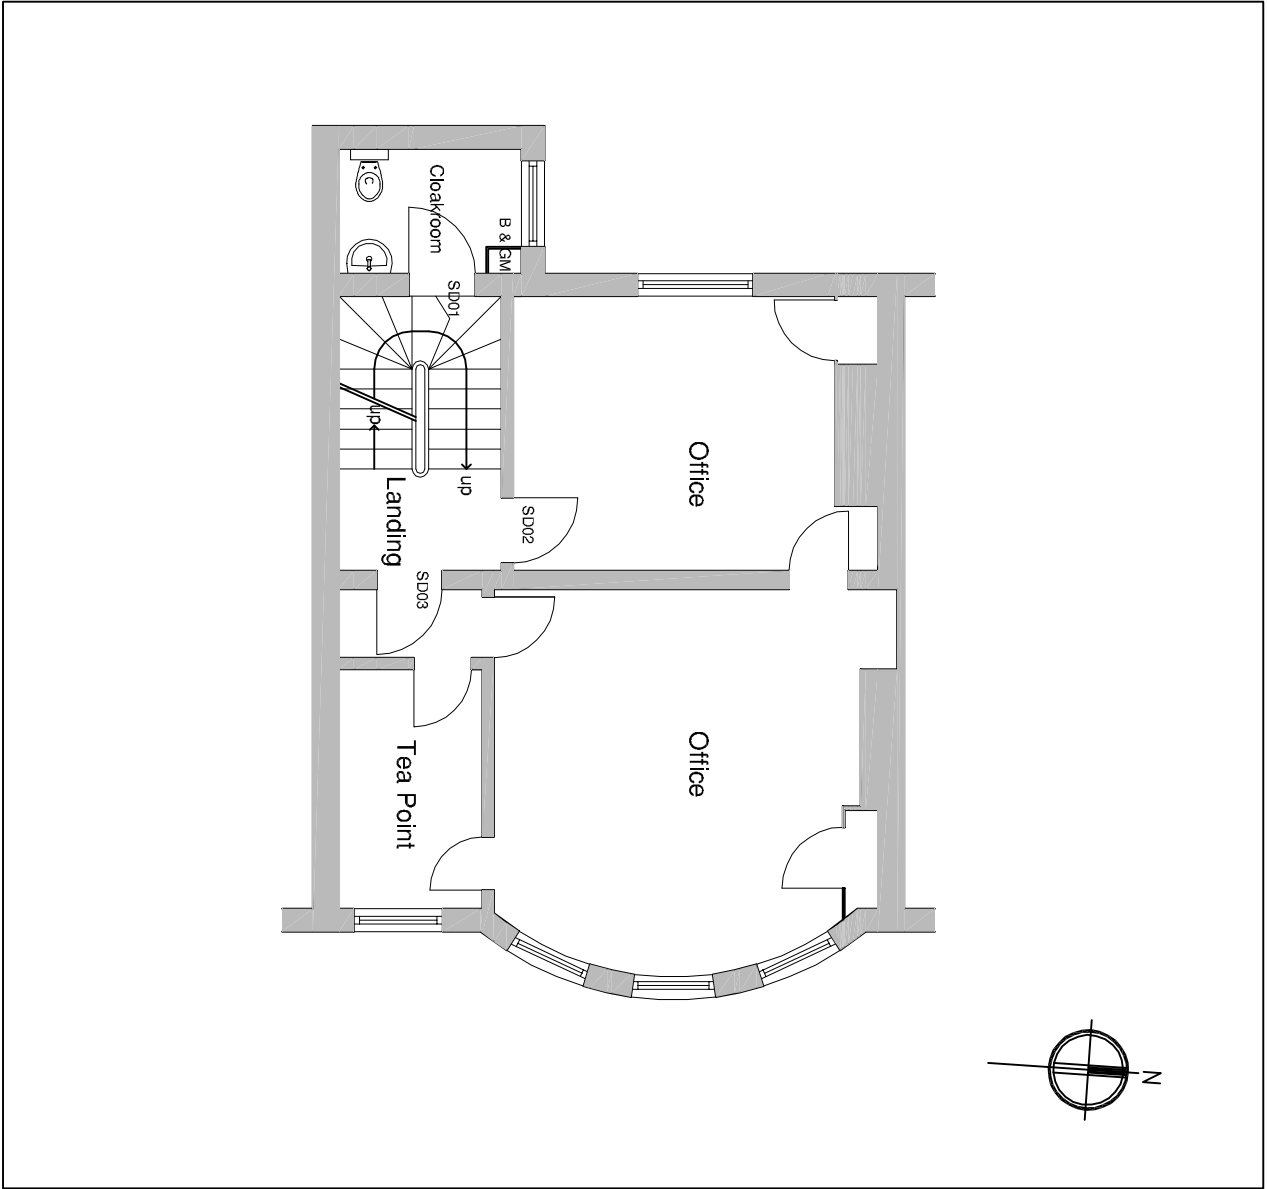

1:100 Second Floor Plan as existing

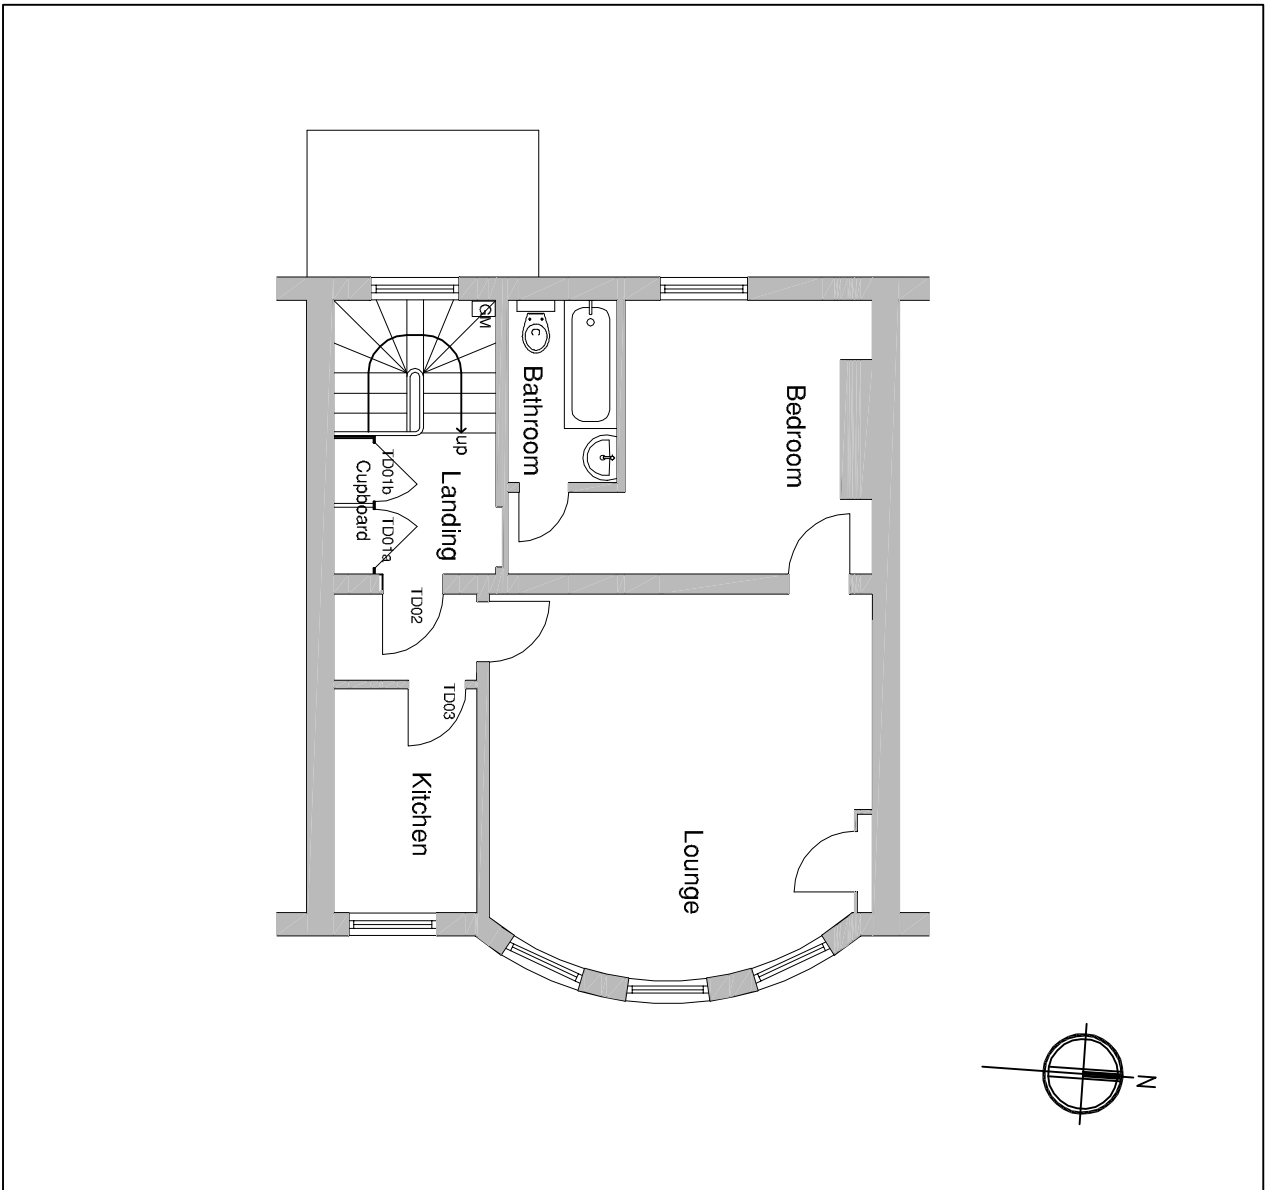

1:100 Third Floor Plan as existing

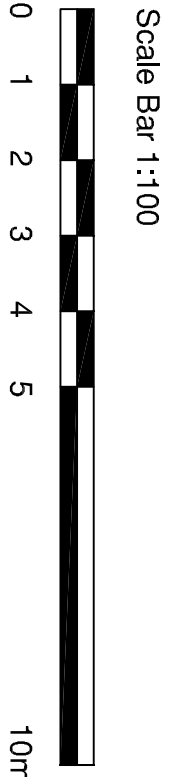

PLANNING