

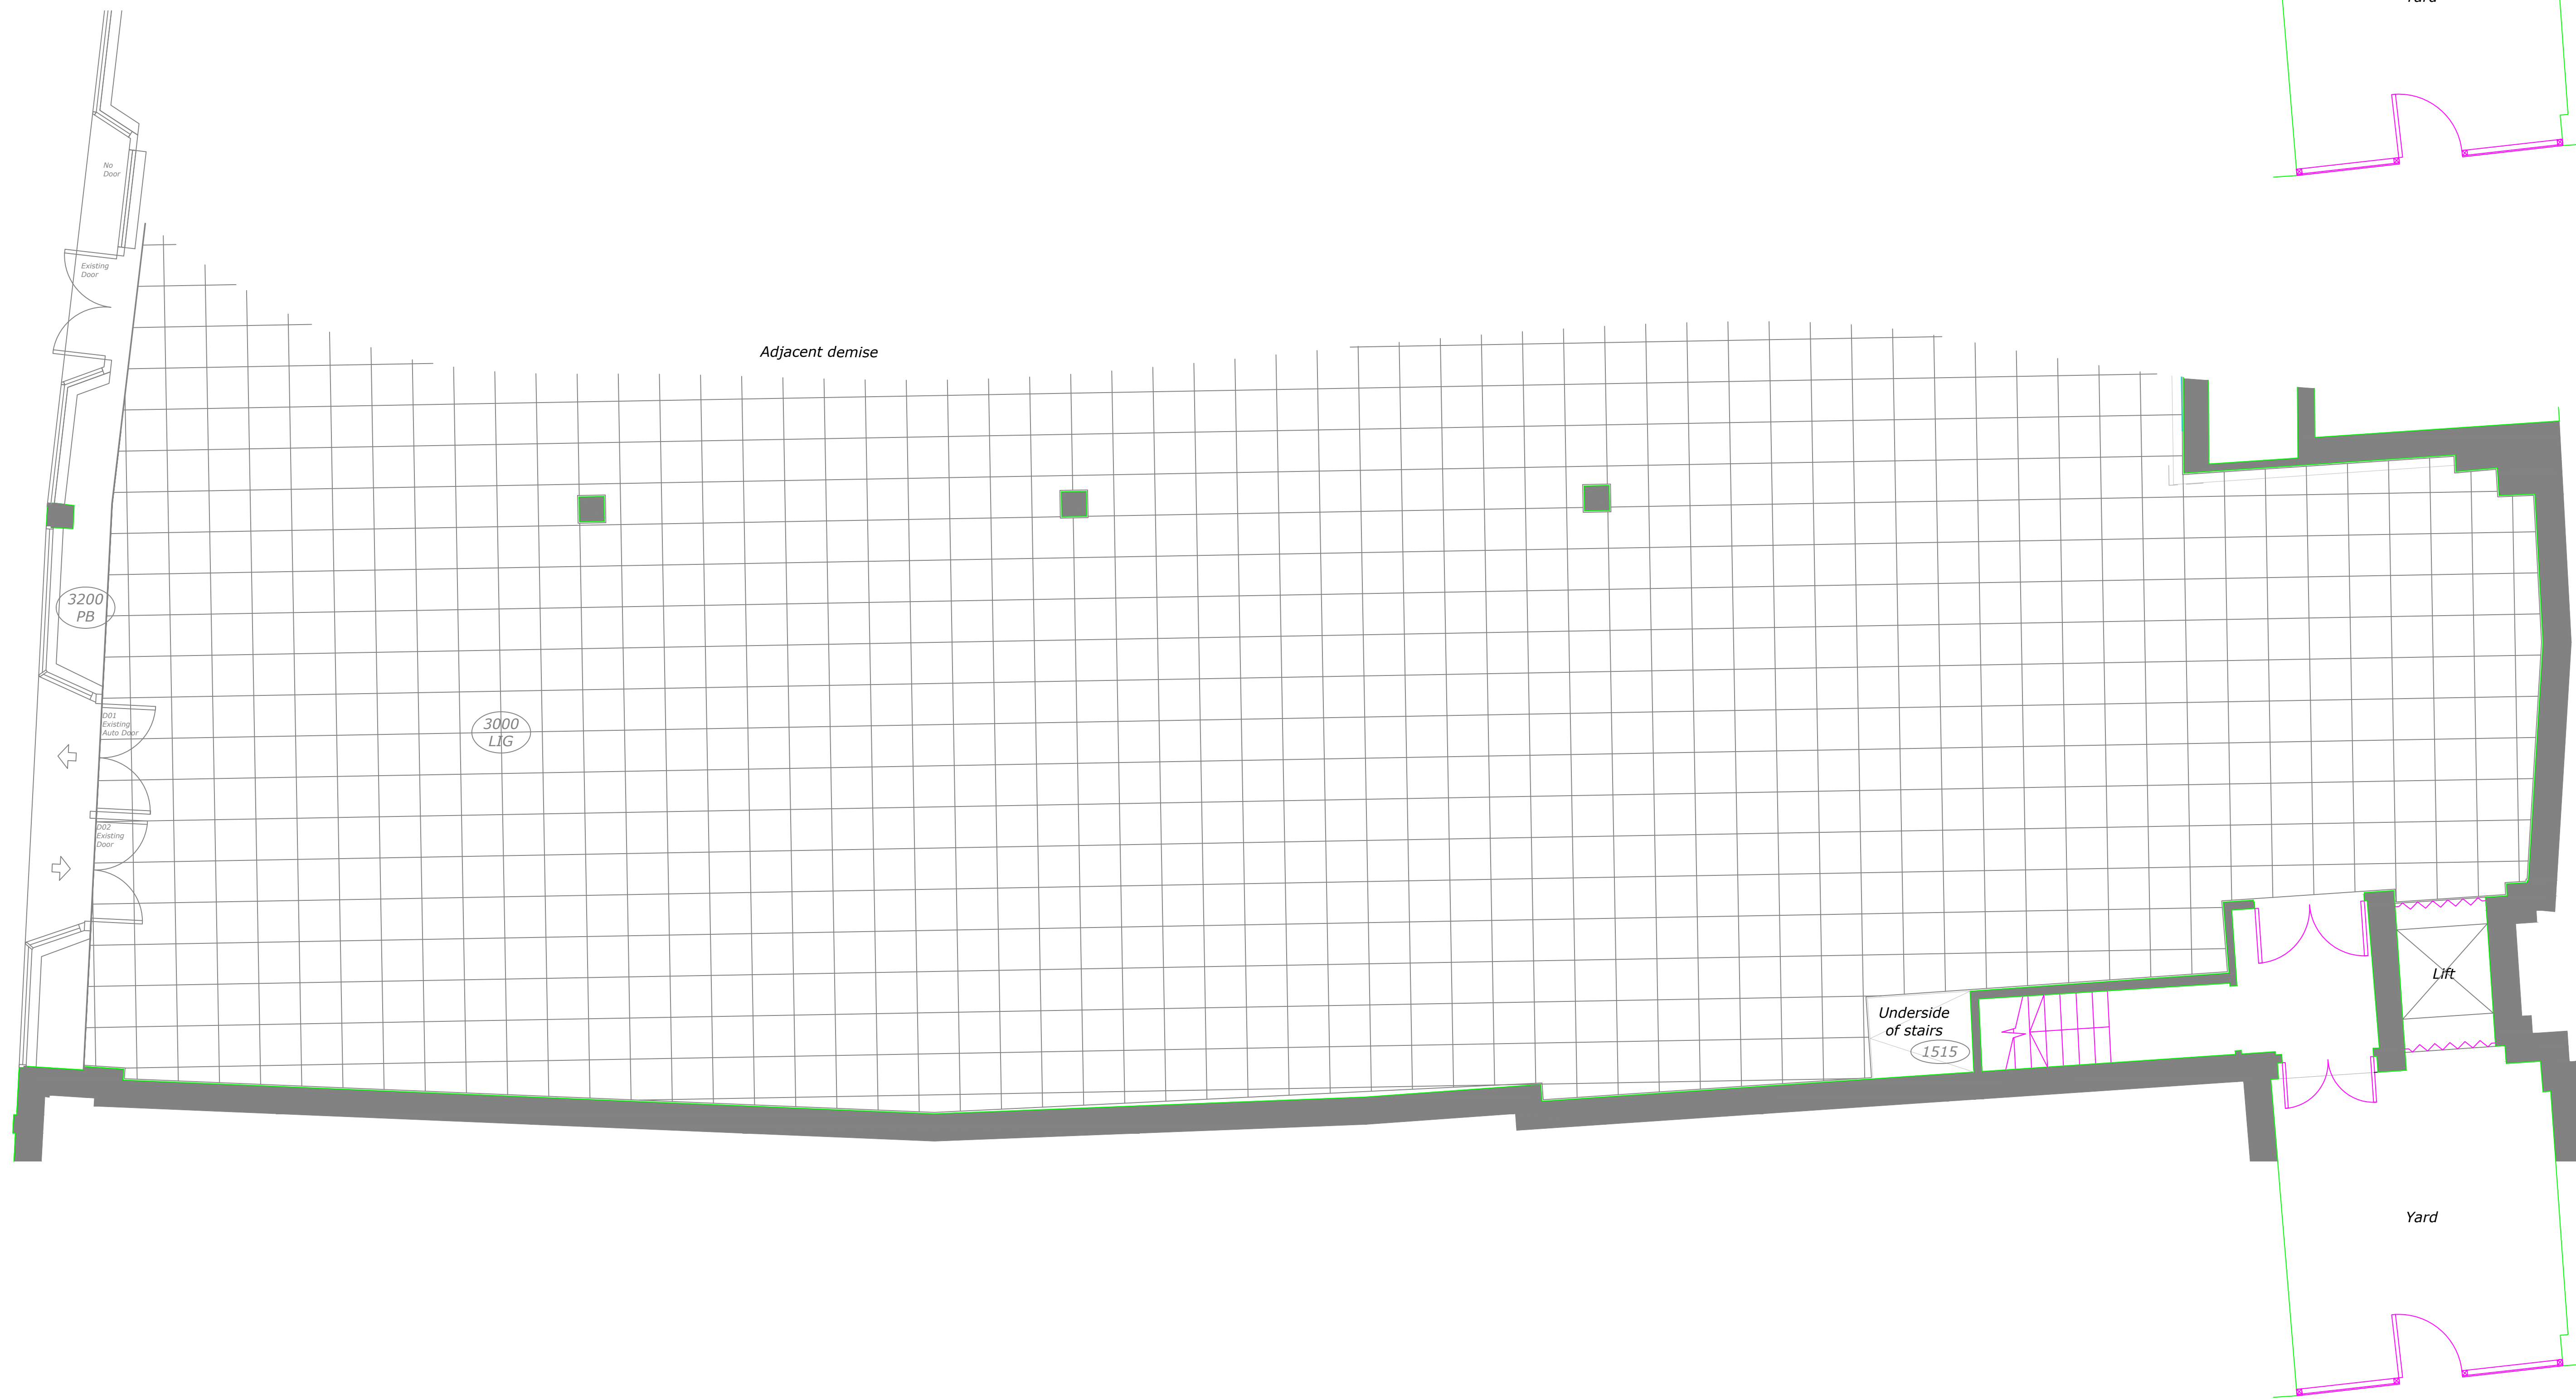


[illegible]

Existing Ground Floor GA
Scale 1:50

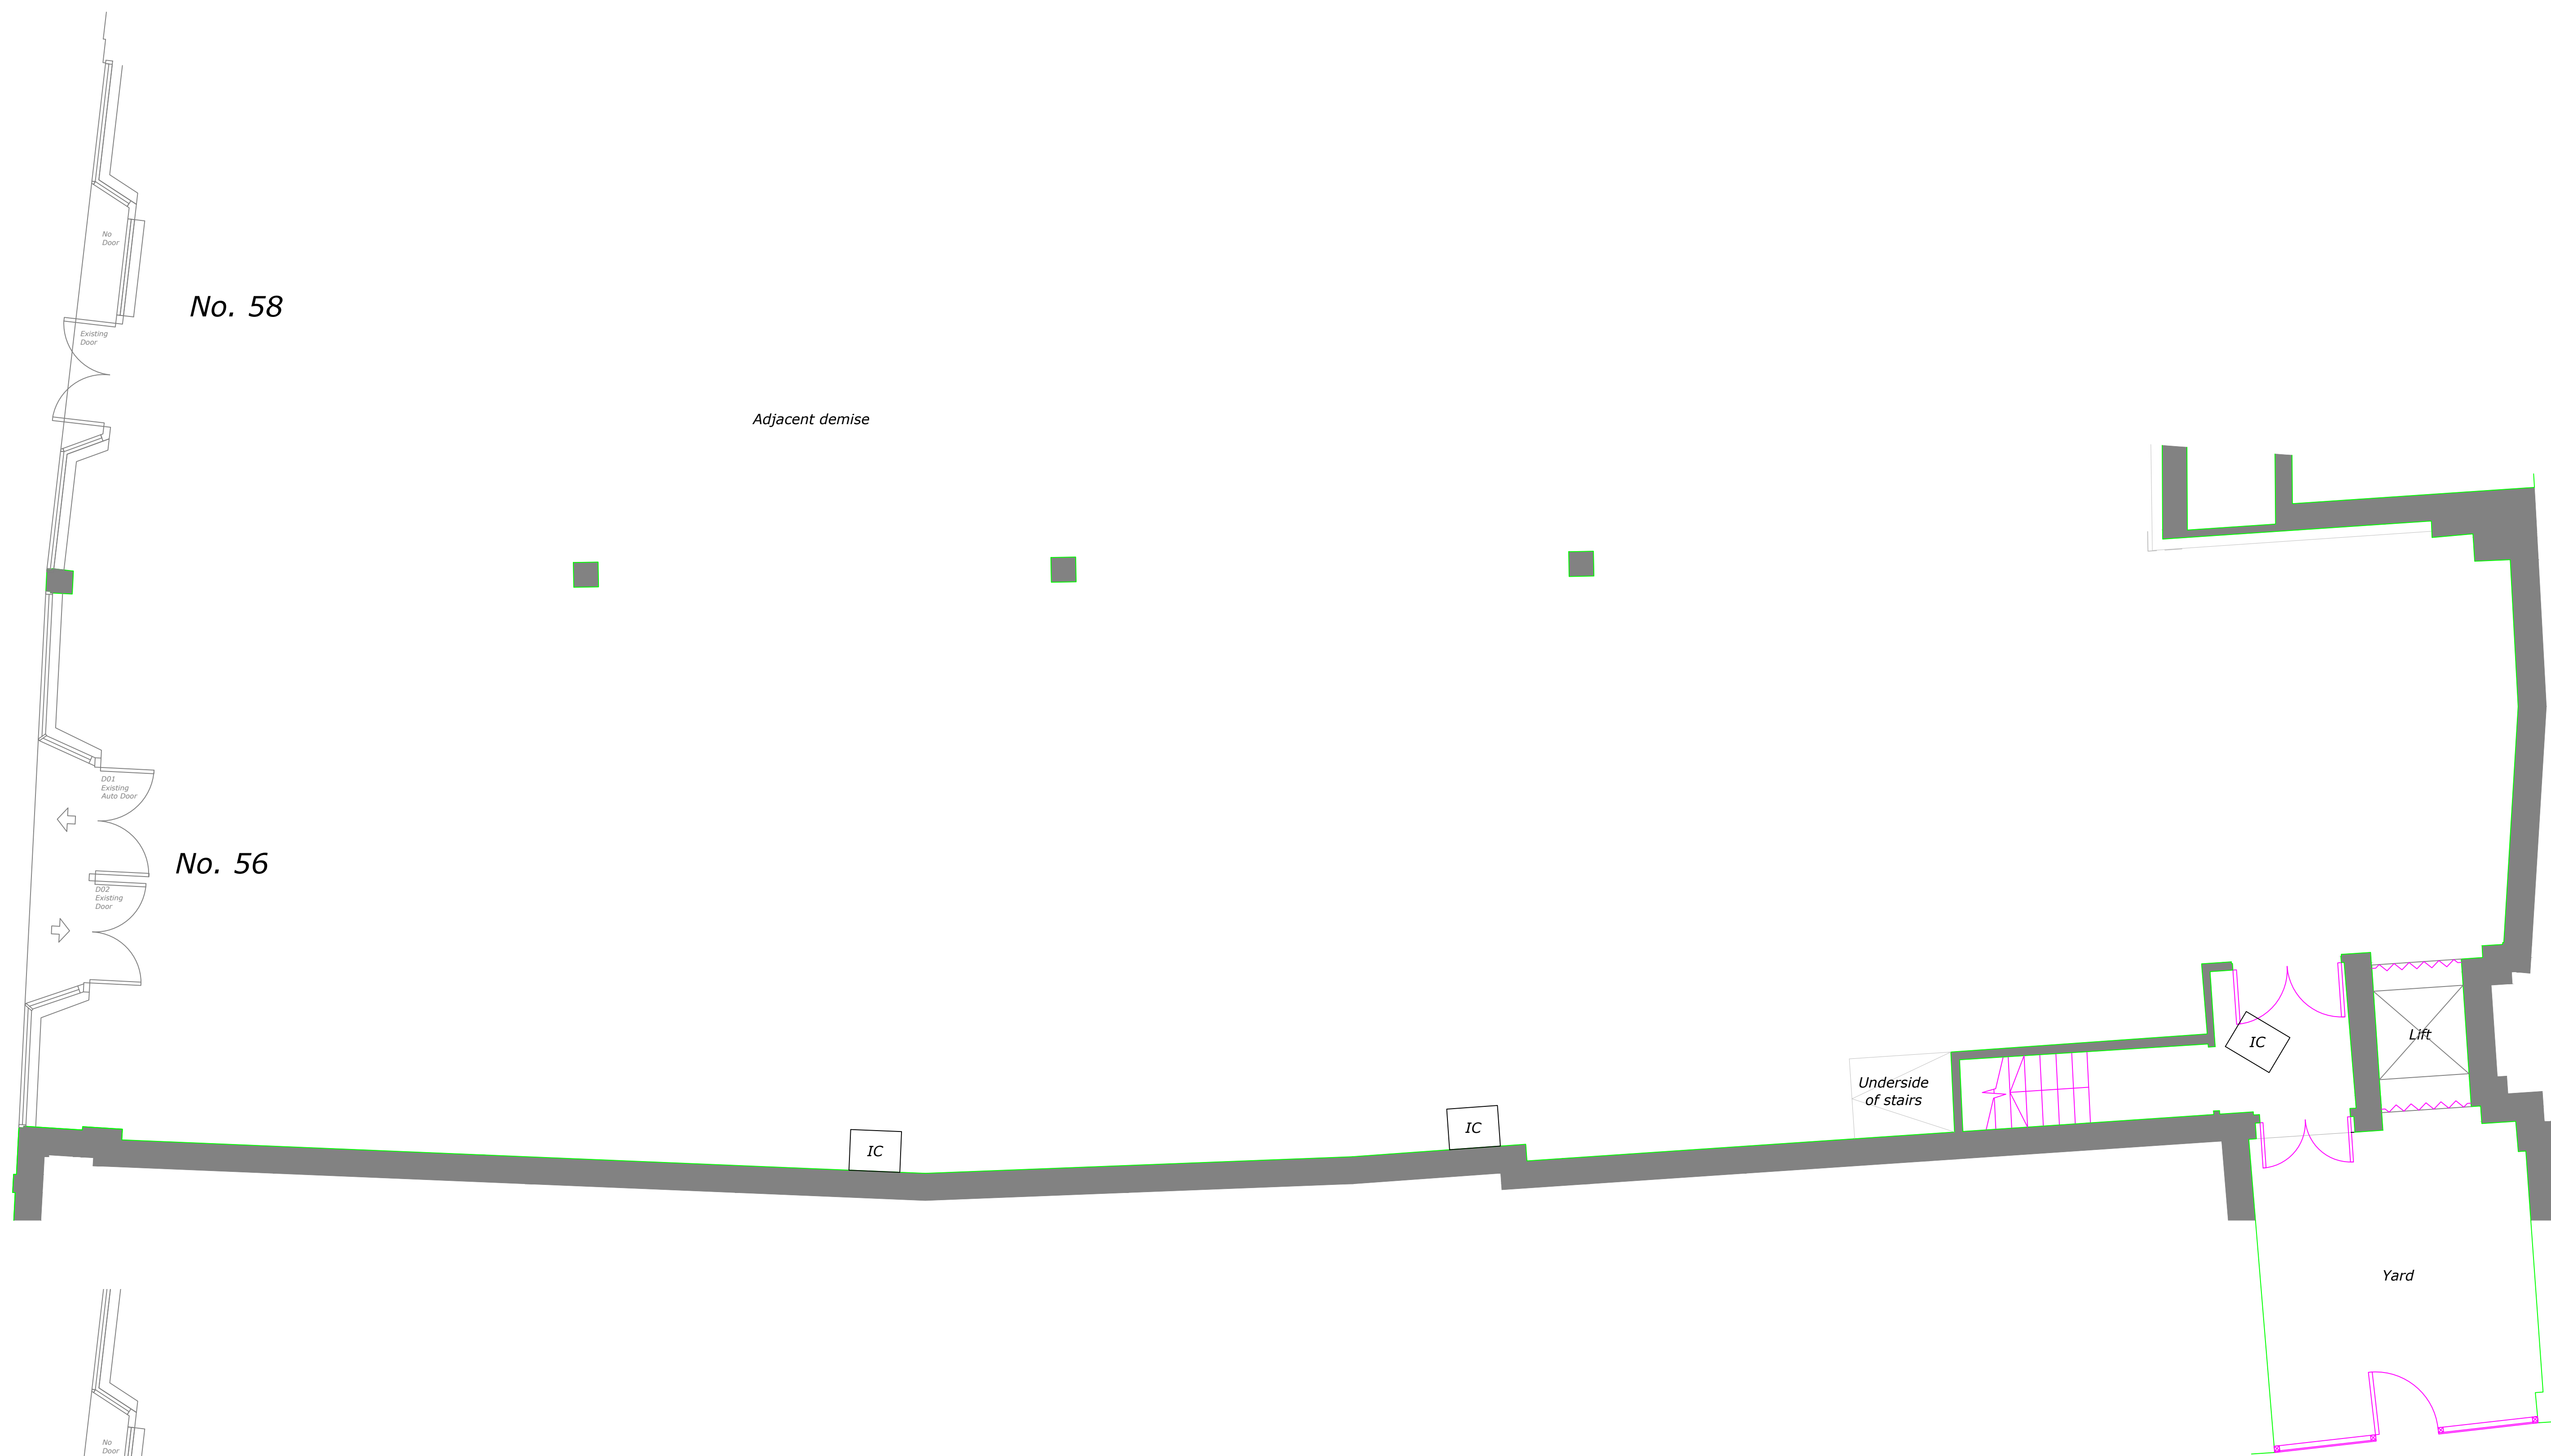

Existing RCP
Scale 1:50

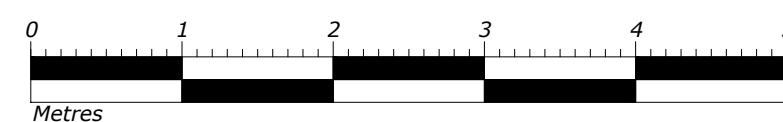

- *The contractor must verify all dimensions on site before any works are undertaken, discrepancies are to be reported to the project architect/designer for clarification.*
- *All works will be carried out in accordance with the SUPERDUR NFOS document & are to comply with the guidelines fit out guidelines following landlord approval.*
- *HVAC, M&E systems are indicative & must be verified with the relevant contractor before commencement of work.*
- *All works to be carried out in accordance with the fire strategy and fire exit application schedule provided by the landlord form issued at tender.*
- *The existing proposed sprinkler system is to be assessed by a contractor to ensure the system is in compliance with building regs part B.*
- *This drawing remains the property of ASWATSON/SUPERDUR & may not be reproduced in any way without prior consent.*

[illegible]

DRAWING TITLE <i>Existing GA & RCP</i>			
DRAWING NUMBER <i>AMP26 9095 - 003</i>			REVISION <i>A</i>
SCALE <i>1:50 @ A1</i>	DATE <i>15/01/26</i>	DRAWN <i>JP</i>	CHECKED <i>NL</i>
PROJECT <i>56 High Street, Shoreham-by-Sea, West Sussex, BN43 5DB</i>			

STATUS

L2

51 Sydenham Road
Croydon
Surrey
CR0 2EU

savers

3 The Stables
Cannon Mill Lane
Bishop's Cleeve
Hartfordshire
MK23 2SS

t: 01279 505003
e: ampersandperennated-associates.com
w: ampersand-associates.com

 **ampersand associates**

EXISTING