T.P. OFFICE COPY

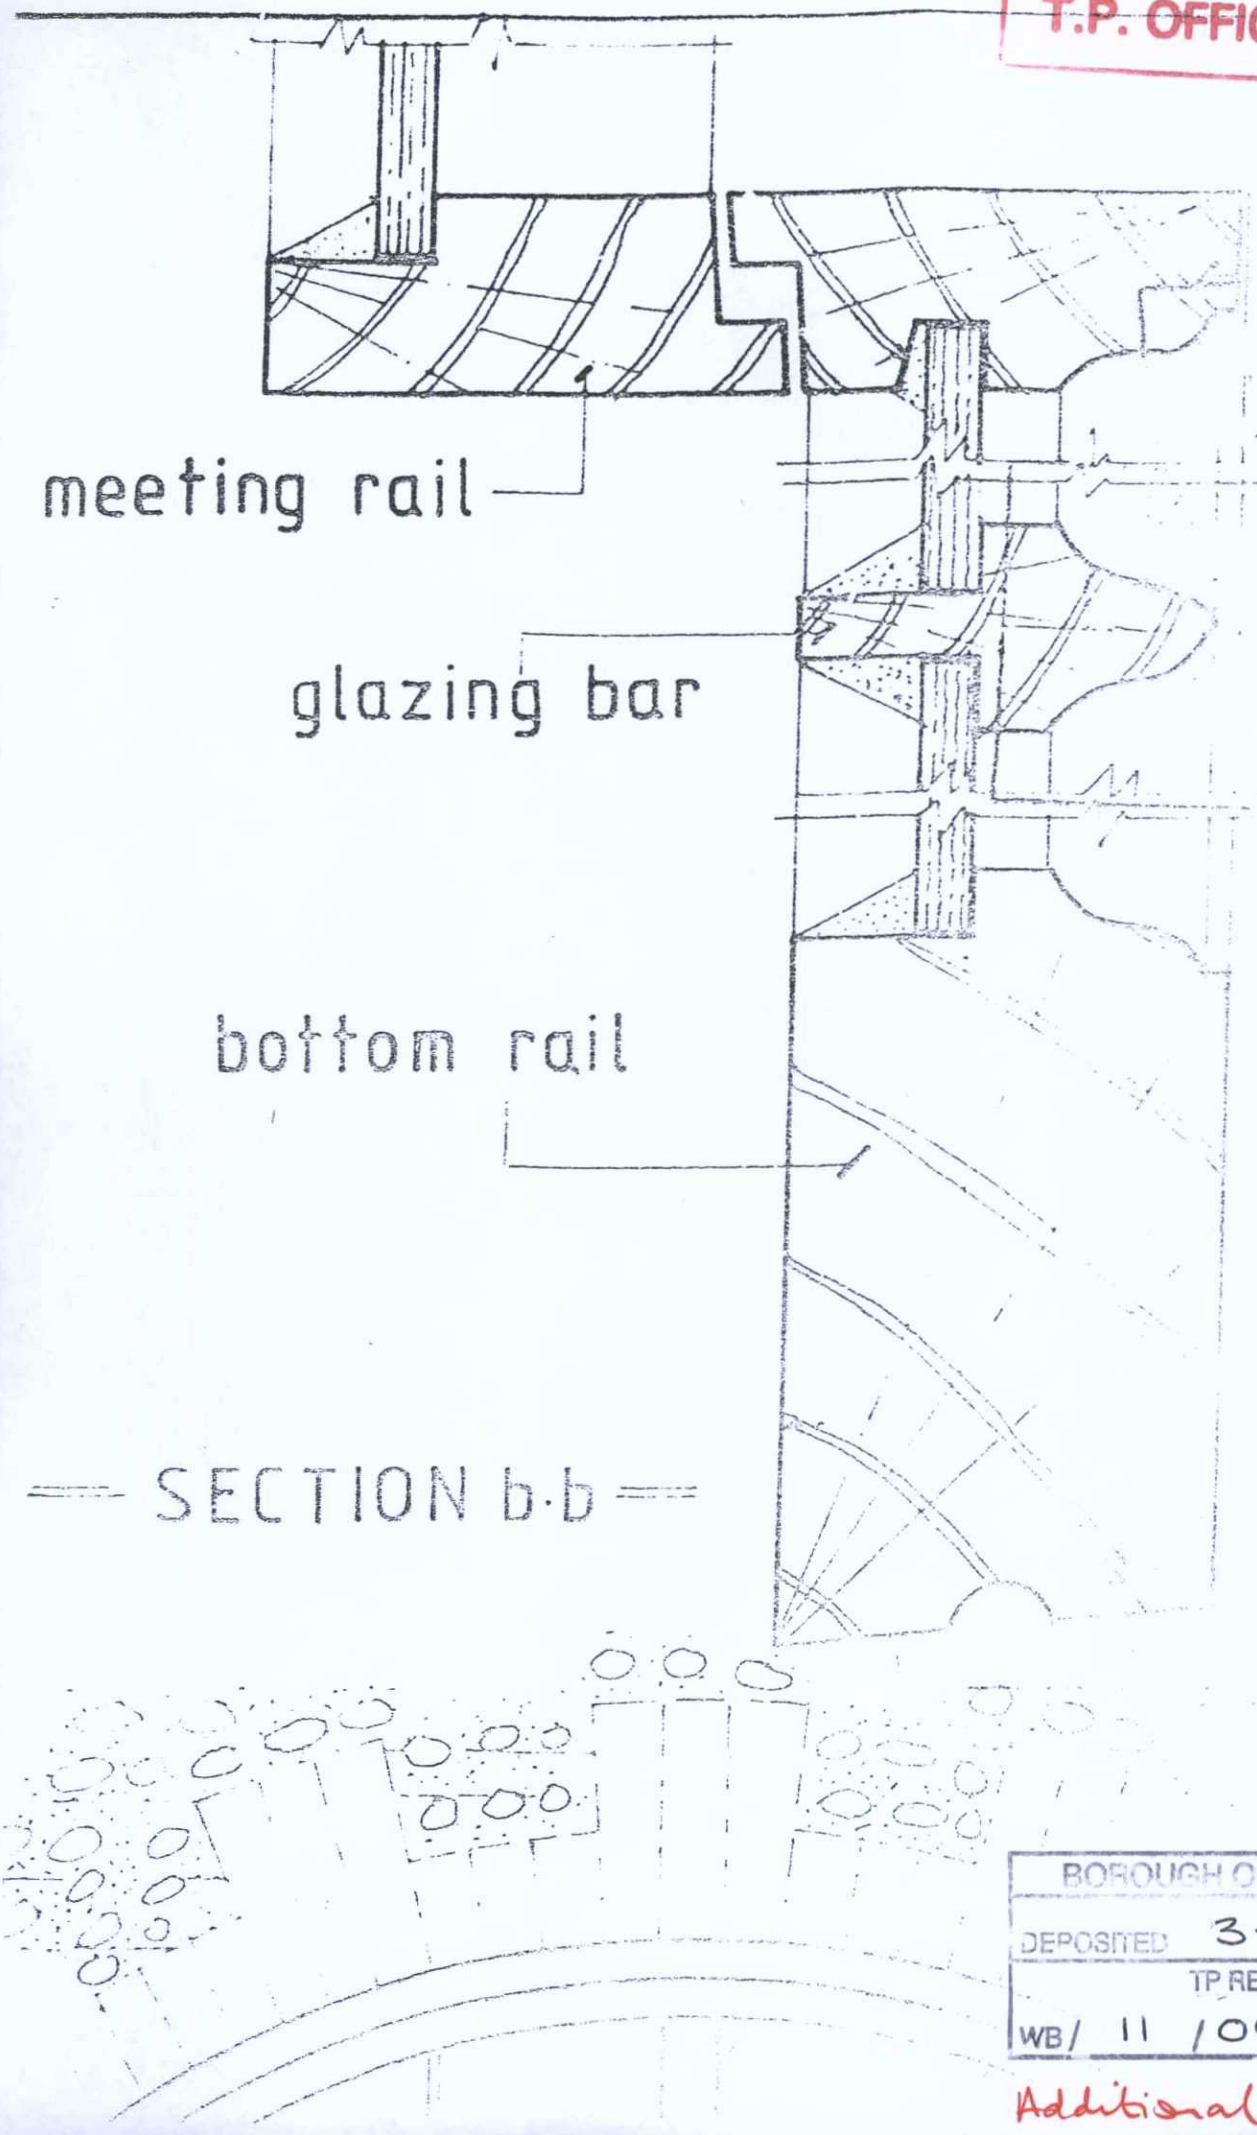

SECTION b-b

BOROUGH OF WORTHING
DEPOSITED 3·8·11
TP REF No.
WB/ 11 /0075/LBC.
Additional Info