ELEVATION C
COMPLETE EXTERNAL WALL DIMENSION
11216

ELEVATION D
COMPLETE EXTERNAL WALL DIMENSION
3808

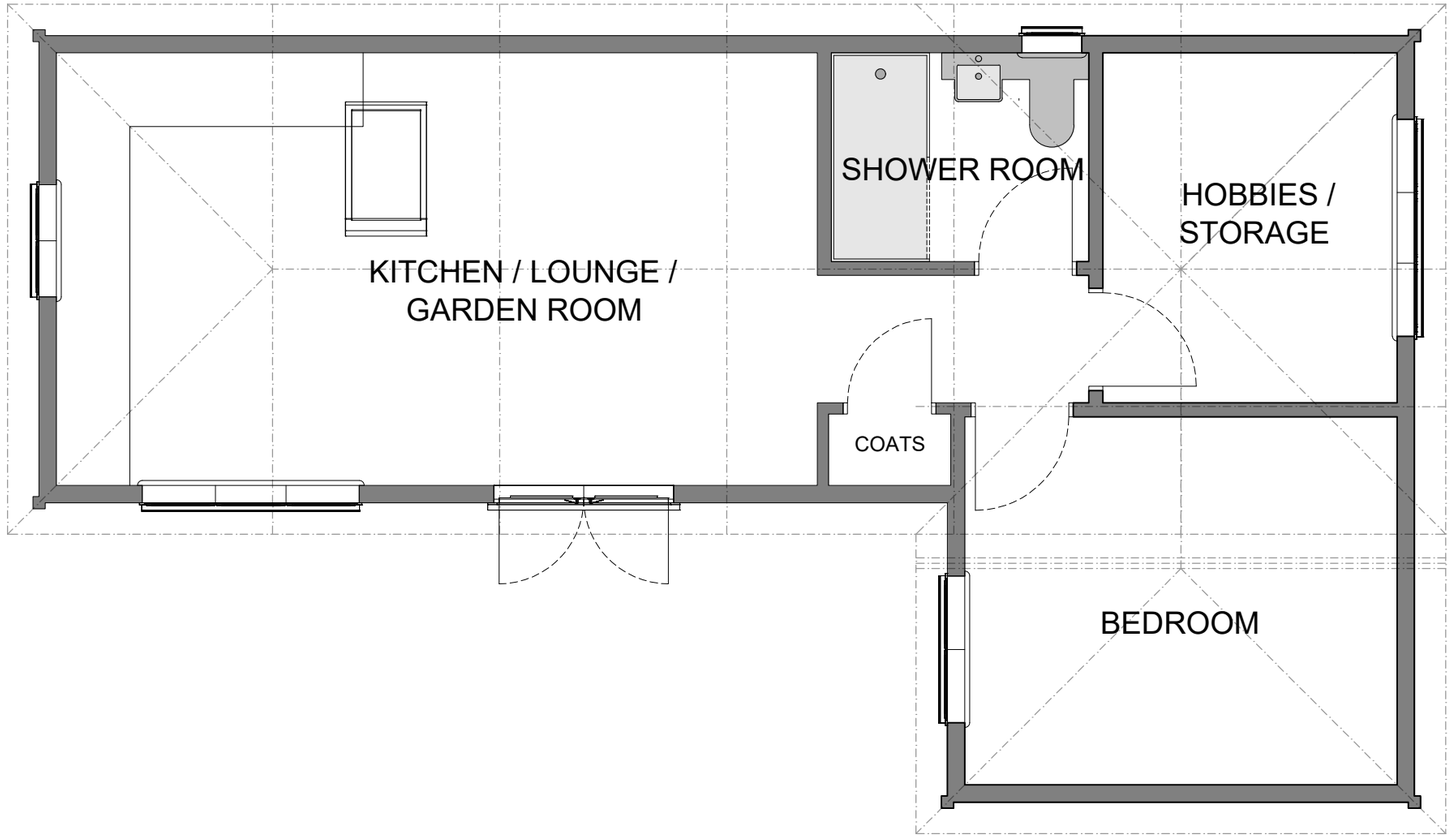

ELEVATION B
COMPLETE EXTERNAL WALL DIMENSION
6249

ELEVATION A
COMPLETE EXTERNAL WALL DIMENSION
11216

METRE
0 1 2 5 10 15

Site Address:

144 Nelson Road,
Goring-by-Sea,
Worthing, BN12 6EN

ADDRESS
HOMELODGE BUILDINGS LTD.
UNIT 2, BEECHES INDUSTRIAL PARK, LITTLETON ROAD,
CRAWLEY, WINCHESTER,
SO21 2QD

TEL:01962 881 480

INFO
WRITTEN DIMENSIONS ARE IN ALL CASES TO BE PREFERRED TO SCALED DIMENSIONS. CONTRACTORS, SUB-CONTRACTORS AND SUPPLIERS MUST VERIFY ALL DIMENSIONS ON SITE.

*FURNITURE IS SHOWN FOR THE PURPOSE OF ILLUSTRATION ONLY, UNLESS OTHERWISE NOTED.

Homelodge
bespoke annexe solutions

Drawn by :	MISCHA
Client :	MR & MRS GAREPO
Drawing Title :	PL PLAN
Scale :	1:50 @ A3
Date :	04 October 2023 10:31:03
Drawing Reference :	3410.23 - HA - PLPL - OPT2
Revision Number :	1