


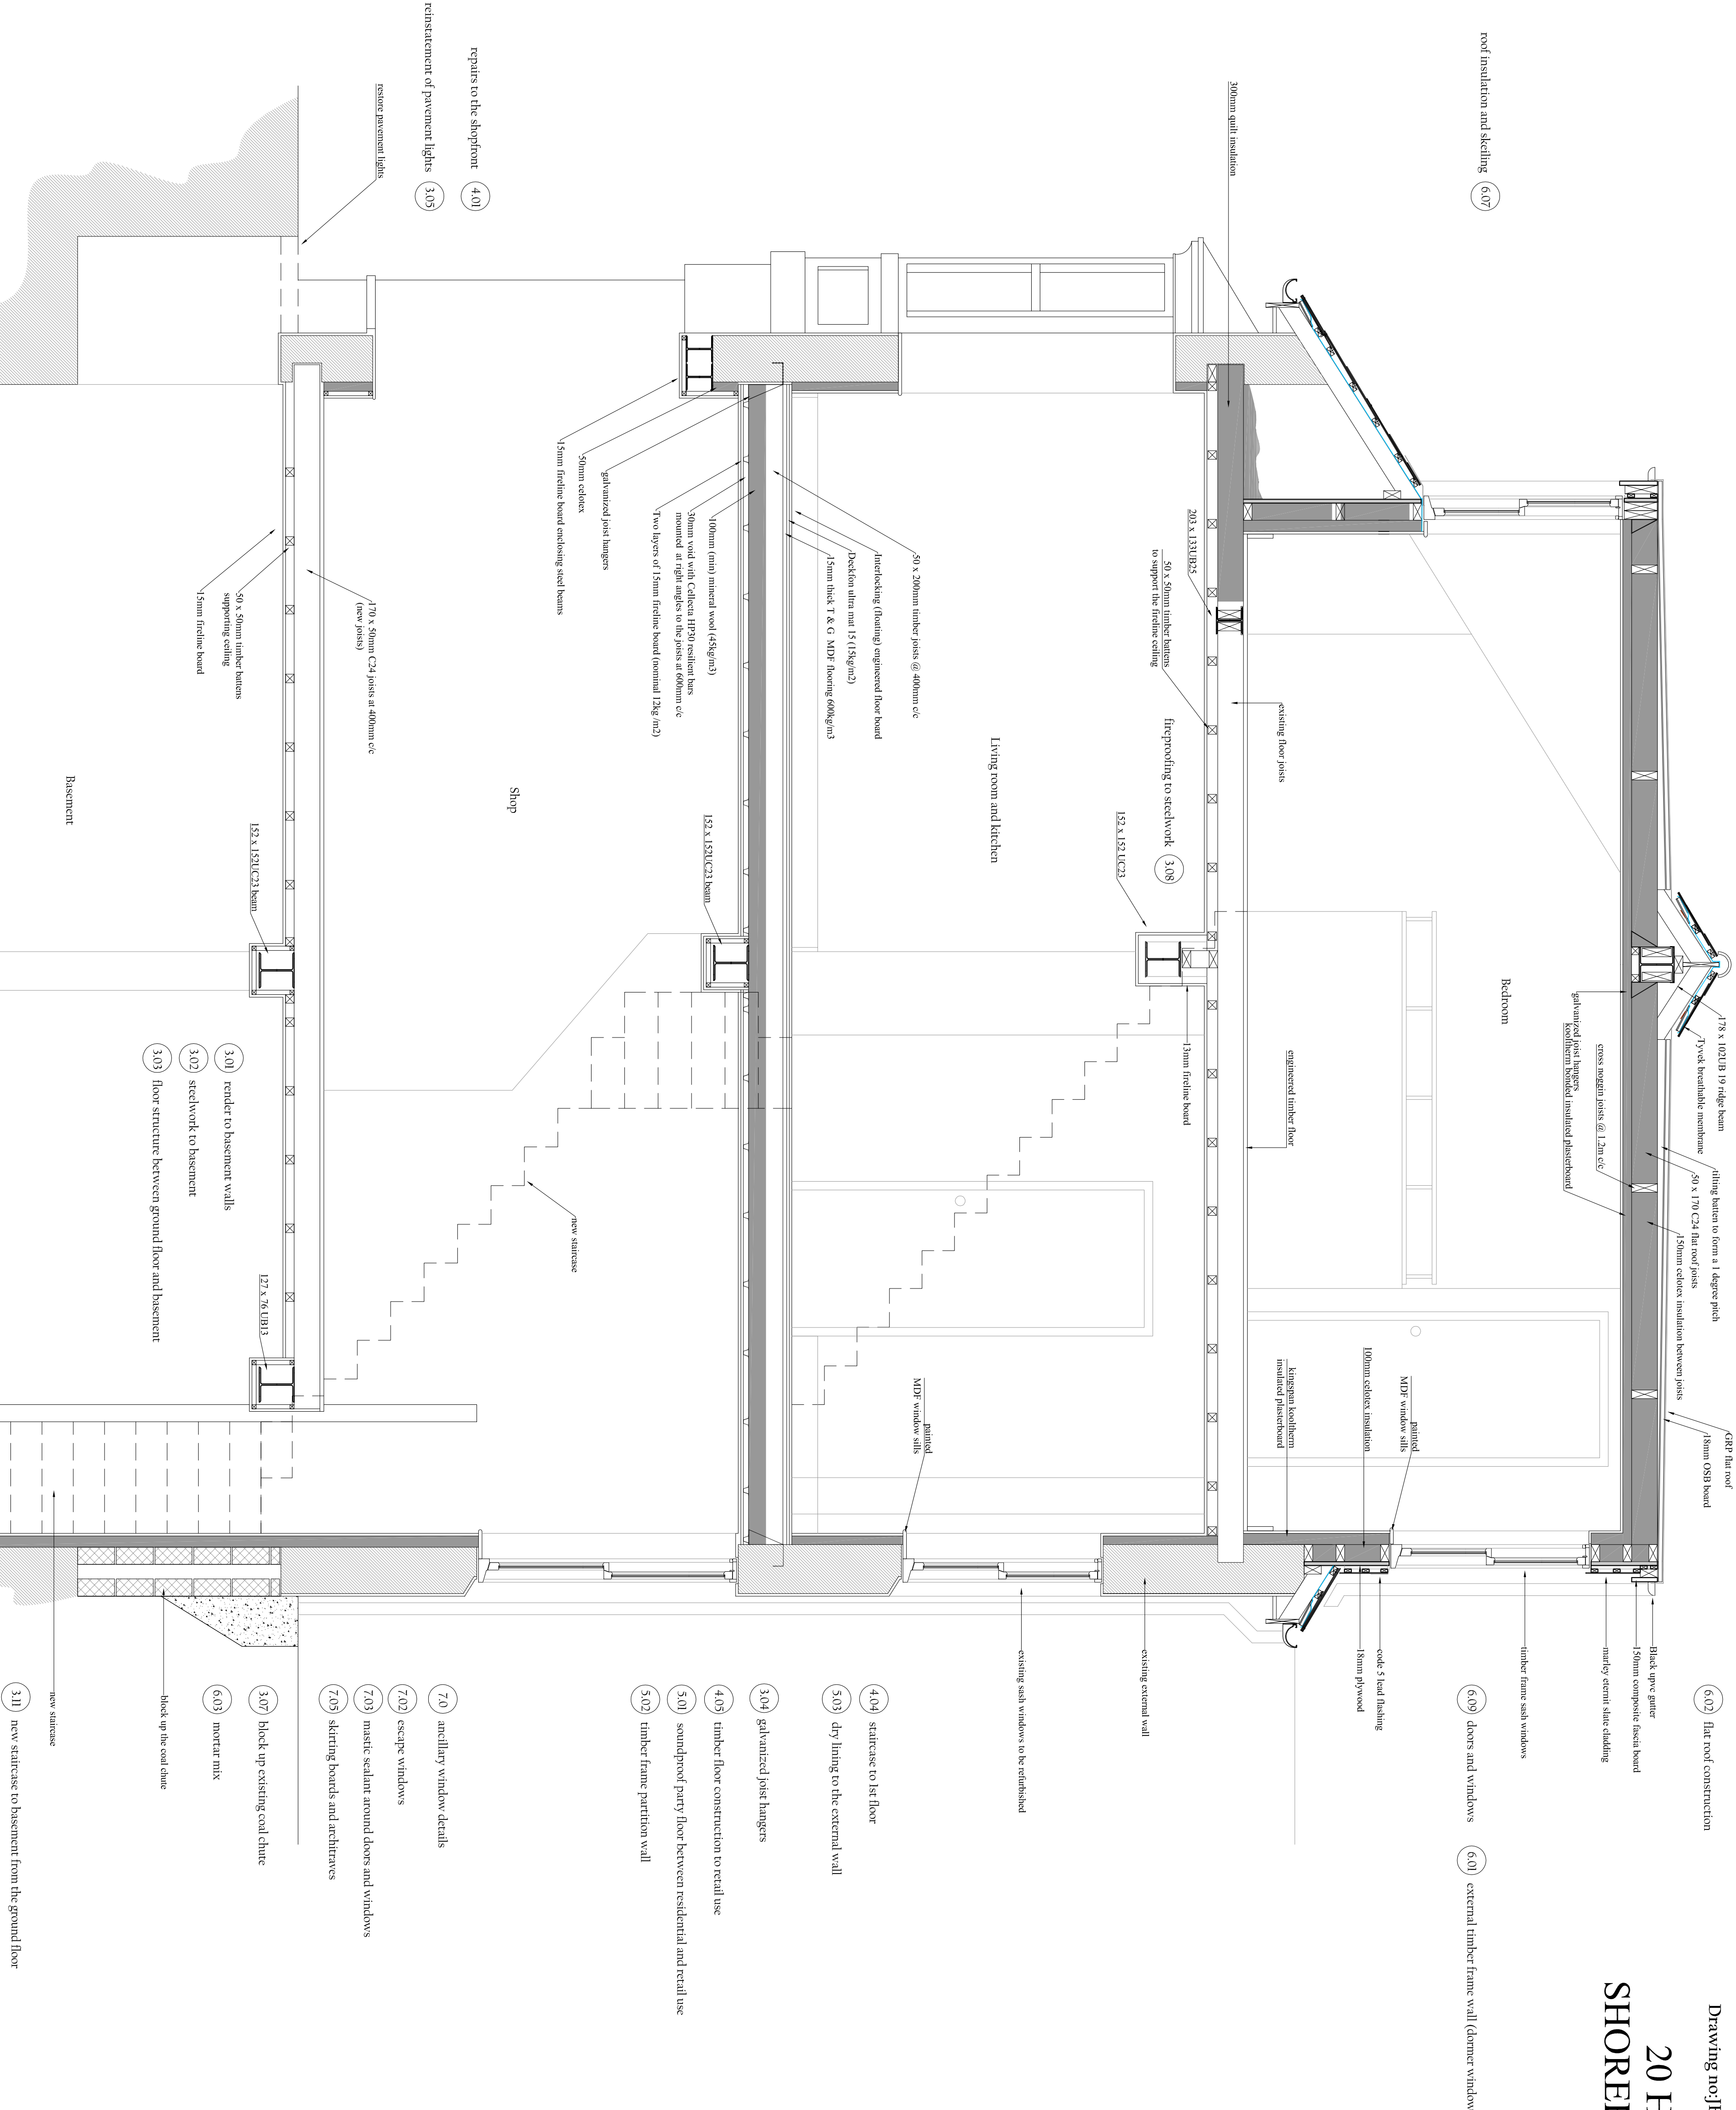

PROPOSED SECTION X - X 1:20

