SKETCH SCHEME

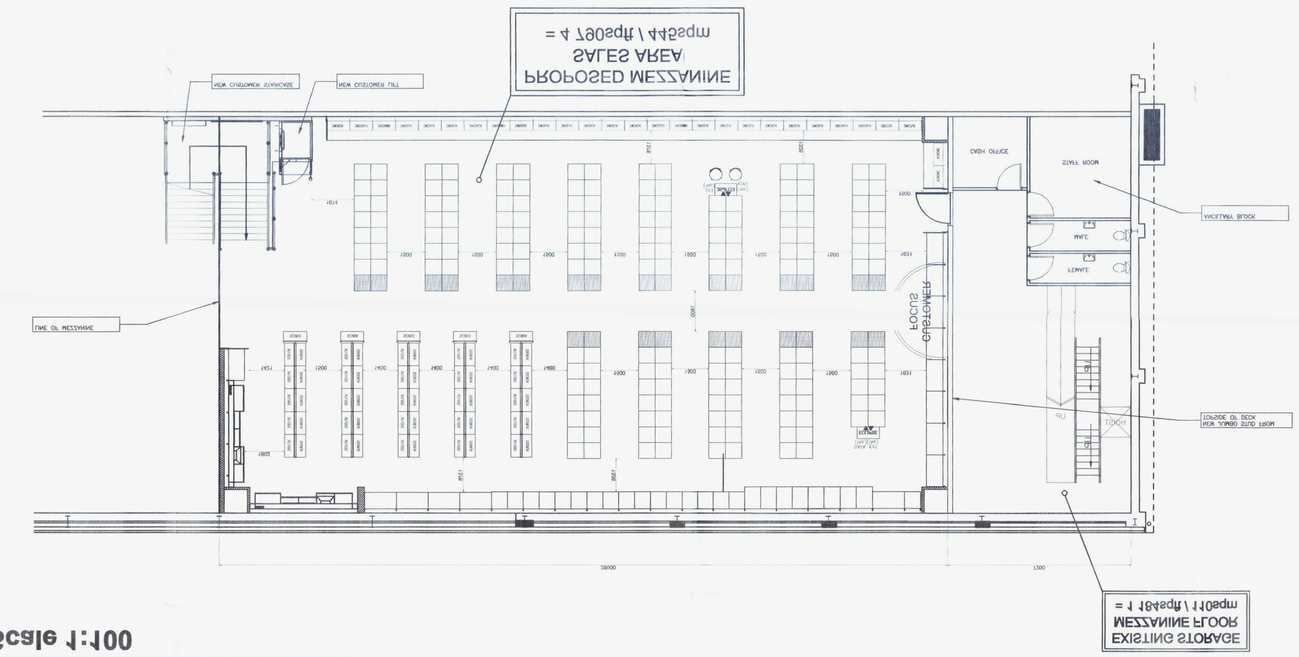

Scale 1:100

PROPOSED TRADING MEZZANINE

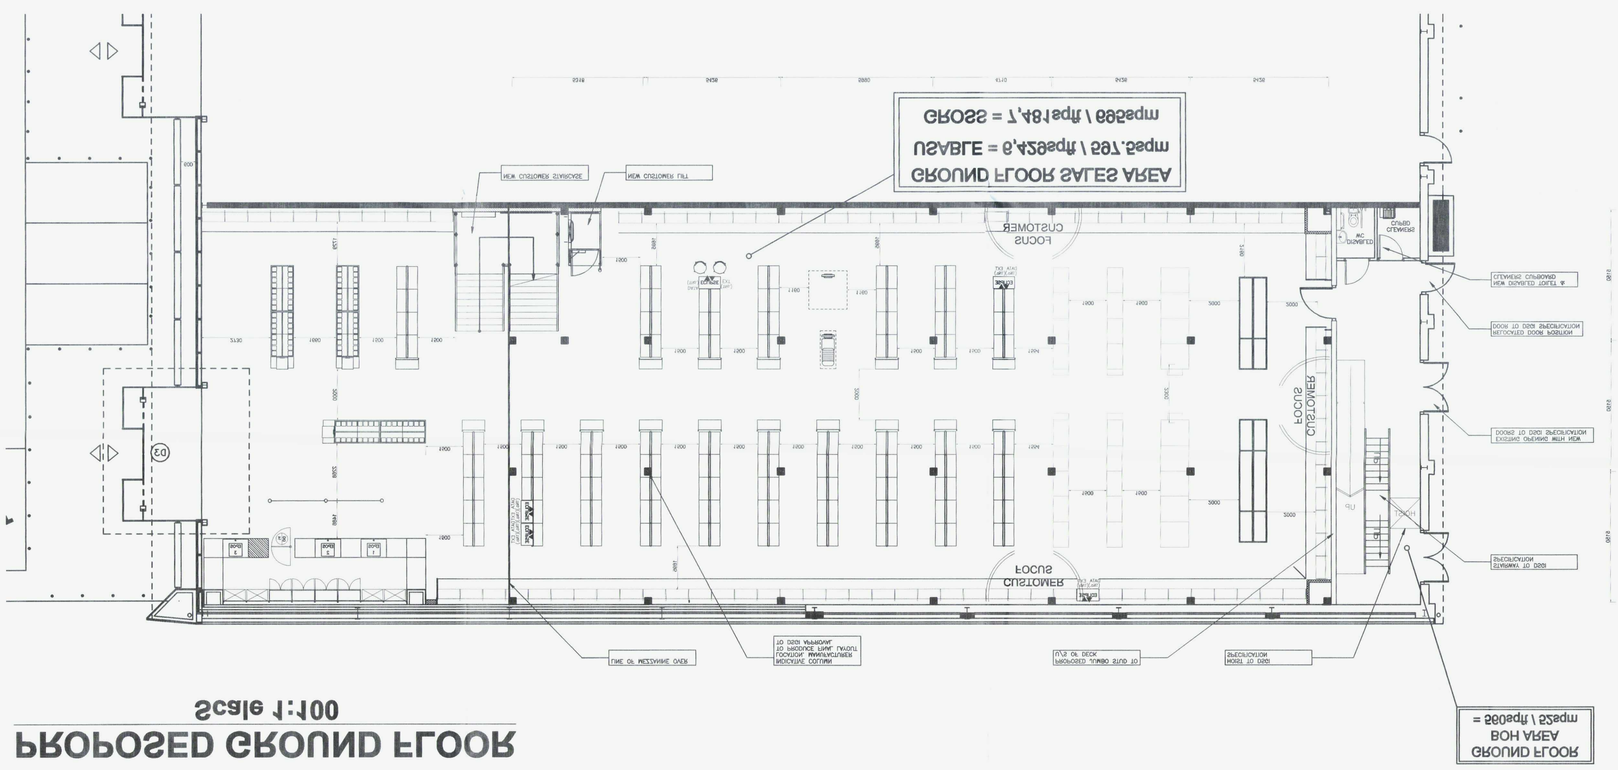
GROUND FLOOR SALES AREA
CUSTOMER FOCUS
CASH OFFICE
STAIRS
LIFT
STAIRS
LIFT
FOCUS CUSTOMER
