THIS DRAWING IS THE PROPERTY OF **PERSPECTIVE SIGNS** AND MAY NOT BE DUPLICATED IN ANY WAY WITHOUT WRITTEN CONSENT

COPYRIGHT - PERSPECTIVE SIGNS 2010



SIGN TYPE A.
SCALE 1:20

DESIENTONE FLEXBOX SYSTEM.


FULL SIZE APPROX: [H] 1600MM X [W] 2800MM X [D] 220MM

THE EXISTING BOX IS TO BE REPLACED WITH A NEW DESIENTONE FLEX FACE SYSTEM
ALL ALUMINIUM FRAMEWORK AND CLAD PANELS SPRAYED WITH ARGOS FORMULATED BLUE, SATIN FINISH. PVC FLEXFACE OVERLAID WITH STENCIL CUT VINYL GRAPHICS.
ARLON BLUE BLOCKOUT WITH MACTAC RED BLOCK & WHITE TEXT.
RED BOX WITH WHITE TEXT ONLY TO ILLUMINATE.
ILLUMINATION FITTED INTERNALLY WITH FLUORESCENT TUBES.
TUBES FITTED HORIZONTALLY AT 350mm CENTRES.
HEIGHT ABOVE GROUND: 6000mm APPROX
ILLUMINANCE LEVEL: 600CD/M2 static.

VINYL REFERENCE:
BLUE: ARLON 5-543
RED: MACTAC 9758-05

WORTHING BOROUGH COUNCIL
14 MAY 2010
CONSENT GRANTED
SUBJECT TO CONDITIONS

SIGN TYPE A. CROSS SECTION DETAIL.
SCALE 1:5

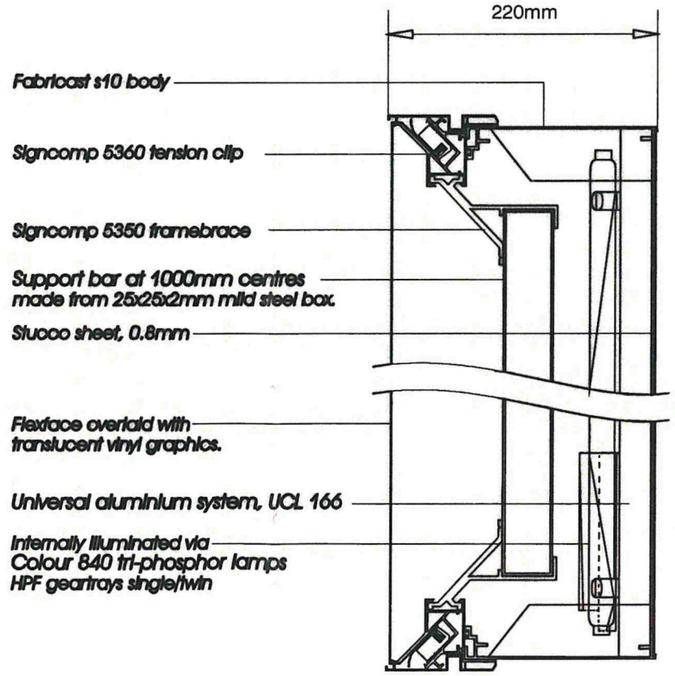

CLIENT: ARGOS	DATE: 03.03.2010	NOTES:
	DRAWN BY: MSS	
	SITE: WORTHING	
	JOB NUMBER: 29714	

PERSPECTIVE SIGNS