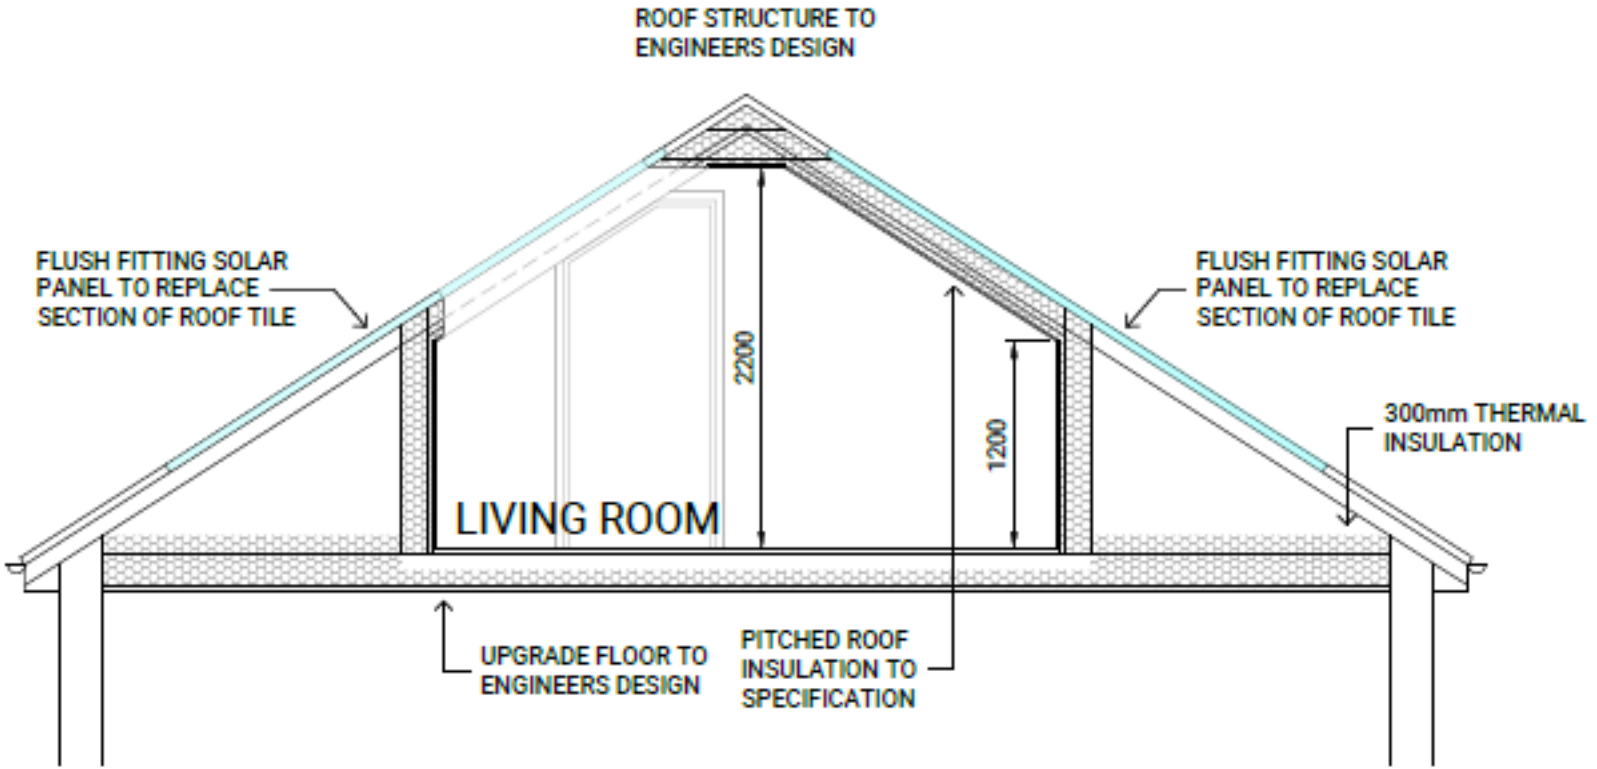
ROOF STRUCTURE TO
ENGINEERS DESIGN
FLUSH FITTING SOLAR
PANEL TO REPLACE
SECTION OF ROOF TILE
FLUSH FITTING SOLAR
PANEL TO REPLACE
SECTION OF ROOF TILE
2200
1200
300mm THERMAL
INSULATION
LIVING ROOM
UPGRADE FLOOR TO
ENGINEERS DESIGN
PITCHED ROOF
INSULATION TO
SPECIFICATION

SECTION B - B