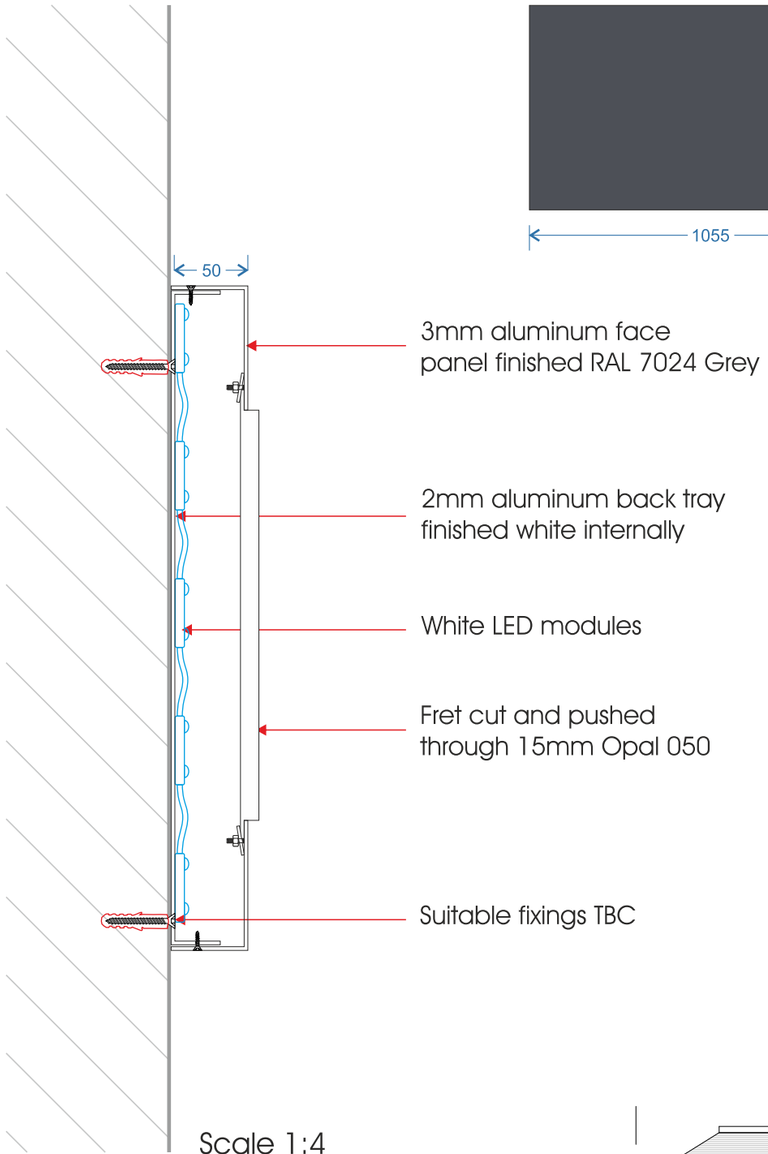

Scale 1:4



Scale 1:18

3mm Aluminium fret cut tray sign c/w 15mm push through internally illuminated acrylic text

2 No. required.



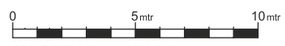

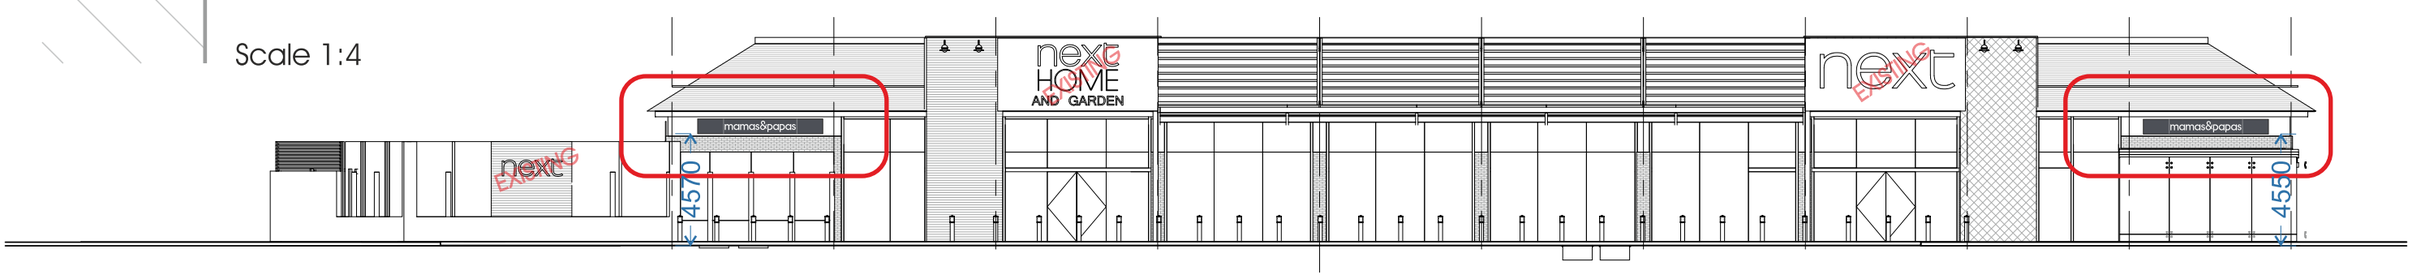

Scale 1:250

West Elevation - Position of signage

All measurements in millimetres unless stated otherwise.

CLIENT:	Next	DRAWING NUMBER:	JOB NO:	DRAWN BY:	REV	DATE	BY	DESCRIPTION
PROJECT:	Mamas & Papas Shoreham	DJ-0121-050	6523	D. Jewkes	A	22.01.21	DE	Elevation updated
DESCRIPTION:	Fascia signage West Elevation	DATE:	ITEM REF:	SCALE:	B	26.03.21	DE	Planning info added
		26.01.21	A	a/s @A3	C	00.00.21	XX	XXXXXX
					D	00.00.21	XX	XXXXXX
					E	00.00.20	XX	XXXXXX

RAL 7024
Graphite Grey

GEETEE

Geeteesigns.com

© This drawing is the property of Geetee Signs, and should not be reproduced, altered or used in any way without express permission. Colours shown are for illustration and may not be an exact match unless references are supplied.