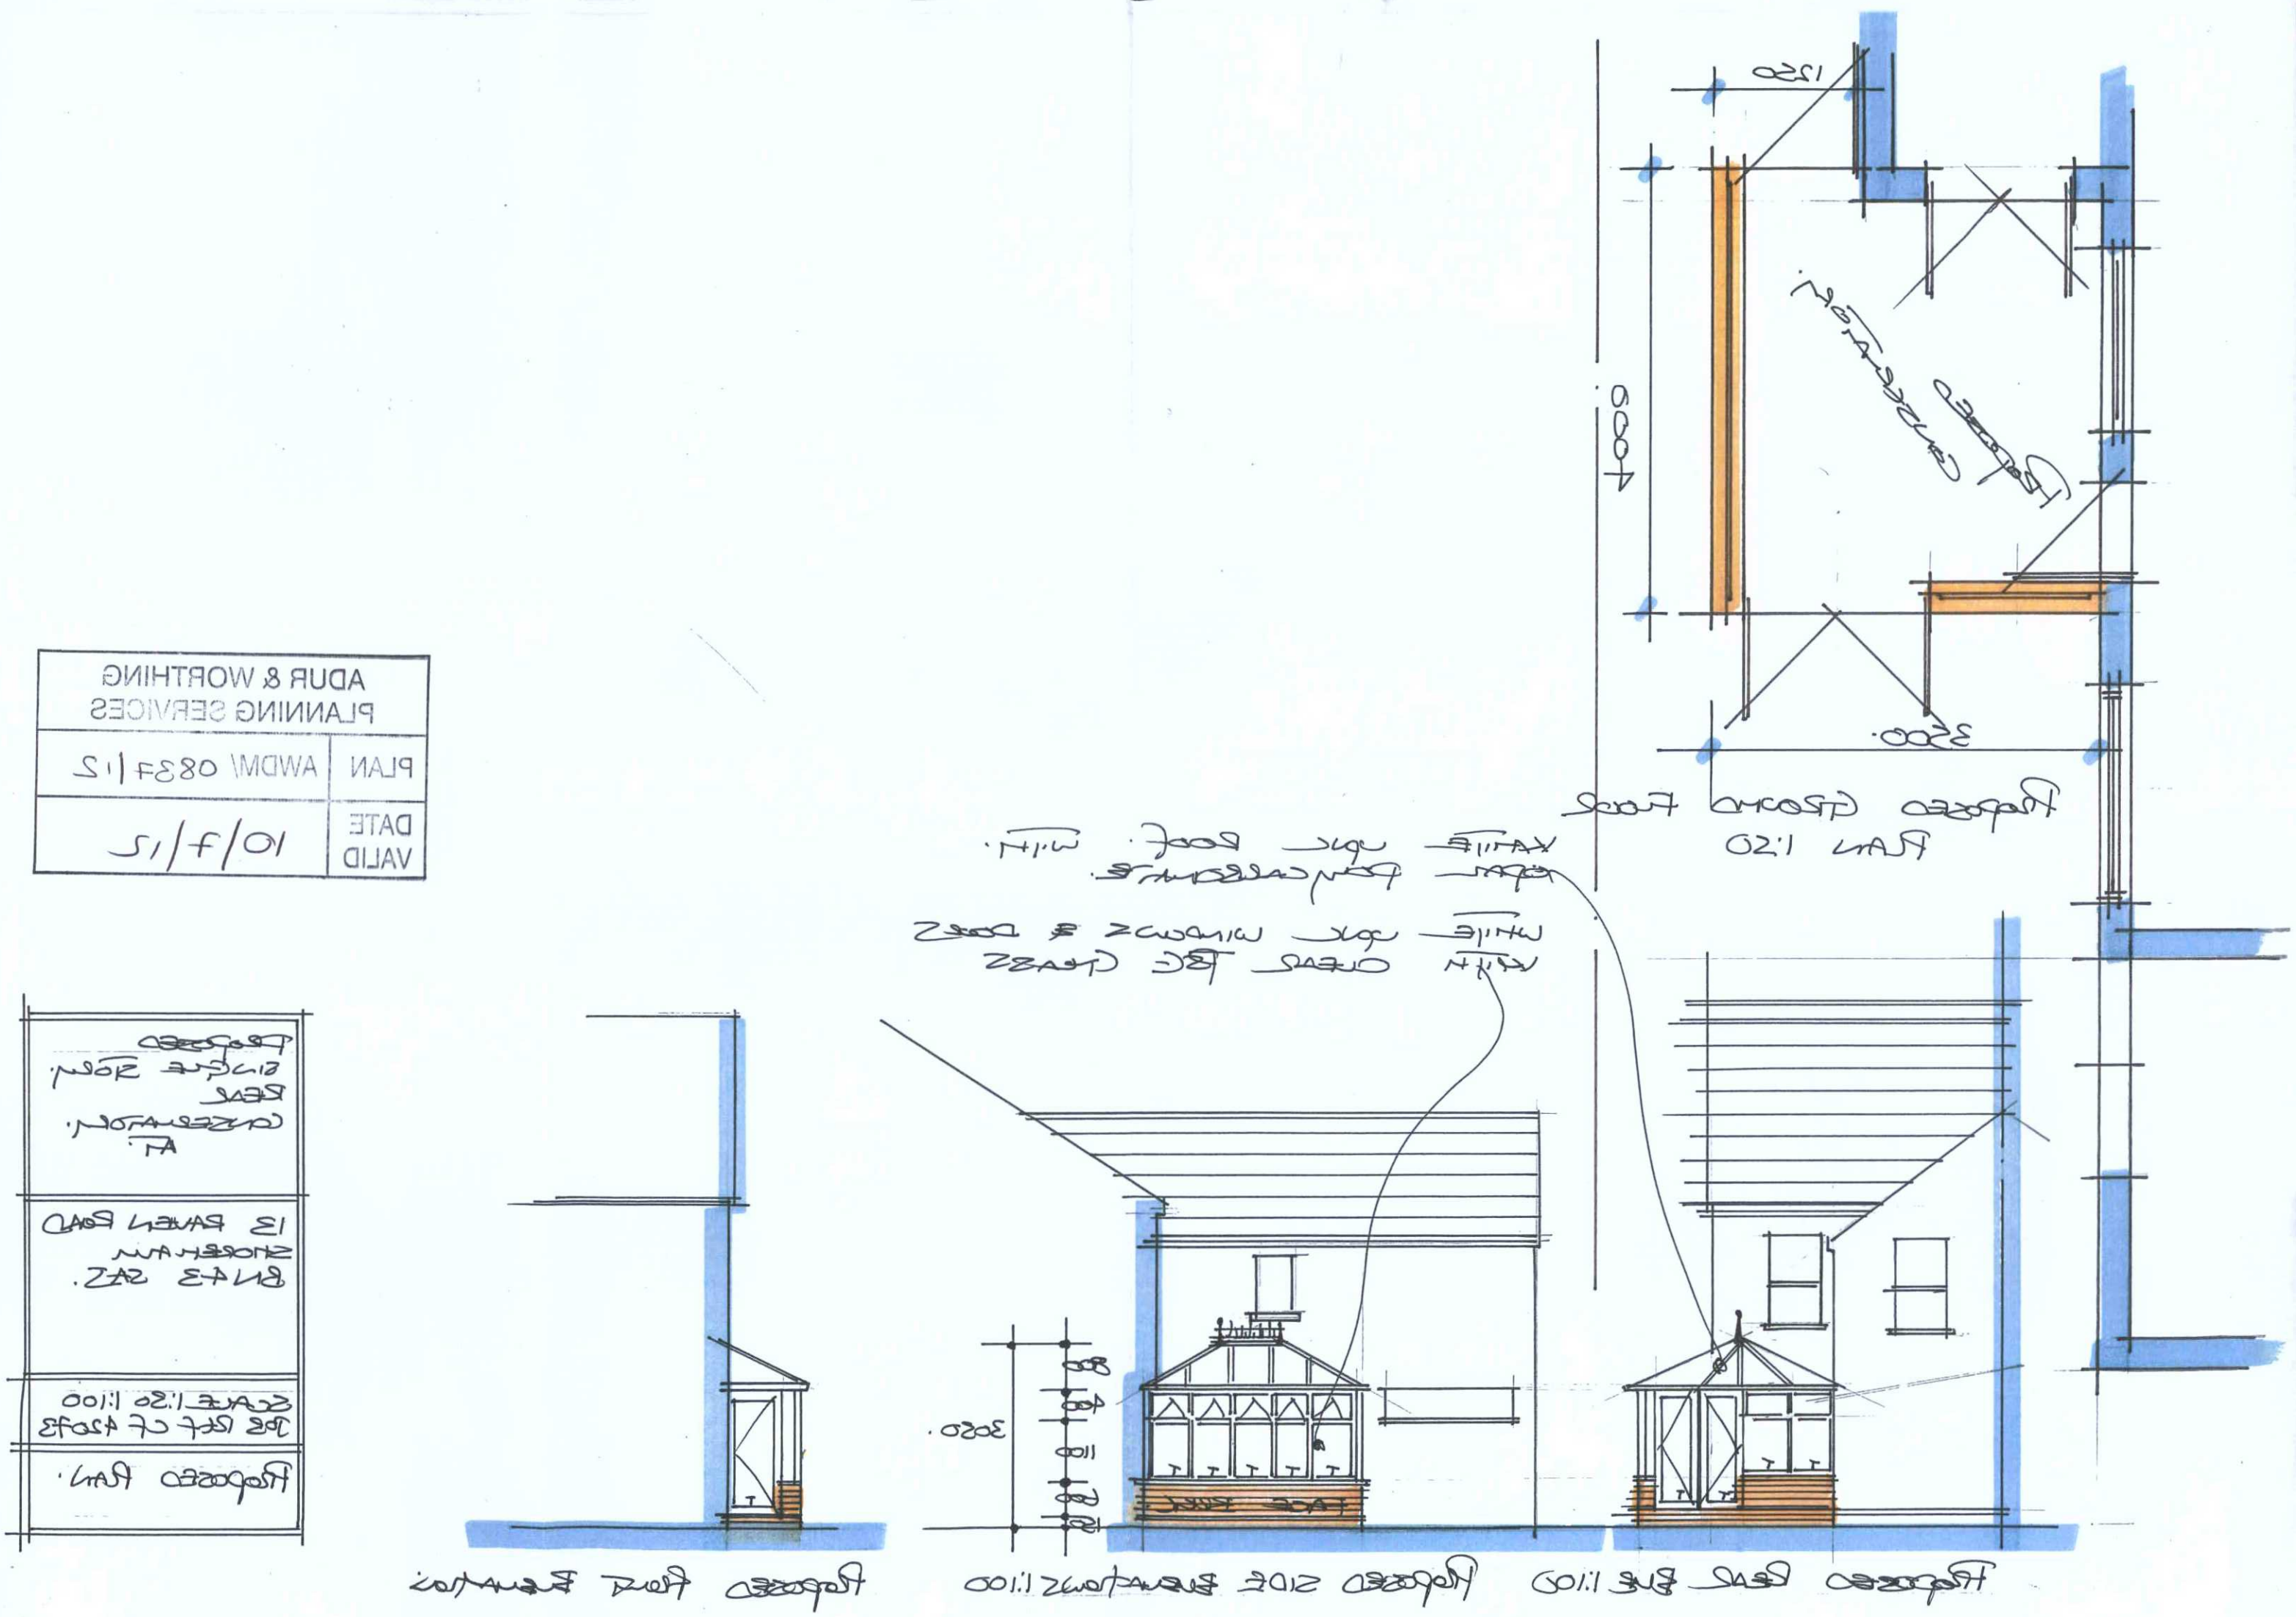

ADUR & WORTHING
PLANNING SERVICES
PLAN
AWDM/ 0837/12
DATE
VALID
10/7/12
PROPOSED
SINGLE STORY
REAR
CONSERVATORY
AT
13 PAVEN ROAD
SHOREHAM
BN43 5AS.
SCALE 1:50 1:100
JOB REF CF 42073
PROPOSED PLAN.
PROPOSED FRONT ELEVATION
PROPOSED SIDE ELEVATIONS 1:100
PROPOSED REAR ELE 1:100
PROPOSED GROUND FLOOR
PLAN 1:50
1250
4000
3500.
3050.
800
400
1100
600
150