
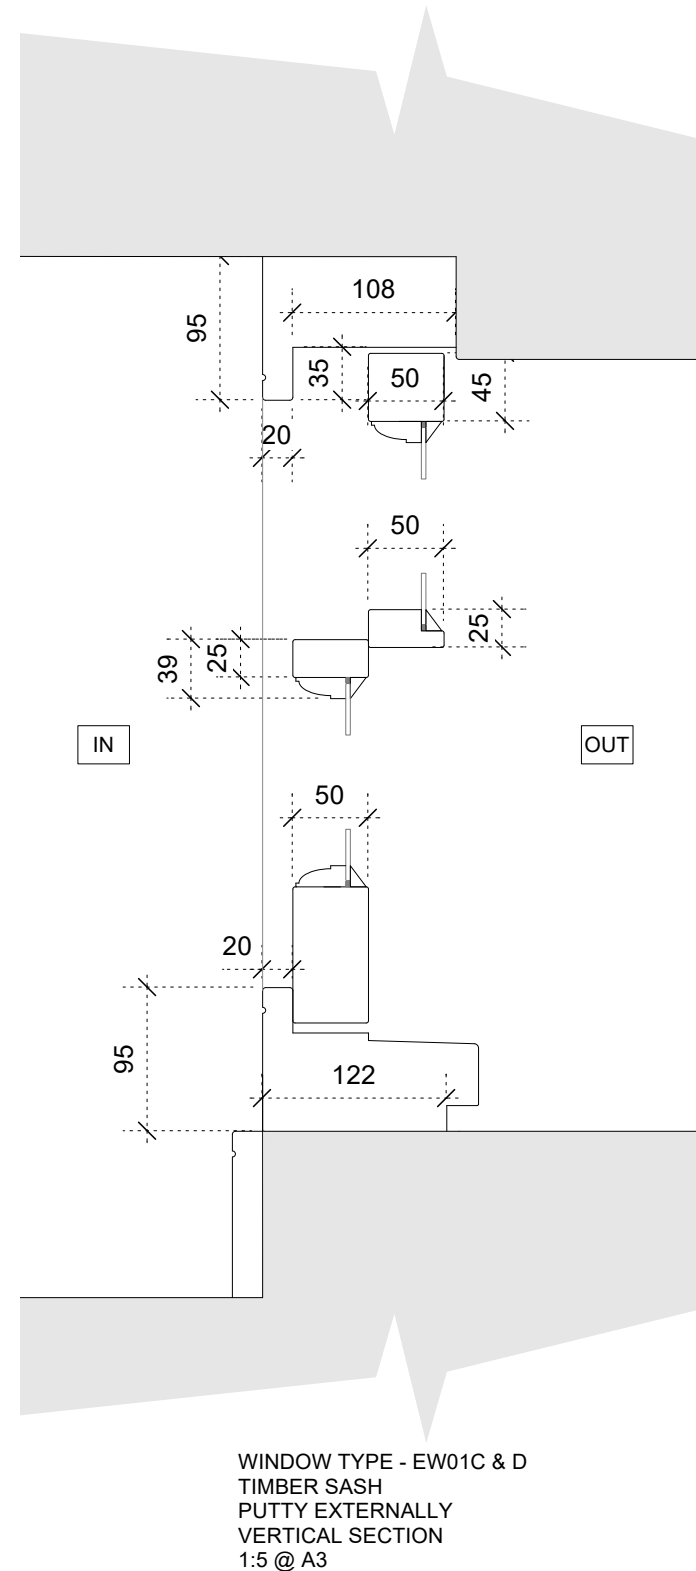
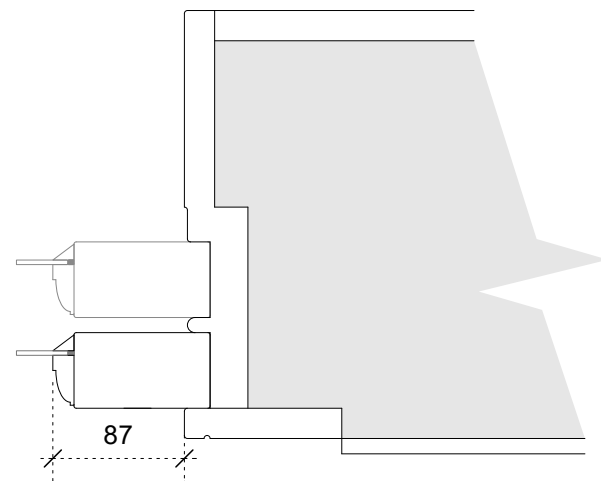
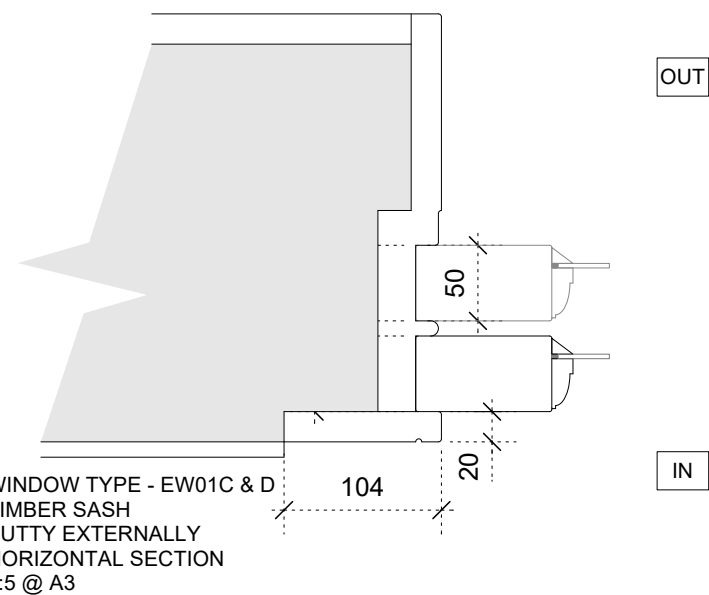
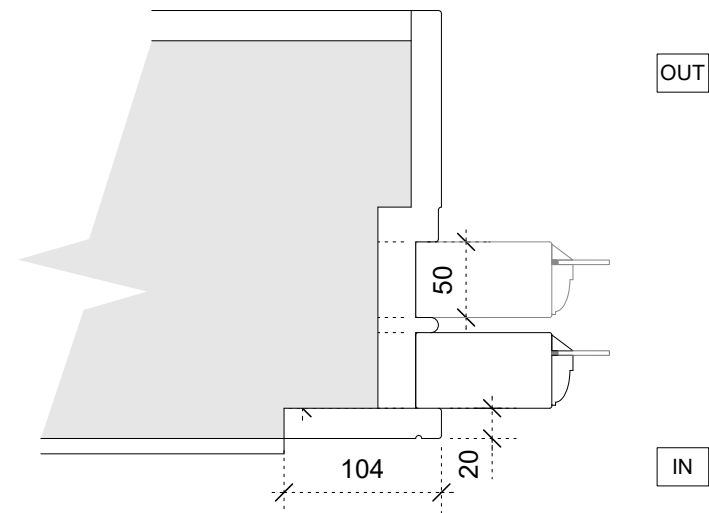


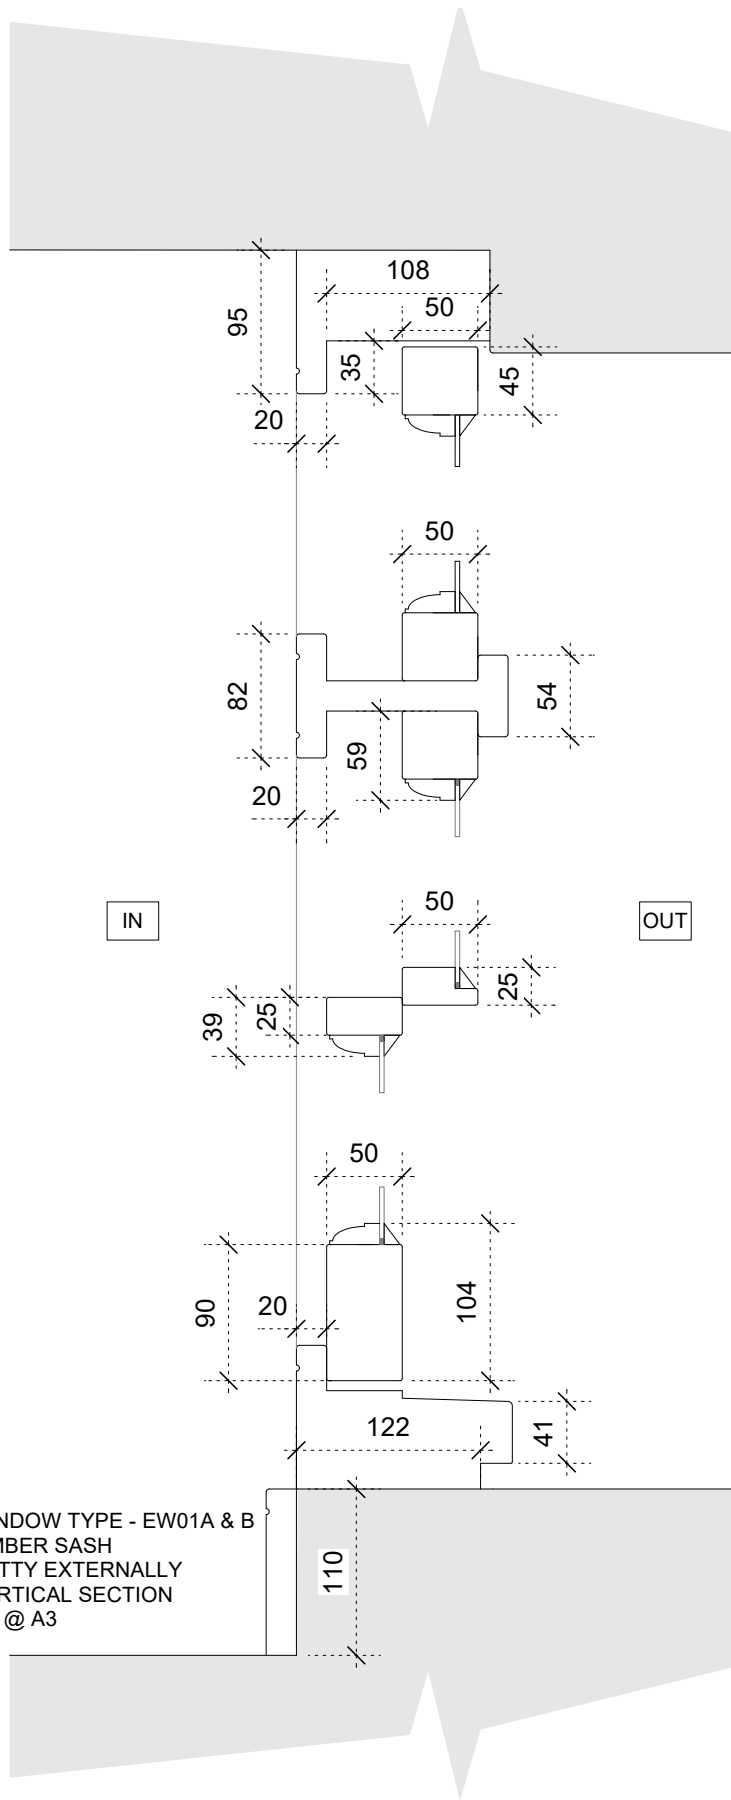

23 Vine Street, Brighton BN1 4AG
e: studio@sticklandwright.co.uk
t: 01273 964051
Company registered in England No. 11222477


Disclaimer:

This drawing is the copyright of Stickland Wright Ltd. and may not be reproduced or used except by written permission. Figured dimensions to have precedence over scaling. Check all site dimensions prior to fabrication. Refer any discrepancies found to Stickland Wright.

Revisions:

No.	Description	Checked

SCALE BAR 1:5 @ A3

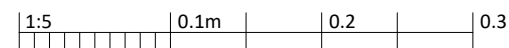

Dwg No. 23049-P-116

Drawing Title Existing Window Details 01
Address 50-52 South St, Worthing
Client DIM 365 Ltd
Scale 1:5 @ A3
Stage Planning
Drawn by sb
Checked by ns



architecture +
interiors
www.sticklandwright.co.uk