
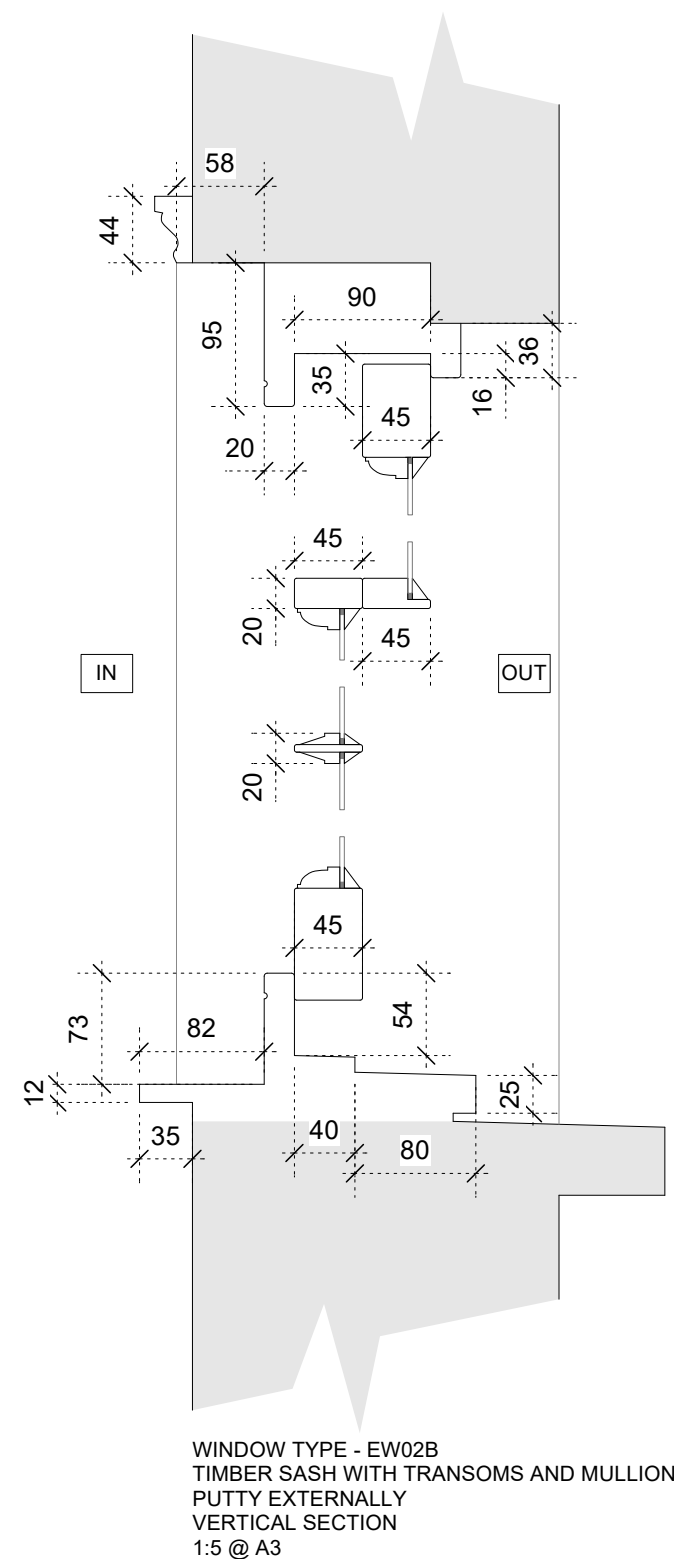
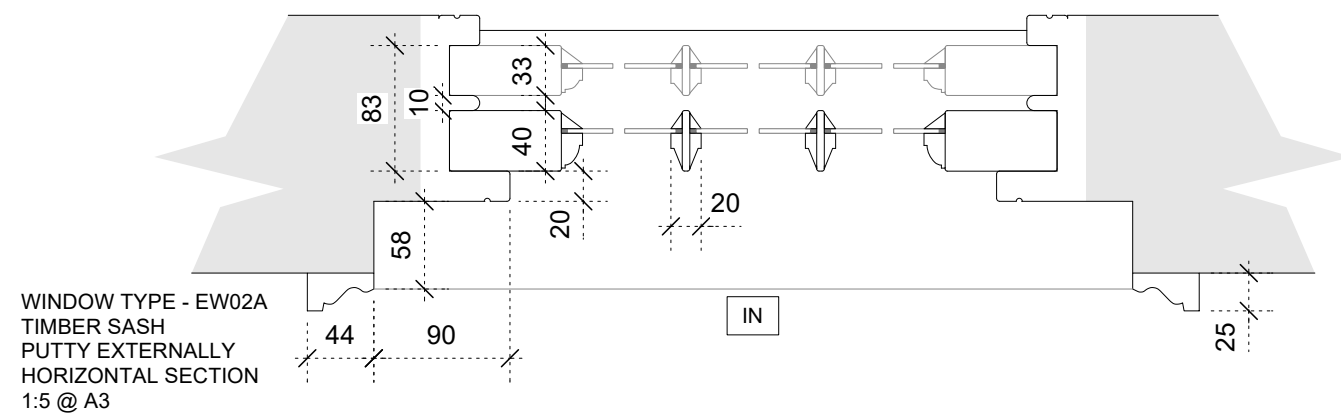
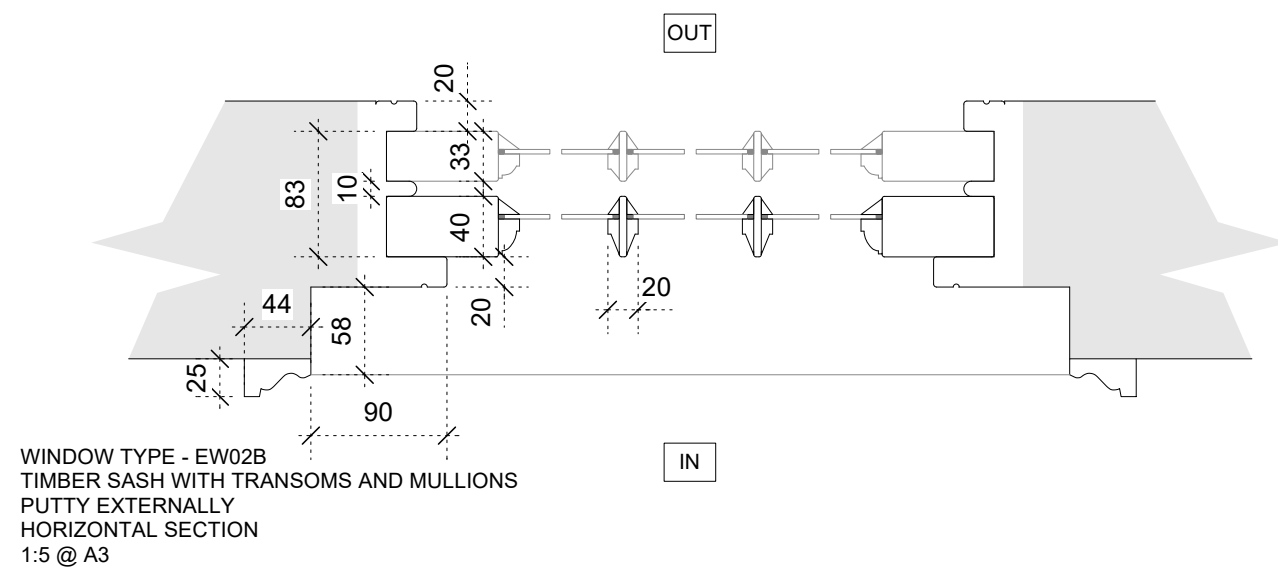


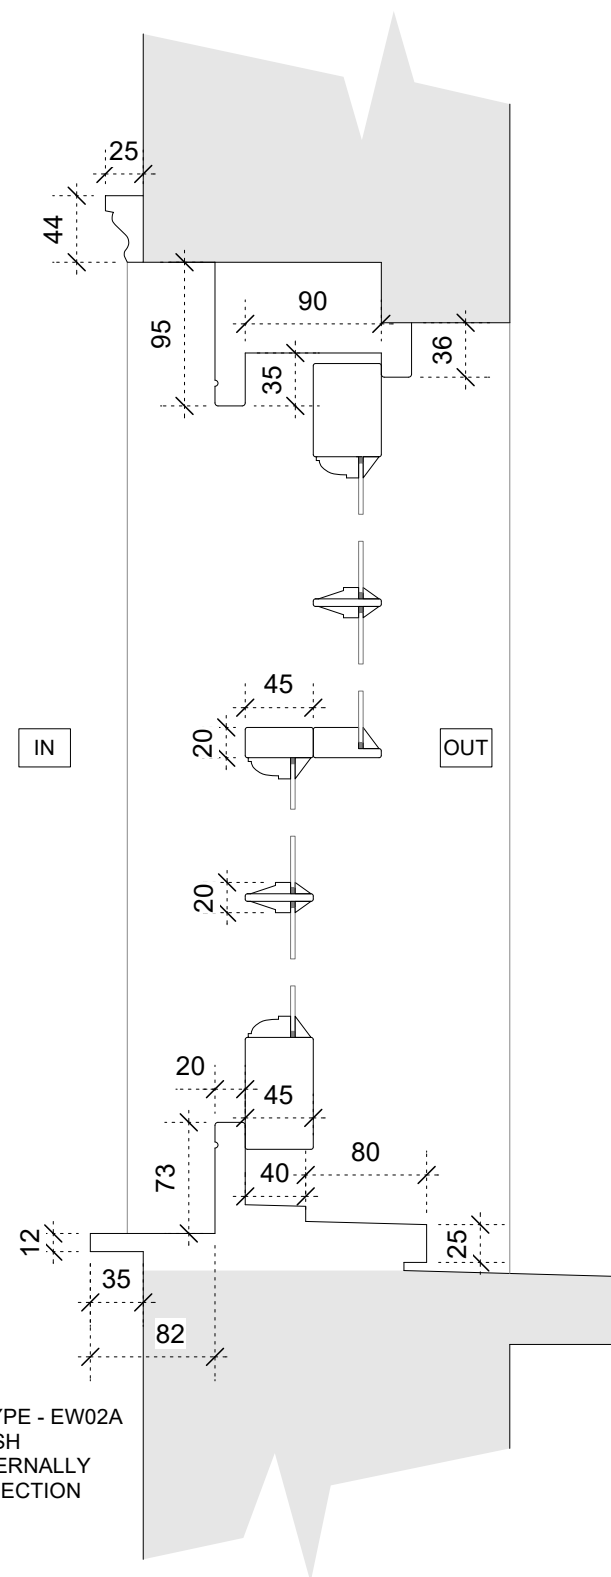

23 Vine Street, Brighton BN1 4AG
e: studio@sticklandwright.co.uk
t: 01273 964051
Company registered in England No. 11222477

Revisions:

Checked

SCALE BAR 1:5 @ A3



Dwg No. 23049-P-117

Drawing Title	Existing Window Details 02
Address	50-52 South St, Worthing
Client	DIM 365 Ltd
Scale	1:5 @ A3
Stage	Planning
Drawn by	sb
Checked by	ns

STICKLAND
WRIGHT

architecture +
interiors
www.sticklandwright.co.uk