
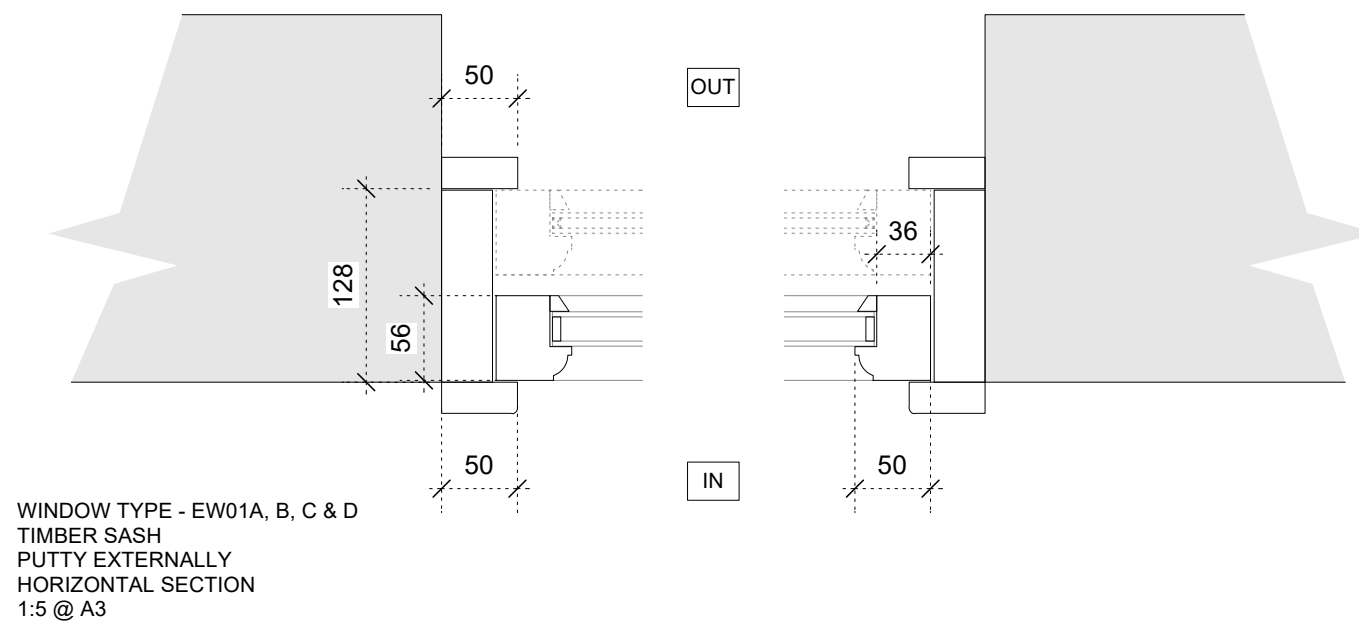


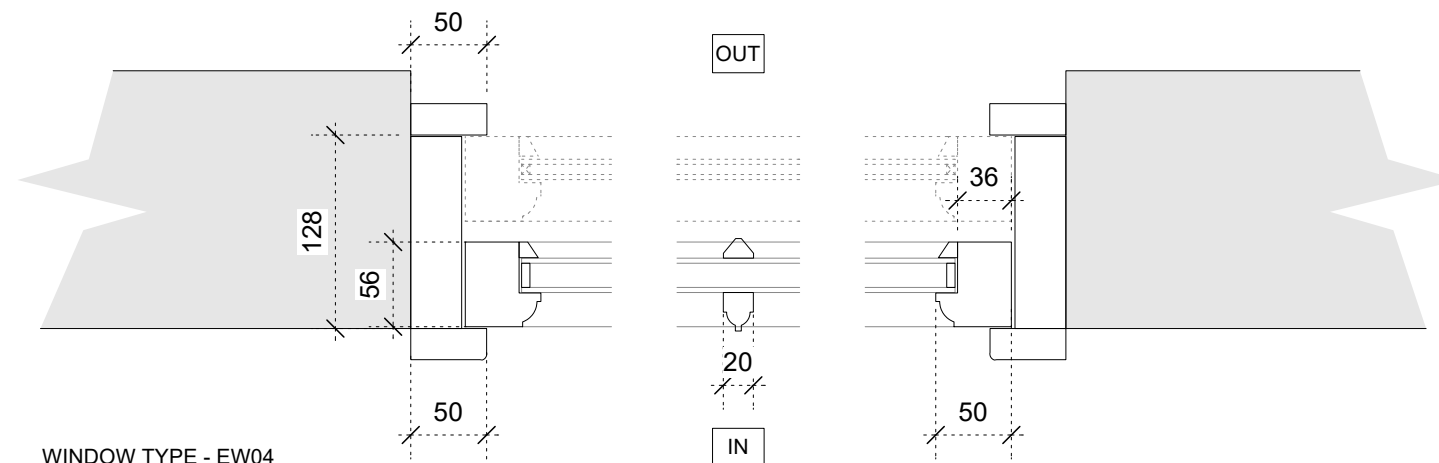


23 Vine Street, Brighton BN1 4AG
e: studio@sticklandwright.co.uk
t: 01273 964051
Company registered in England No. 11222477

Disclaimer:

This drawing is the copyright of Stickland Wright Ltd. and may not be reproduced or used except by written permission.
Figured dimensions to have precedence over scaling.
Check all site dimensions prior to fabrication. Refer any discrepancies found to Stickland Wright.

Revisions:

SCALE BAR 1:5 @ A3

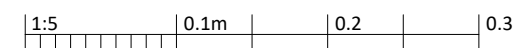

Dwg No. 23049-P-122

Drawing Title	Proposed Window Details 02
Address	50-52 South St, Worthing
Client	DIM 365 Ltd
Scale	1:5 @ A3
Stage	Planning
Drawn by	sb
Checked by	ns



architecture +
interiors
www.sticklandwright.co.uk