


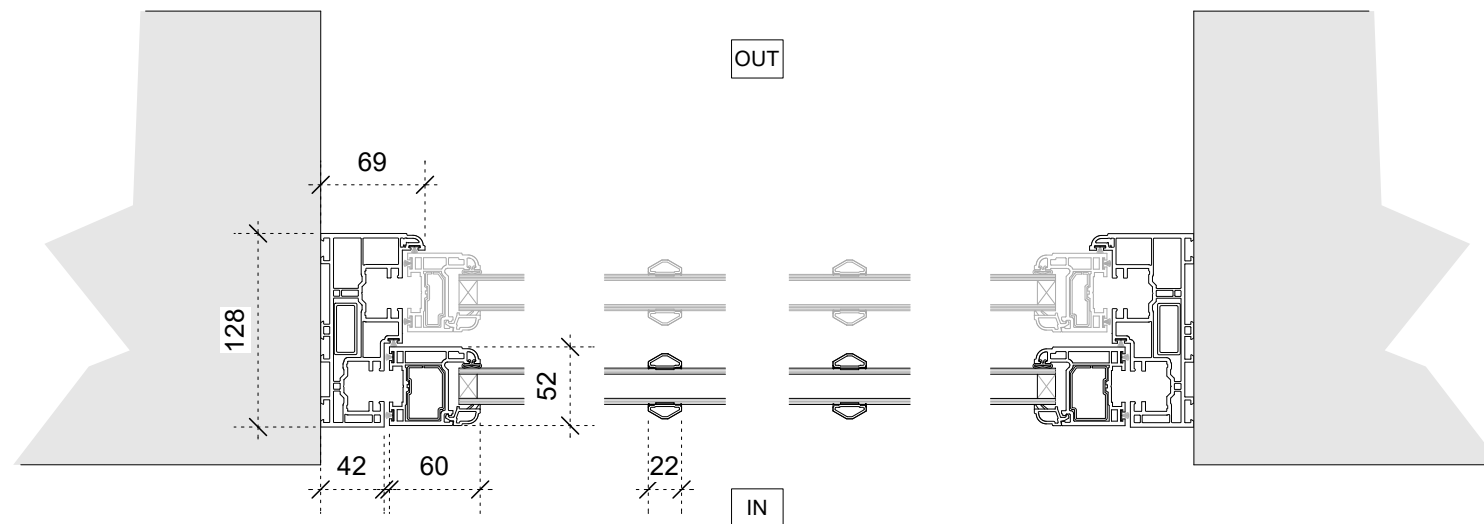
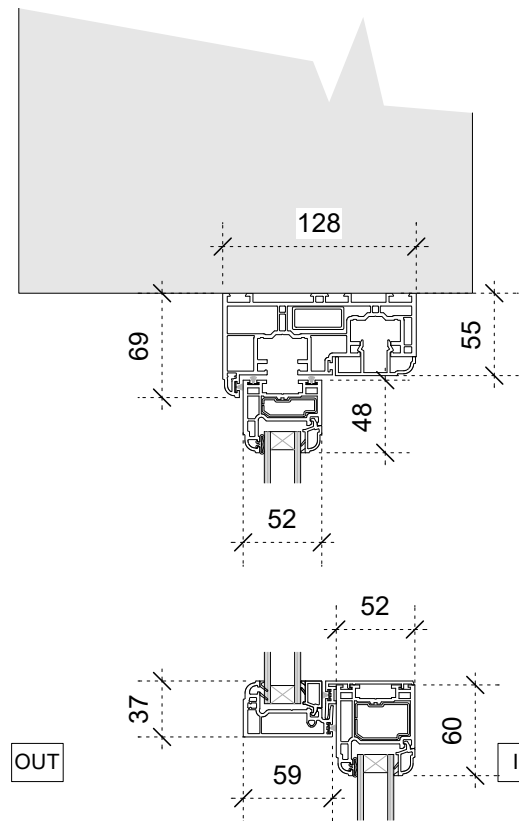
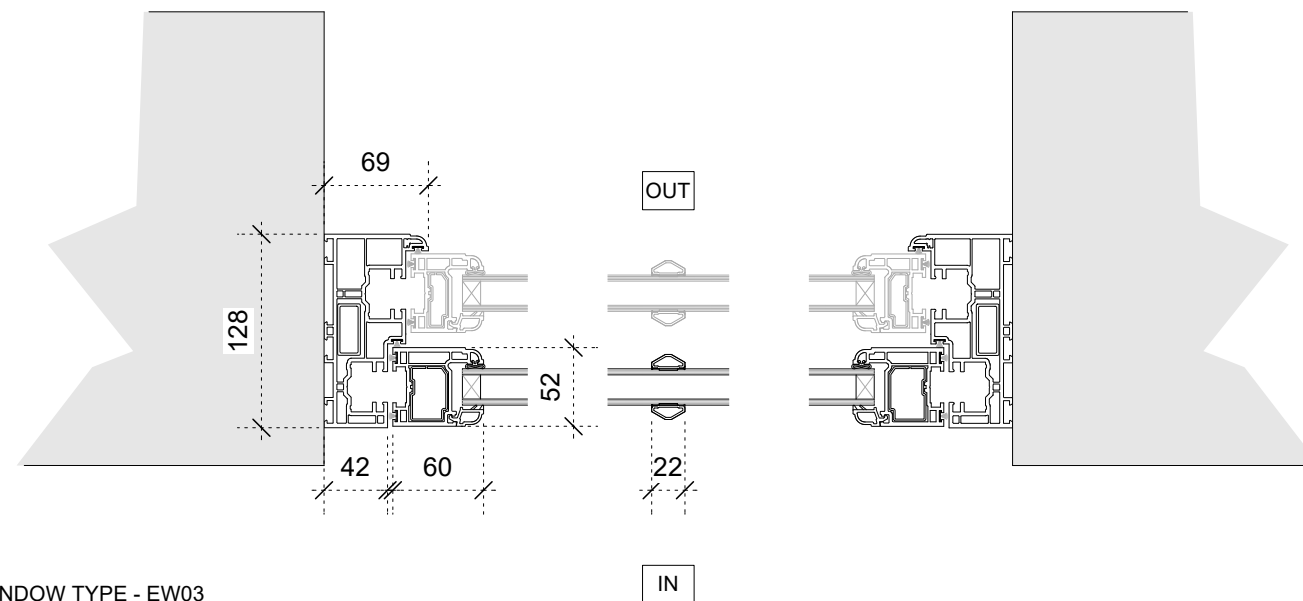


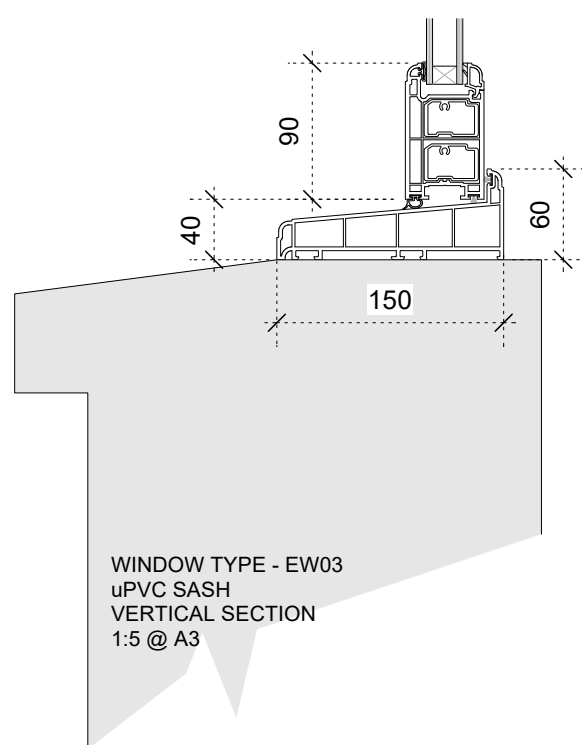

WINDOW TYPE - EW02A
uPVC SASH
HORIZONTAL SECTION
1:5 @ A3

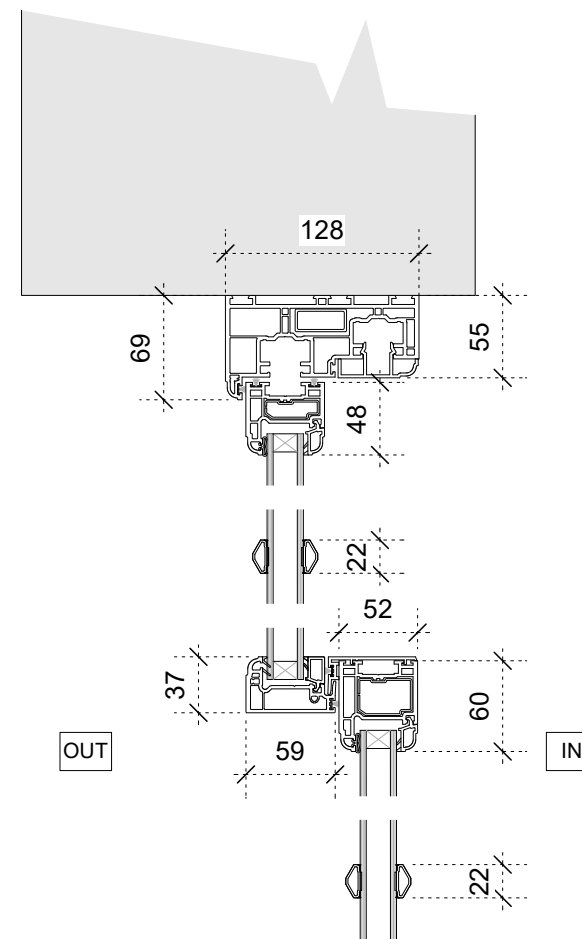

WINDOW TYPE - EW03
uPVC SASH
HORIZONTAL SECTION
1:5 @ A3

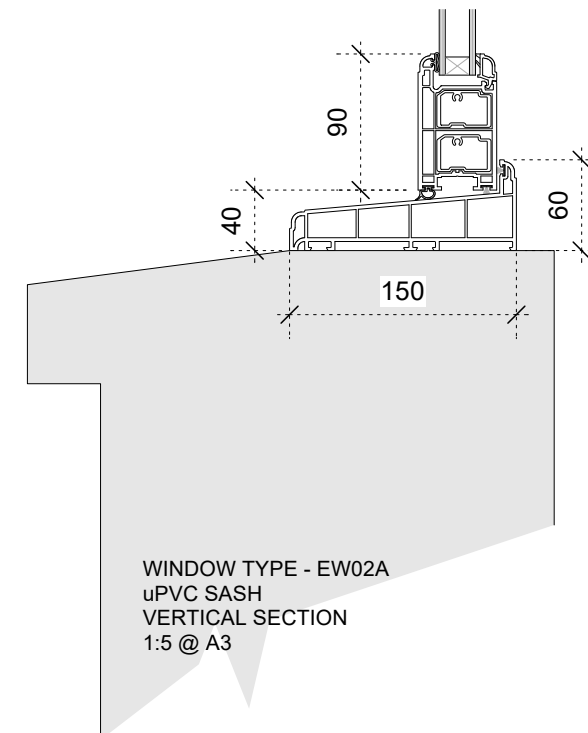

WINDOW TYPE - EW02A
uPVC SASH
VERTICAL SECTION
1:5 @ A3

23 Vine Street, Brighton BN1 4AG
e: studio@sticklandwright.co.uk
t: 01273 964051
Company registered in England No. 11222477

Revisions:

No.	Description	Checked

Disclaimer:

This drawing is the copyright of Stickland Wright Ltd. and may not be reproduced or used except by written permission. Figured dimensions to have precedence over scaling. Check all site dimensions prior to fabrication. Refer any discrepancies found to Stickland Wright.

SCALE BAR 1:5 @ A3



Dwg No. 23049-P-123

Drawing Title Proposed Window Details 03
Address 50-52 South St, Worthing
Client DIM 365 Ltd
Scale 1:5 @ A3
Stage Planning
Drawn by sb
Checked by ns

STICKLAND
WRIGHT

architecture +
interiors
www.sticklandwright.co.uk