
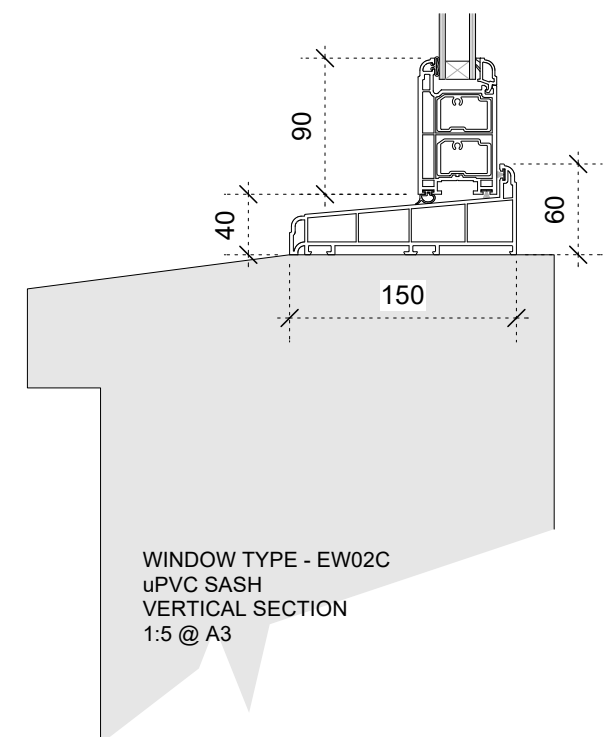
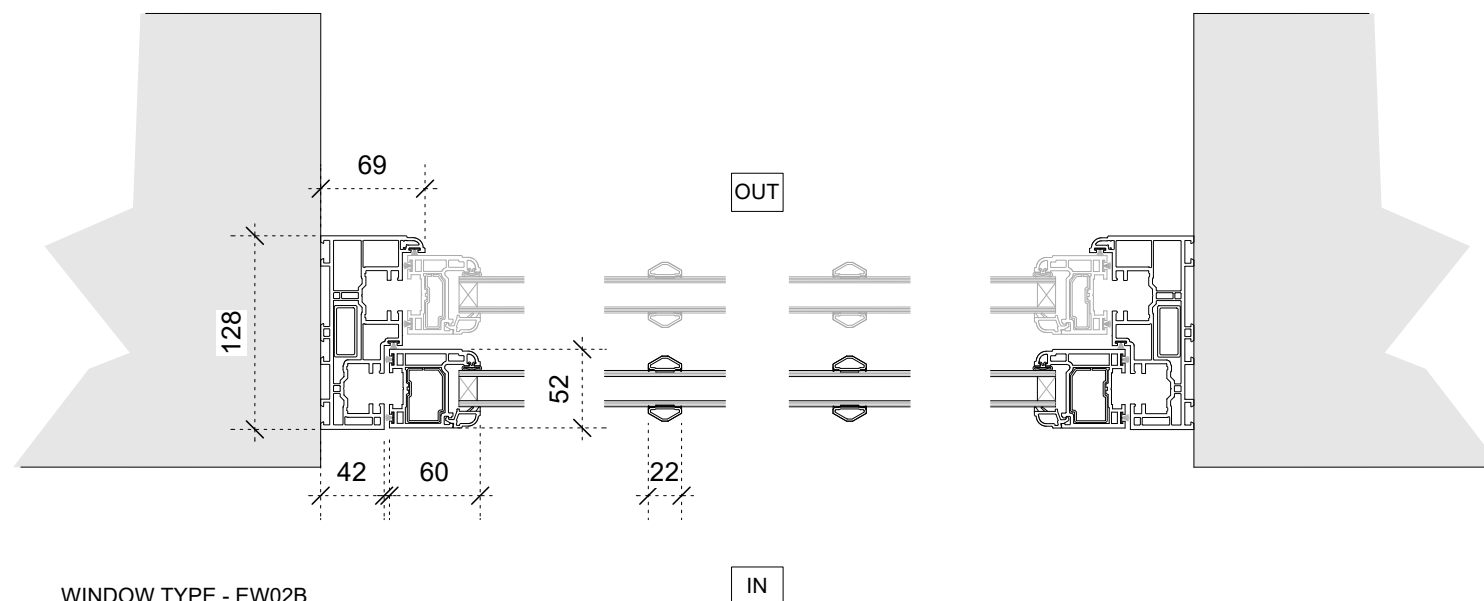
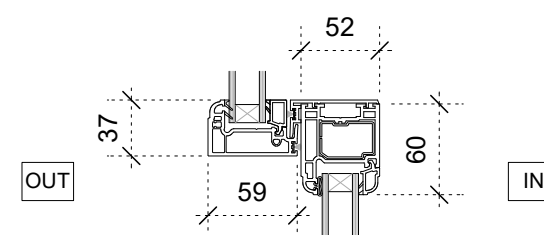
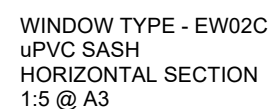


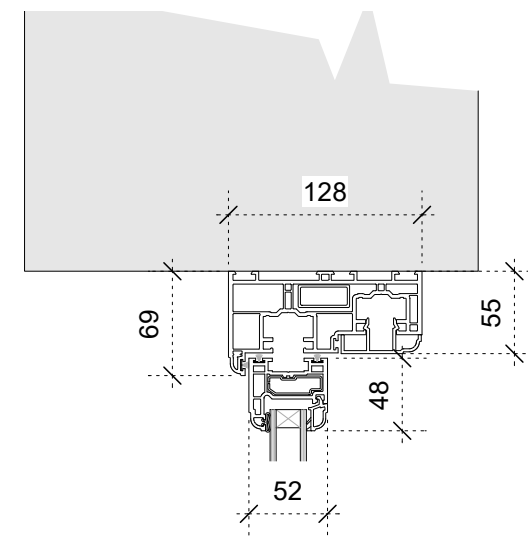

This drawing is the copyright of Stickland Wright Ltd. and may not be reproduced or used except by written permission.
Figured dimensions to have precedence over scaling.
Check all site dimensions prior to fabrication. Refer any discrepancies found to Stickland Wright.

Drawing Title	Proposed Window Details 04
Address	50-52 South St, Worthing
Client	DIM 365 Ltd
Scale	1:5 @ A3
Stage	Planning
Drawn by	sb
Checked by	ns

STICKLAND
WRIGHT

architecture +
interiors
www.sticklandwright.co.uk