



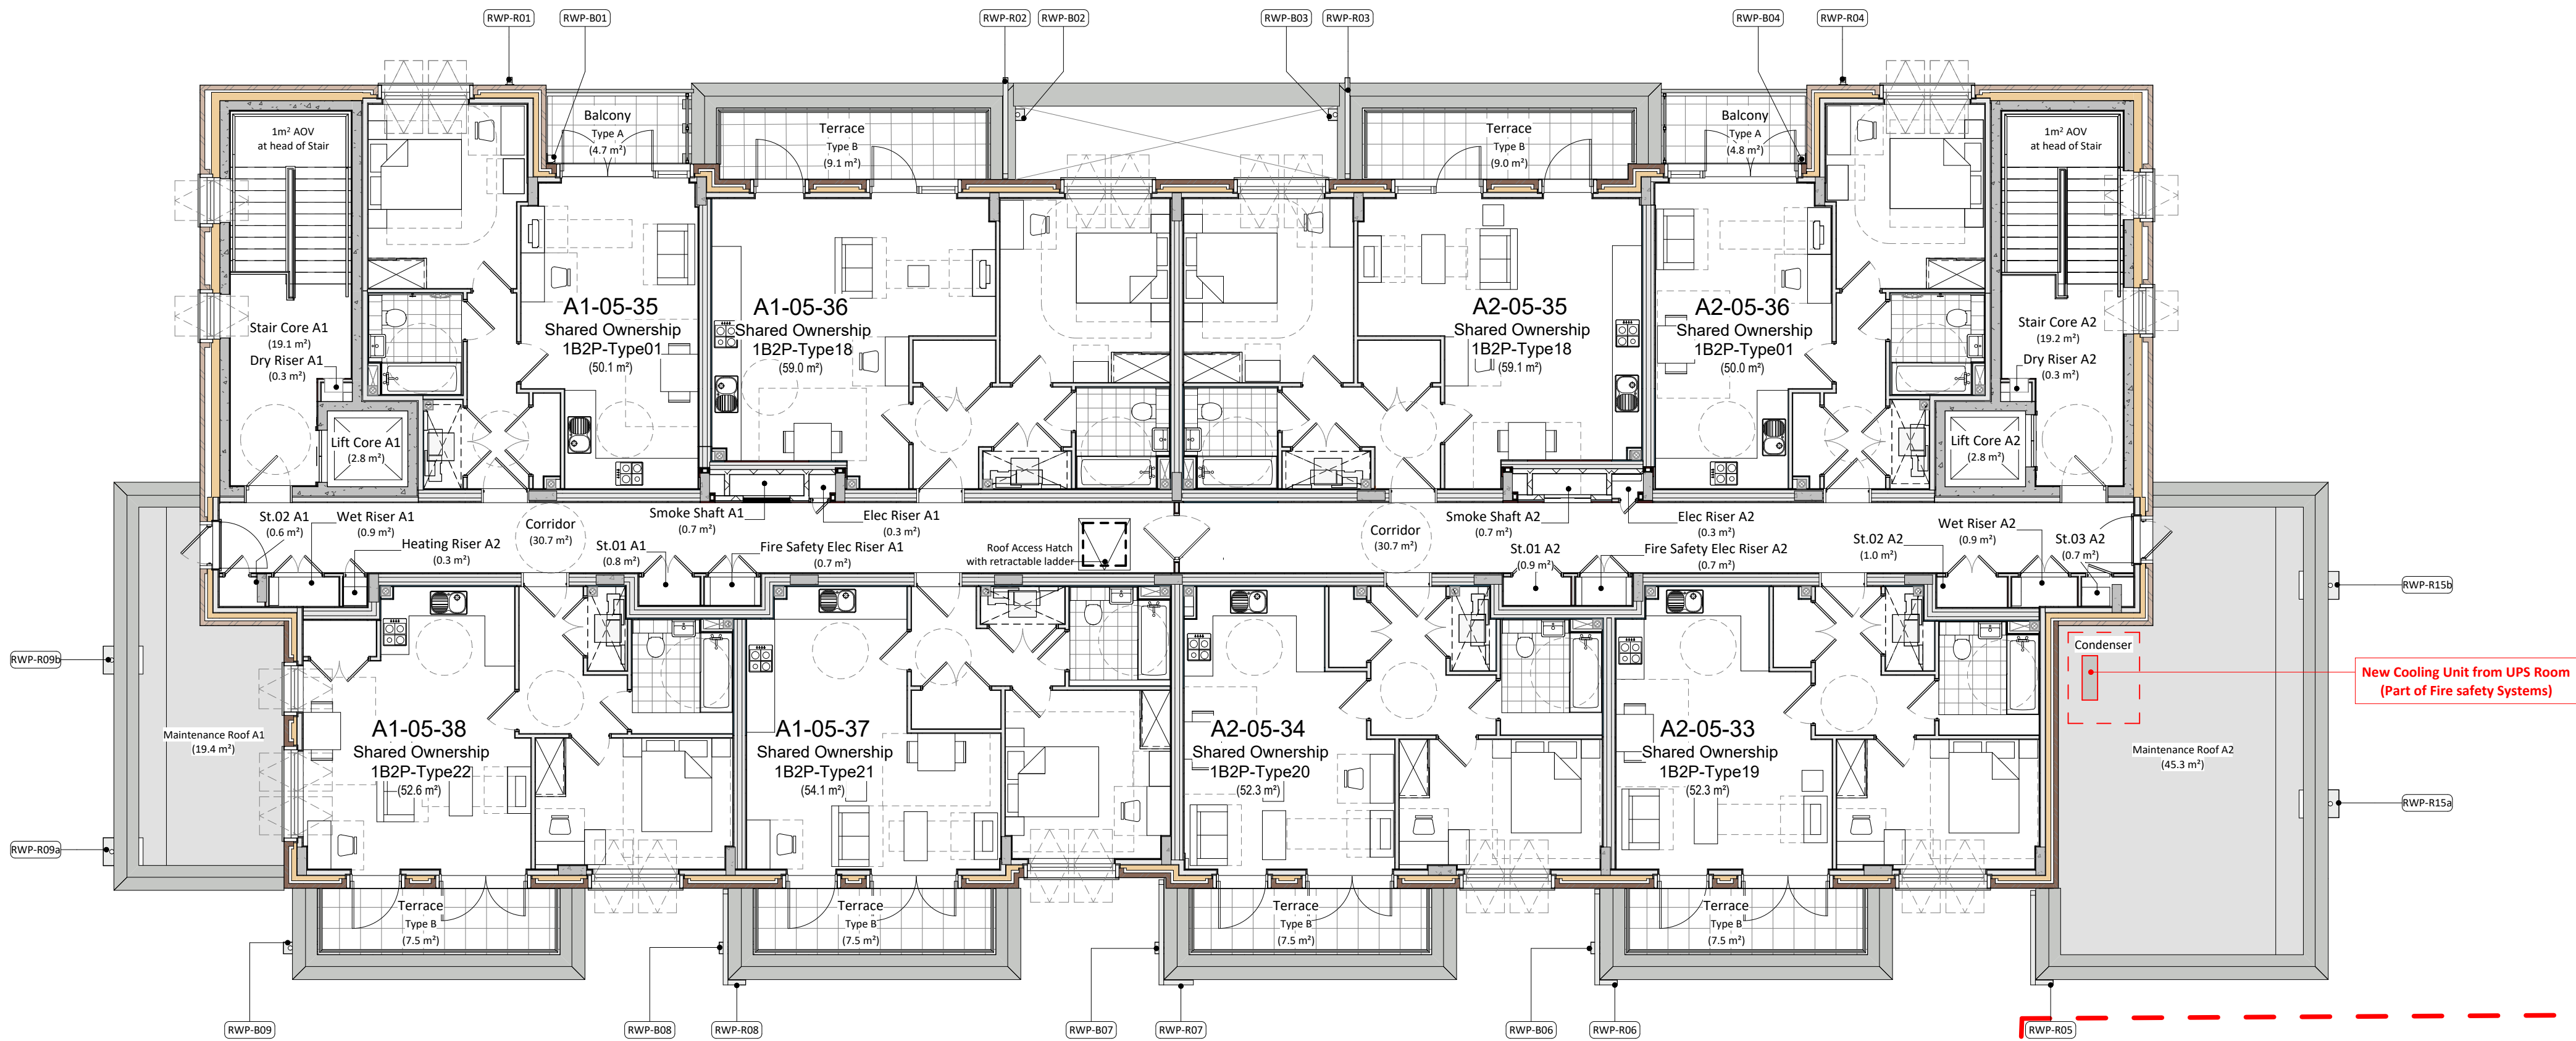

Fifth Floor GA Plan NMA
1 : 100

Key Plan

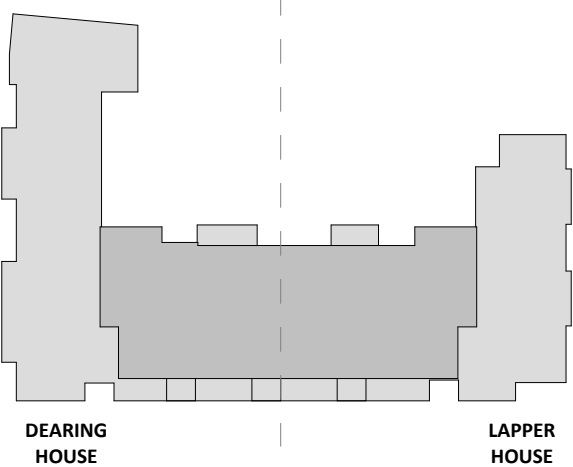

1 : 100@A1

North Point



SCALE: 1:100

PL02	Cooling unit located to 5th floor North Terrace set away from perimeter and windows for minimal visual and acoustic impact. NMA Submission	16.01.26	MW/KH	KH
PL01	Drawings Issued for Non Material Amendment submission	24.09.25	MW	KH
Rev	Description	Date	Init	Chkd

Project

The Mannings, Shoreham-By-Sea

Title

Fifth Floor GA NMA

Client

HG Construction

Status

PLANNING STAGE 4

Date

SEPT 2025

Drawn By

MW

Checked By

KH

Project No.

K230762

Drawing No.

P646-CAL-ZZ-05-GA-A-0285

Revision

PL02



St John's House 1a Knoll Rise Orpington Kent BR6 0JX

01689 888222

orpington@calfordseaden.com

calfordseaden.com

calfordseaden LLP is a Limited Liability Partnership Registered in England & Wales number OC315838
LONDON ■ BIRMINGHAM ■ CAMBRIDGE ■ KENT ■ ESSEX ■ HAMPSHIRE