


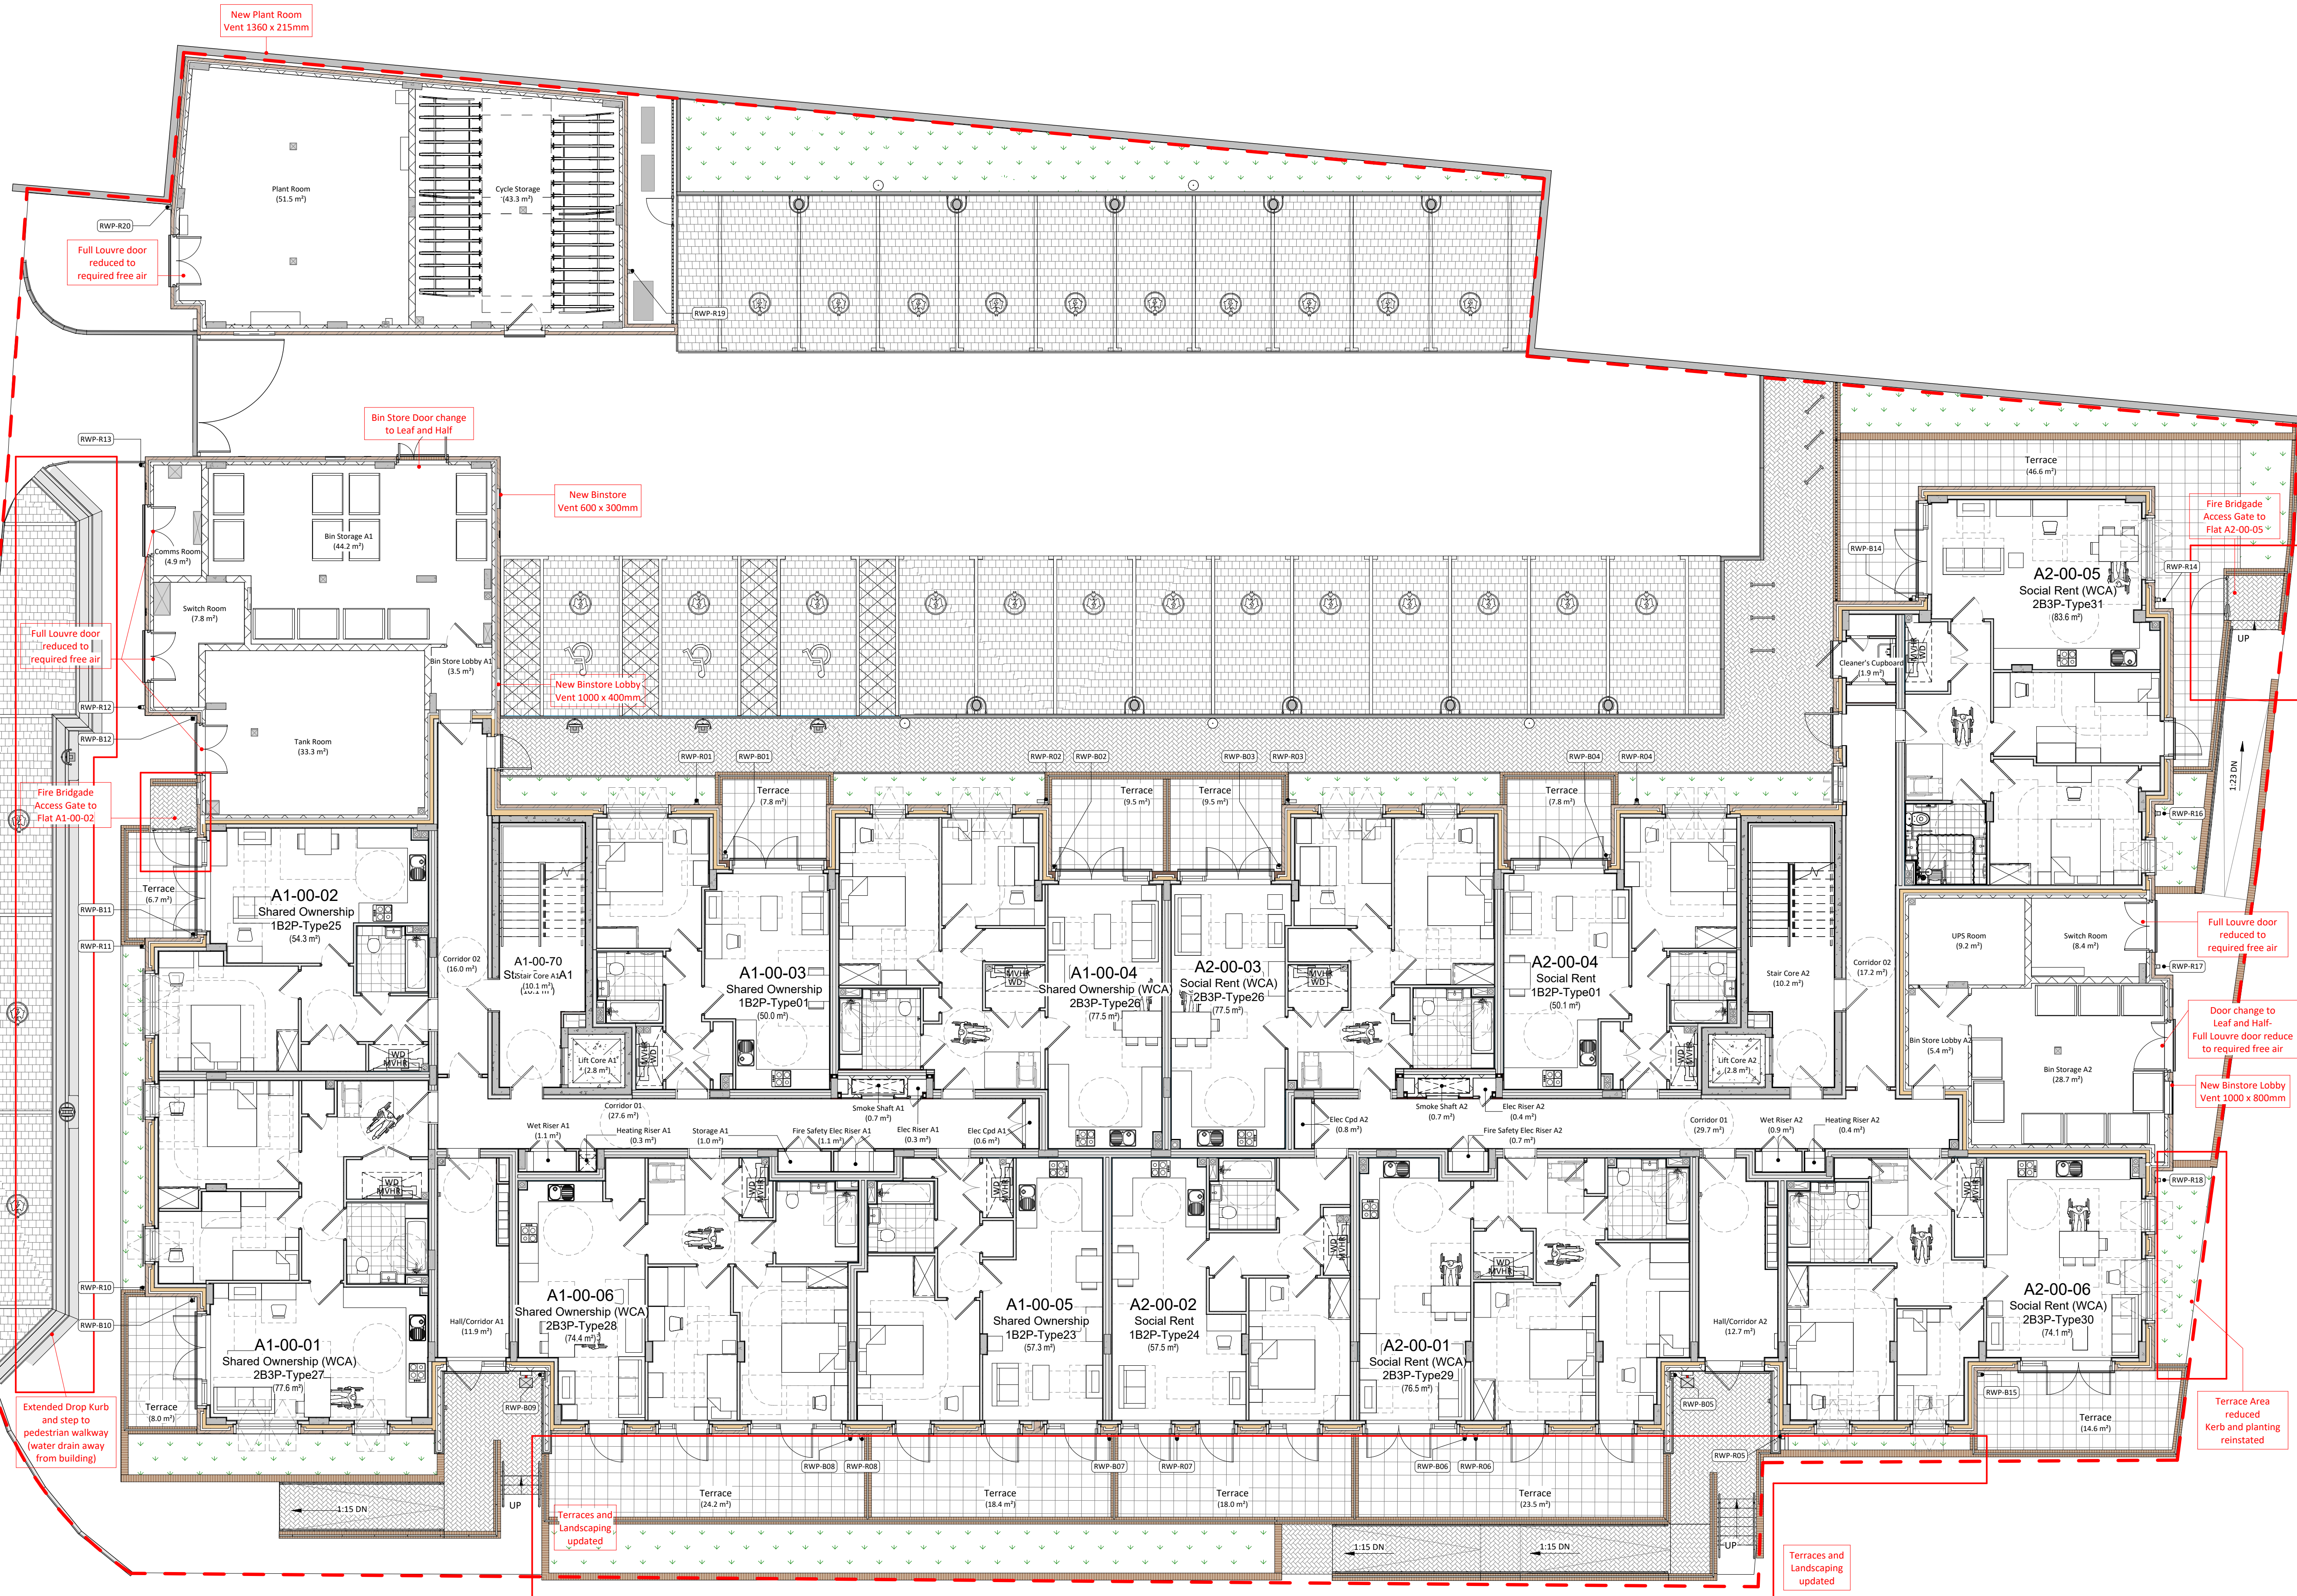

Ground Floor GA NMA
1 : 100

Notes
Do not scale from this drawing. All dimensions to be verified by the contractor on site.



PL02	External landscape layout updated to ensure compliant accessible terraces to WCH units. Soil landscape areas accessible for maintenance by client. FRS access to A1-00-02, A2-00-05, NMA Submission.	16.01.26	MW/KA	KH
PL01	Drawings issued for Non Material Amendment submission	24.09.25	MW	KH
Rev	Description	Date	Init	Chkd

Project				
The Mannings, Shoreham-By-Sea				
Title				
Ground Floor GA NMA				
Client			Status	
HG Construction			PLANNING STAGE 4	
Date	Drawn By		Checked By	
SEPT 2025	MW		KH	
Project No.	Drawing No.		Revision	
K230762	P646-CAL-ZZ-GF-GA-A-0280		PL02	

