

EXTERNAL ELEVATIONS


WEST
LEIGH

HEAD OFFICE:

WEST LEIGH LIMITED
Unit 6, Meridian Trading Estate,
Bugsby's Way, Charlton,
London, SE7 7SJ
Telephone: 020-7232-0030
Web: www.west-leigh.co.uk
email: info@west-leigh.co.uk

constructionline

Steel Window
Association

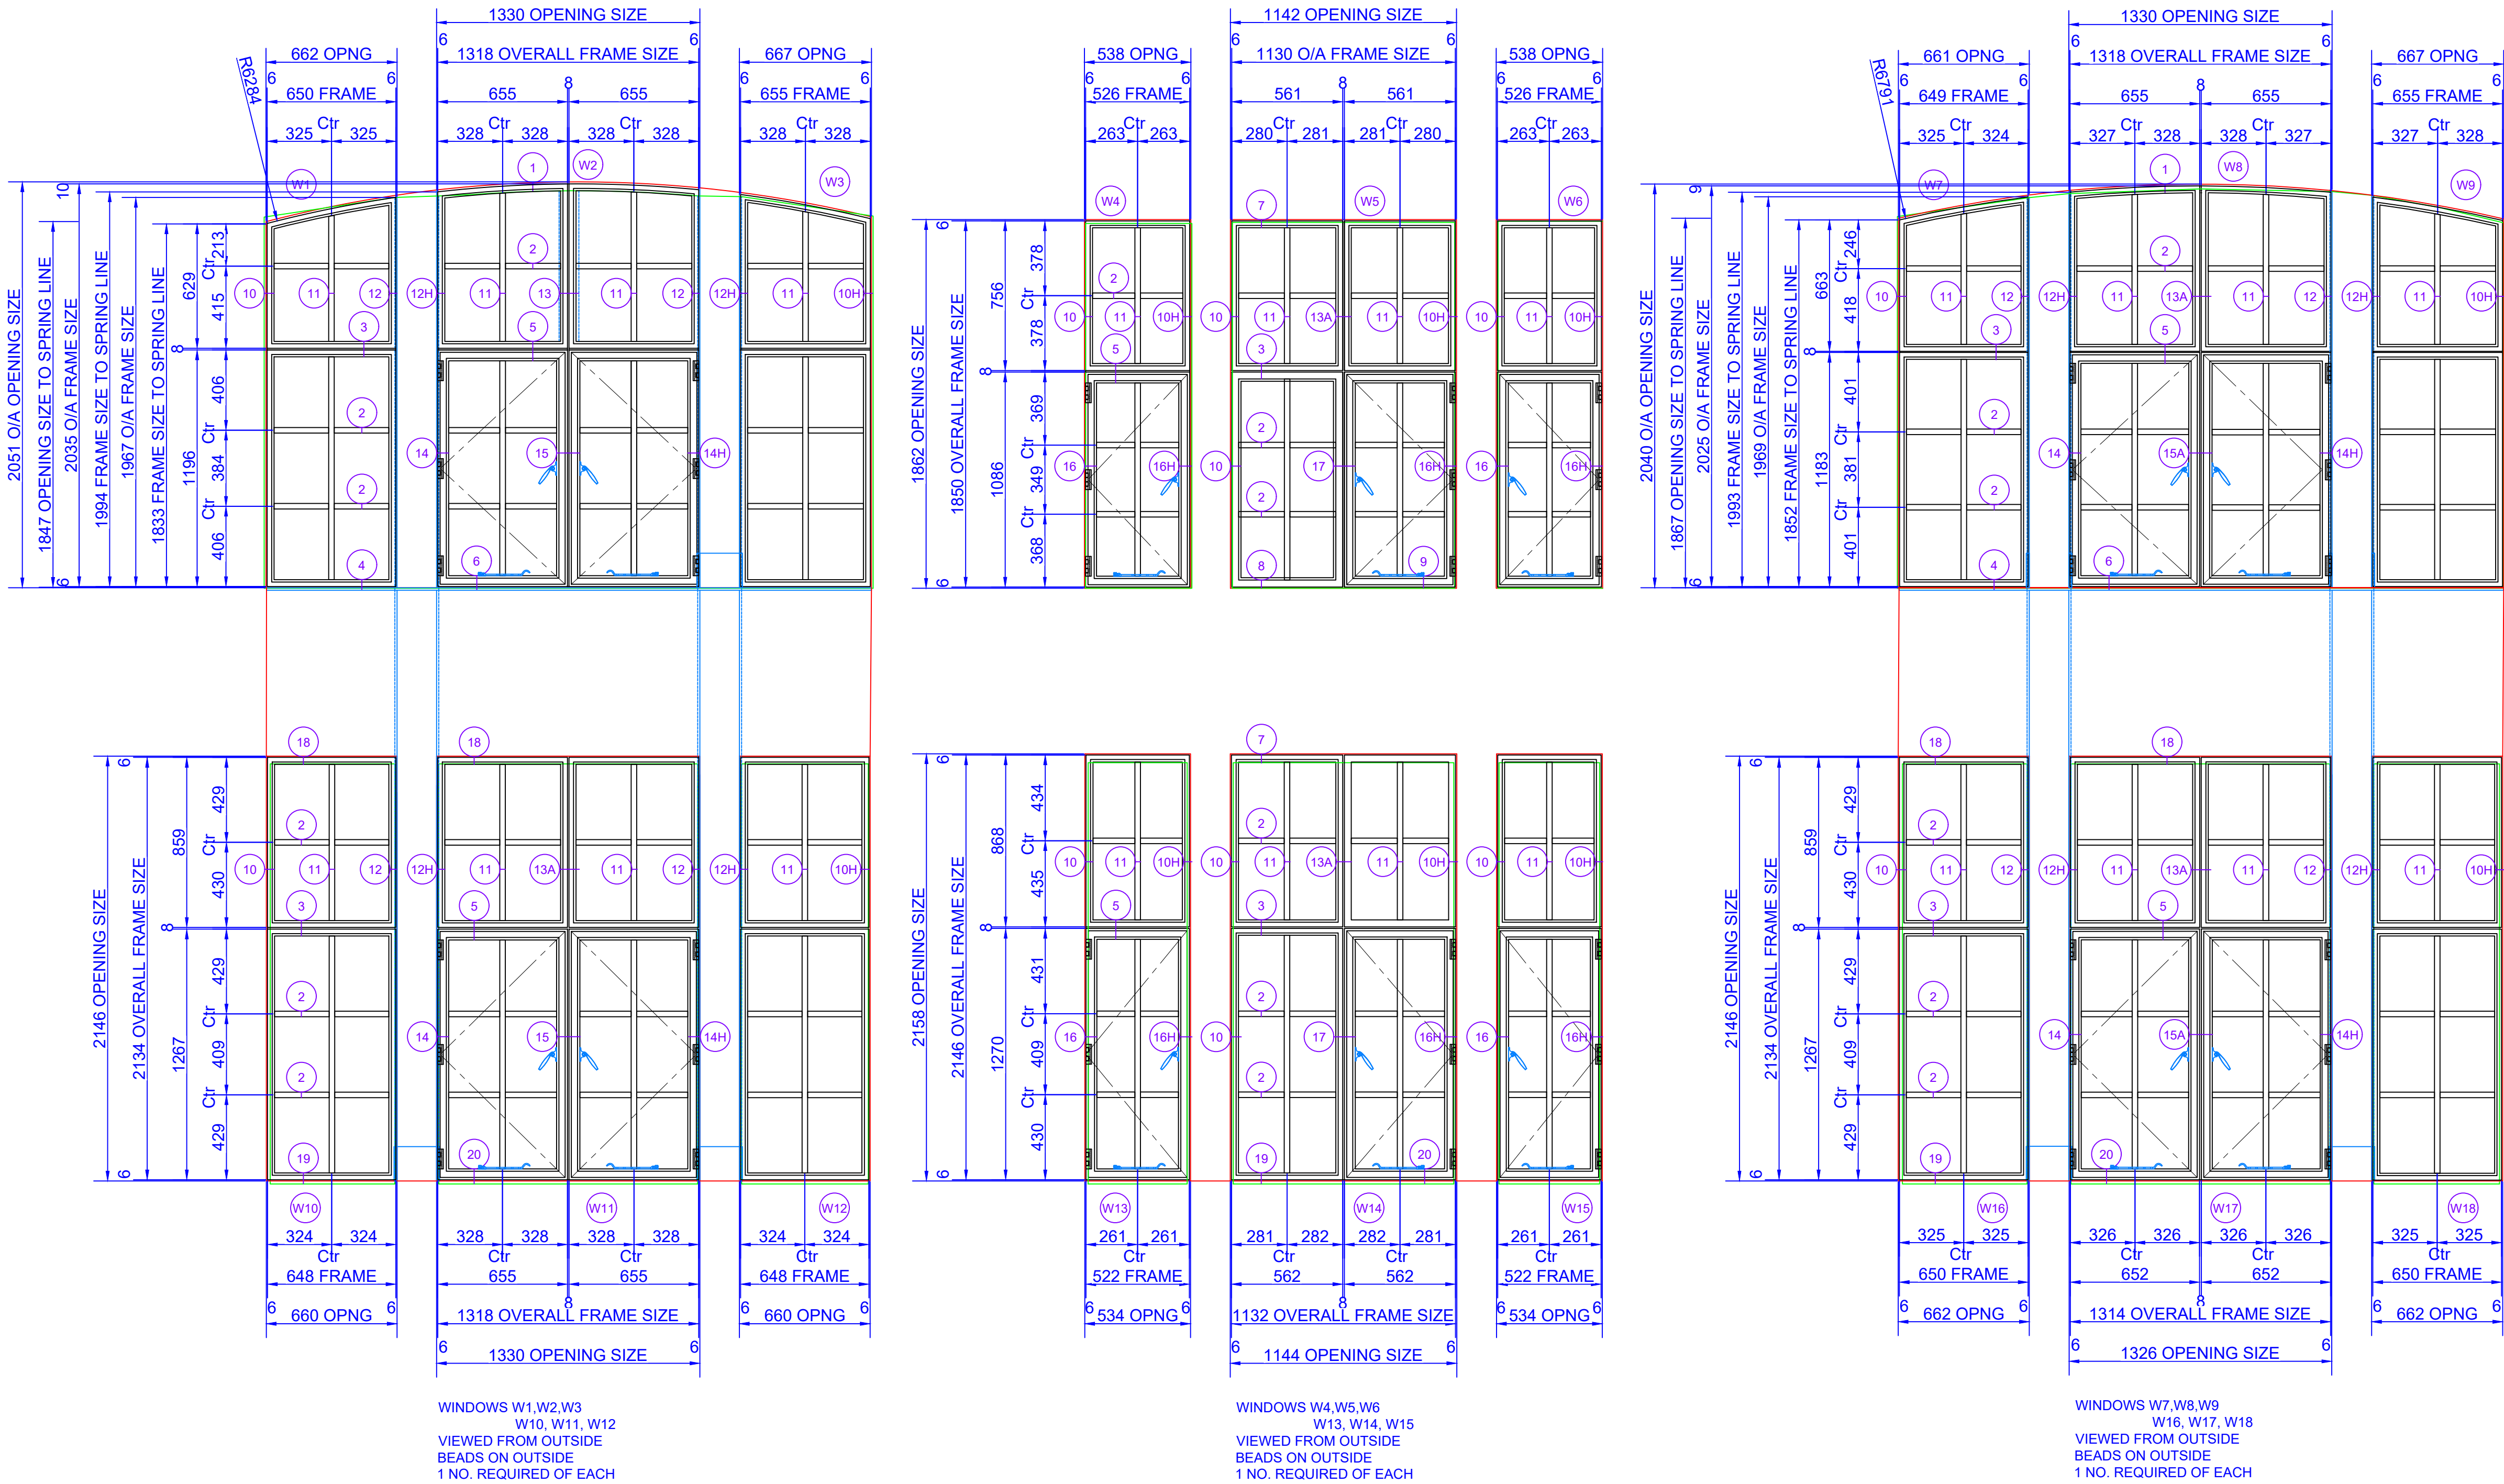

Kite marks may be in any position on the glass and the orientation of the stamps is not fixed.
Please note that permissible bead tolerances of up to 2mm may occur as part of the standard manufacturing tolerances.

AMENDMENTS	
A	31.01.26 Scale Bar added

CONTRACTS NO. CE.18157

WORKS NO. W.

SITE
CAFE NERO,
10-11 ARCADE BUILDINGS,
SOUTH STREET,
WORTHING.
BN11 3AA.

TITLE OF DRAWING
PROPOSED ELEVATIONS OF
REPLACEMENT W20 STEEL
WINDOWS

SCALE 1:20 @ A1	DRAWN 03.11.25 DE
CHECKED -	-
DRAWING NO. CE.18157-02	REVISION A
	STATUS FOR APPROVAL