


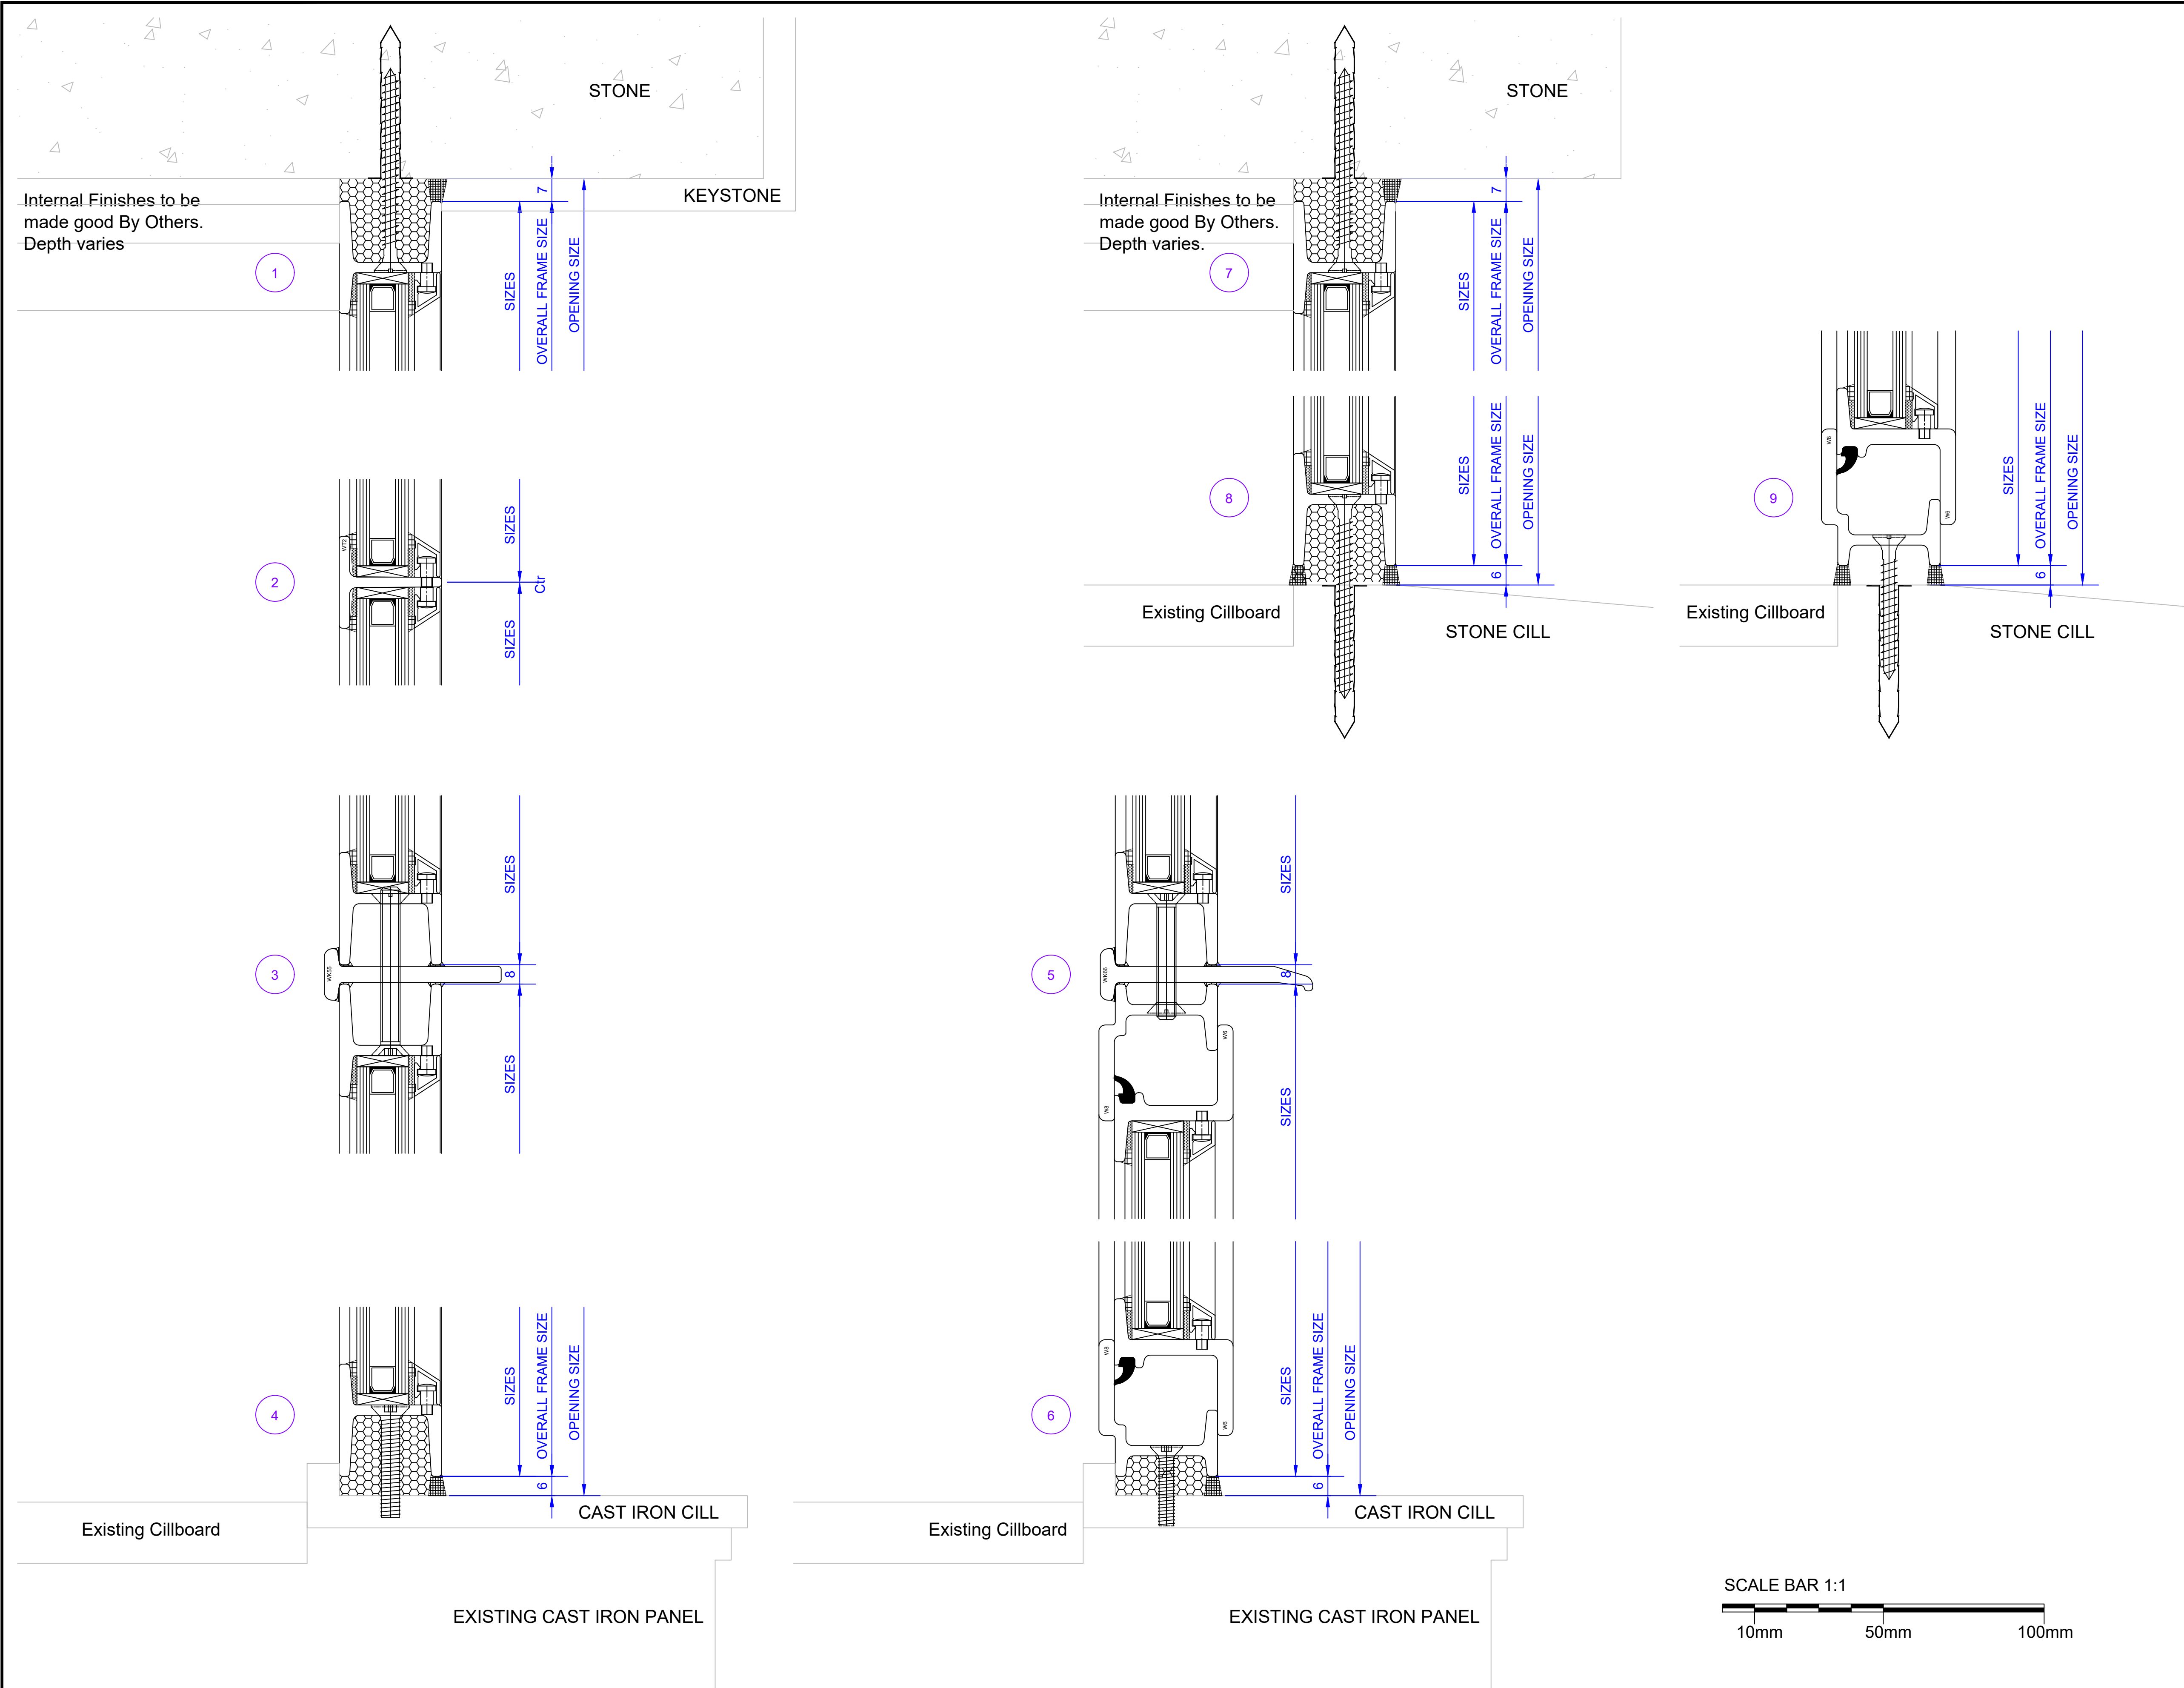

WEST
LEIGH

HEAD OFFICE:
WEST LEIGH LIMITED
Unit 6, Meridian Trading Estate,
Bugby's Way, Charlton,
London, SE7 7SJ
Telephone: 020-7232-0030
Web: www.west-leigh.co.uk
email: info@west-leigh.co.uk

constructionline

Steel Window
Association

SPECIFICATION

Please note that permissible bead tolerances of up to 2mm may occur as part of the standard manufacturing tolerances.

AMENDMENTS			
A	31.01.26	Scale Bar added	
CONTRACTS NO. CE.18157			
WORKS NO. W.			
SITE CAFE NERO, 10-11 ARCADE BUILDINGS, SOUTH STREET, WORTHING. BN11 3AA.			
TITLE OF DRAWING PROPOSED DETAILS OF REPLACEMENT W20 STEEL WINDOWS.			
SCALE 1:1 @ A1	DRAWN 05.11.25	DE -	
DRAWING NO. CE.18157-03	REVISION A	STATUS FOR APPROVAL	