




A :: Existing Ground Floor Plan
01 scale: 1:100

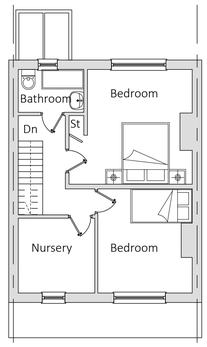


A :: Existing First Floor Plan
01 scale: 1:100

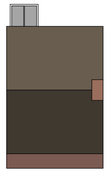

A :: Existing Roof Plan
01 scale: 1:200

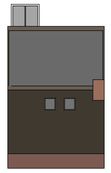


A :: Proposed Roof Plan
01 scale: 1:200

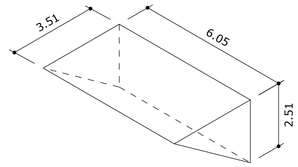


A :: Volume calculations
01 scale: 1:100


3.51x2.51=8.81 /2 = 4.40m2
4.40x 6.05 = 26.65m3
Proposed Roof Volume = 26.65m3

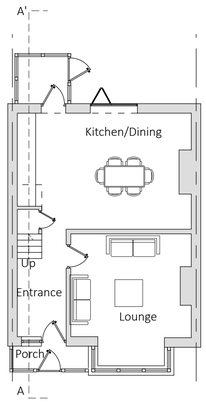


A :: Proposed Ground Floor Plan
01 scale: 1:100

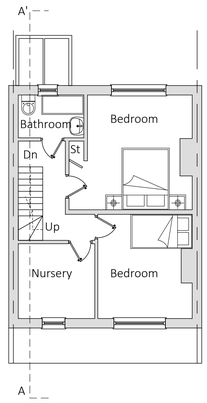


A :: Proposed First Floor Plan
01 scale: 1:100

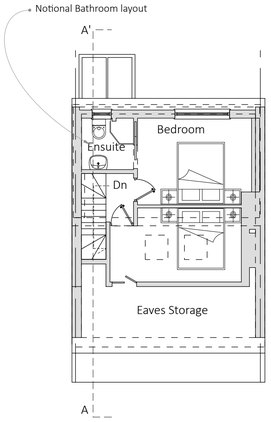


A :: Proposed Second Floor Plan
01 scale: 1:100

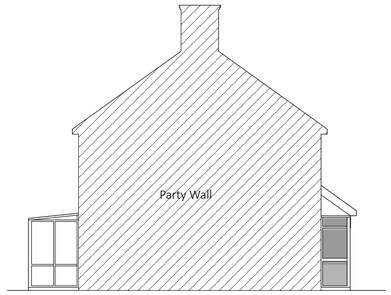


A :: Existing North Elevation
01 scale: 1:100

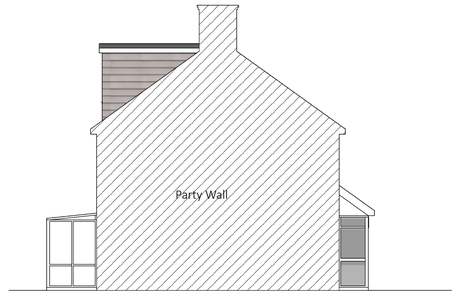

A :: Proposed North Elevation
01 scale: 1:100

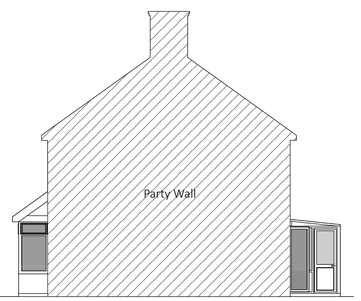

A :: Existing South Elevation
01 scale: 1:100

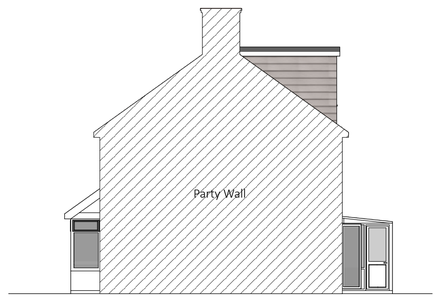

A :: Proposed South Elevation
01 scale: 1:100



A :: Existing West Elevation
01 scale: 1:100




A :: Proposed West Elevation
01 scale: 1:100



A :: Existing East Elevation
01 scale: 1:100



A :: Proposed East Elevation
01 scale: 1:100

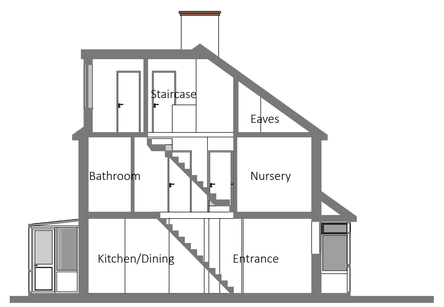

A :: Proposed Section A-A'
01 scale: 1:100

"your Recommendation Is Our Reputation"

Loftworks
26 Ivyash Road,
Worthing,
West Sussex, BN14 8BX
tel: 07966681968
www.loftworks.co.uk
info@loftworksltd.co.uk

-All dimensions must be checked on site and not scaled from this drawing, apart from the local authority.
-Any works commencing on site prior to obtaining full planning and building regulations approval including full condition discharge, is entirely at the client's risk.
-All building work is to be carried out in accordance with building regulations and to the satisfaction of the local authority and as such additional unforeseen building works may be required on site.
-These drawings do not constitute full working drawings.
-All drawings are copyright of Loftworks and may not be copied or reproduced by any third party without prior written consent.
-Party walls actions are the responsibility of the client.

Address:
146 Old Shoreham Rd,
Shoreham-by-Sea BN43 5TE

Client:
Lucy Edwards

Title:
Loft Conversion

July 16, 2025
REV03 - M3
REV02 - As built scale
REV01 - Dormer Cladding
Paper Size A1

A 01