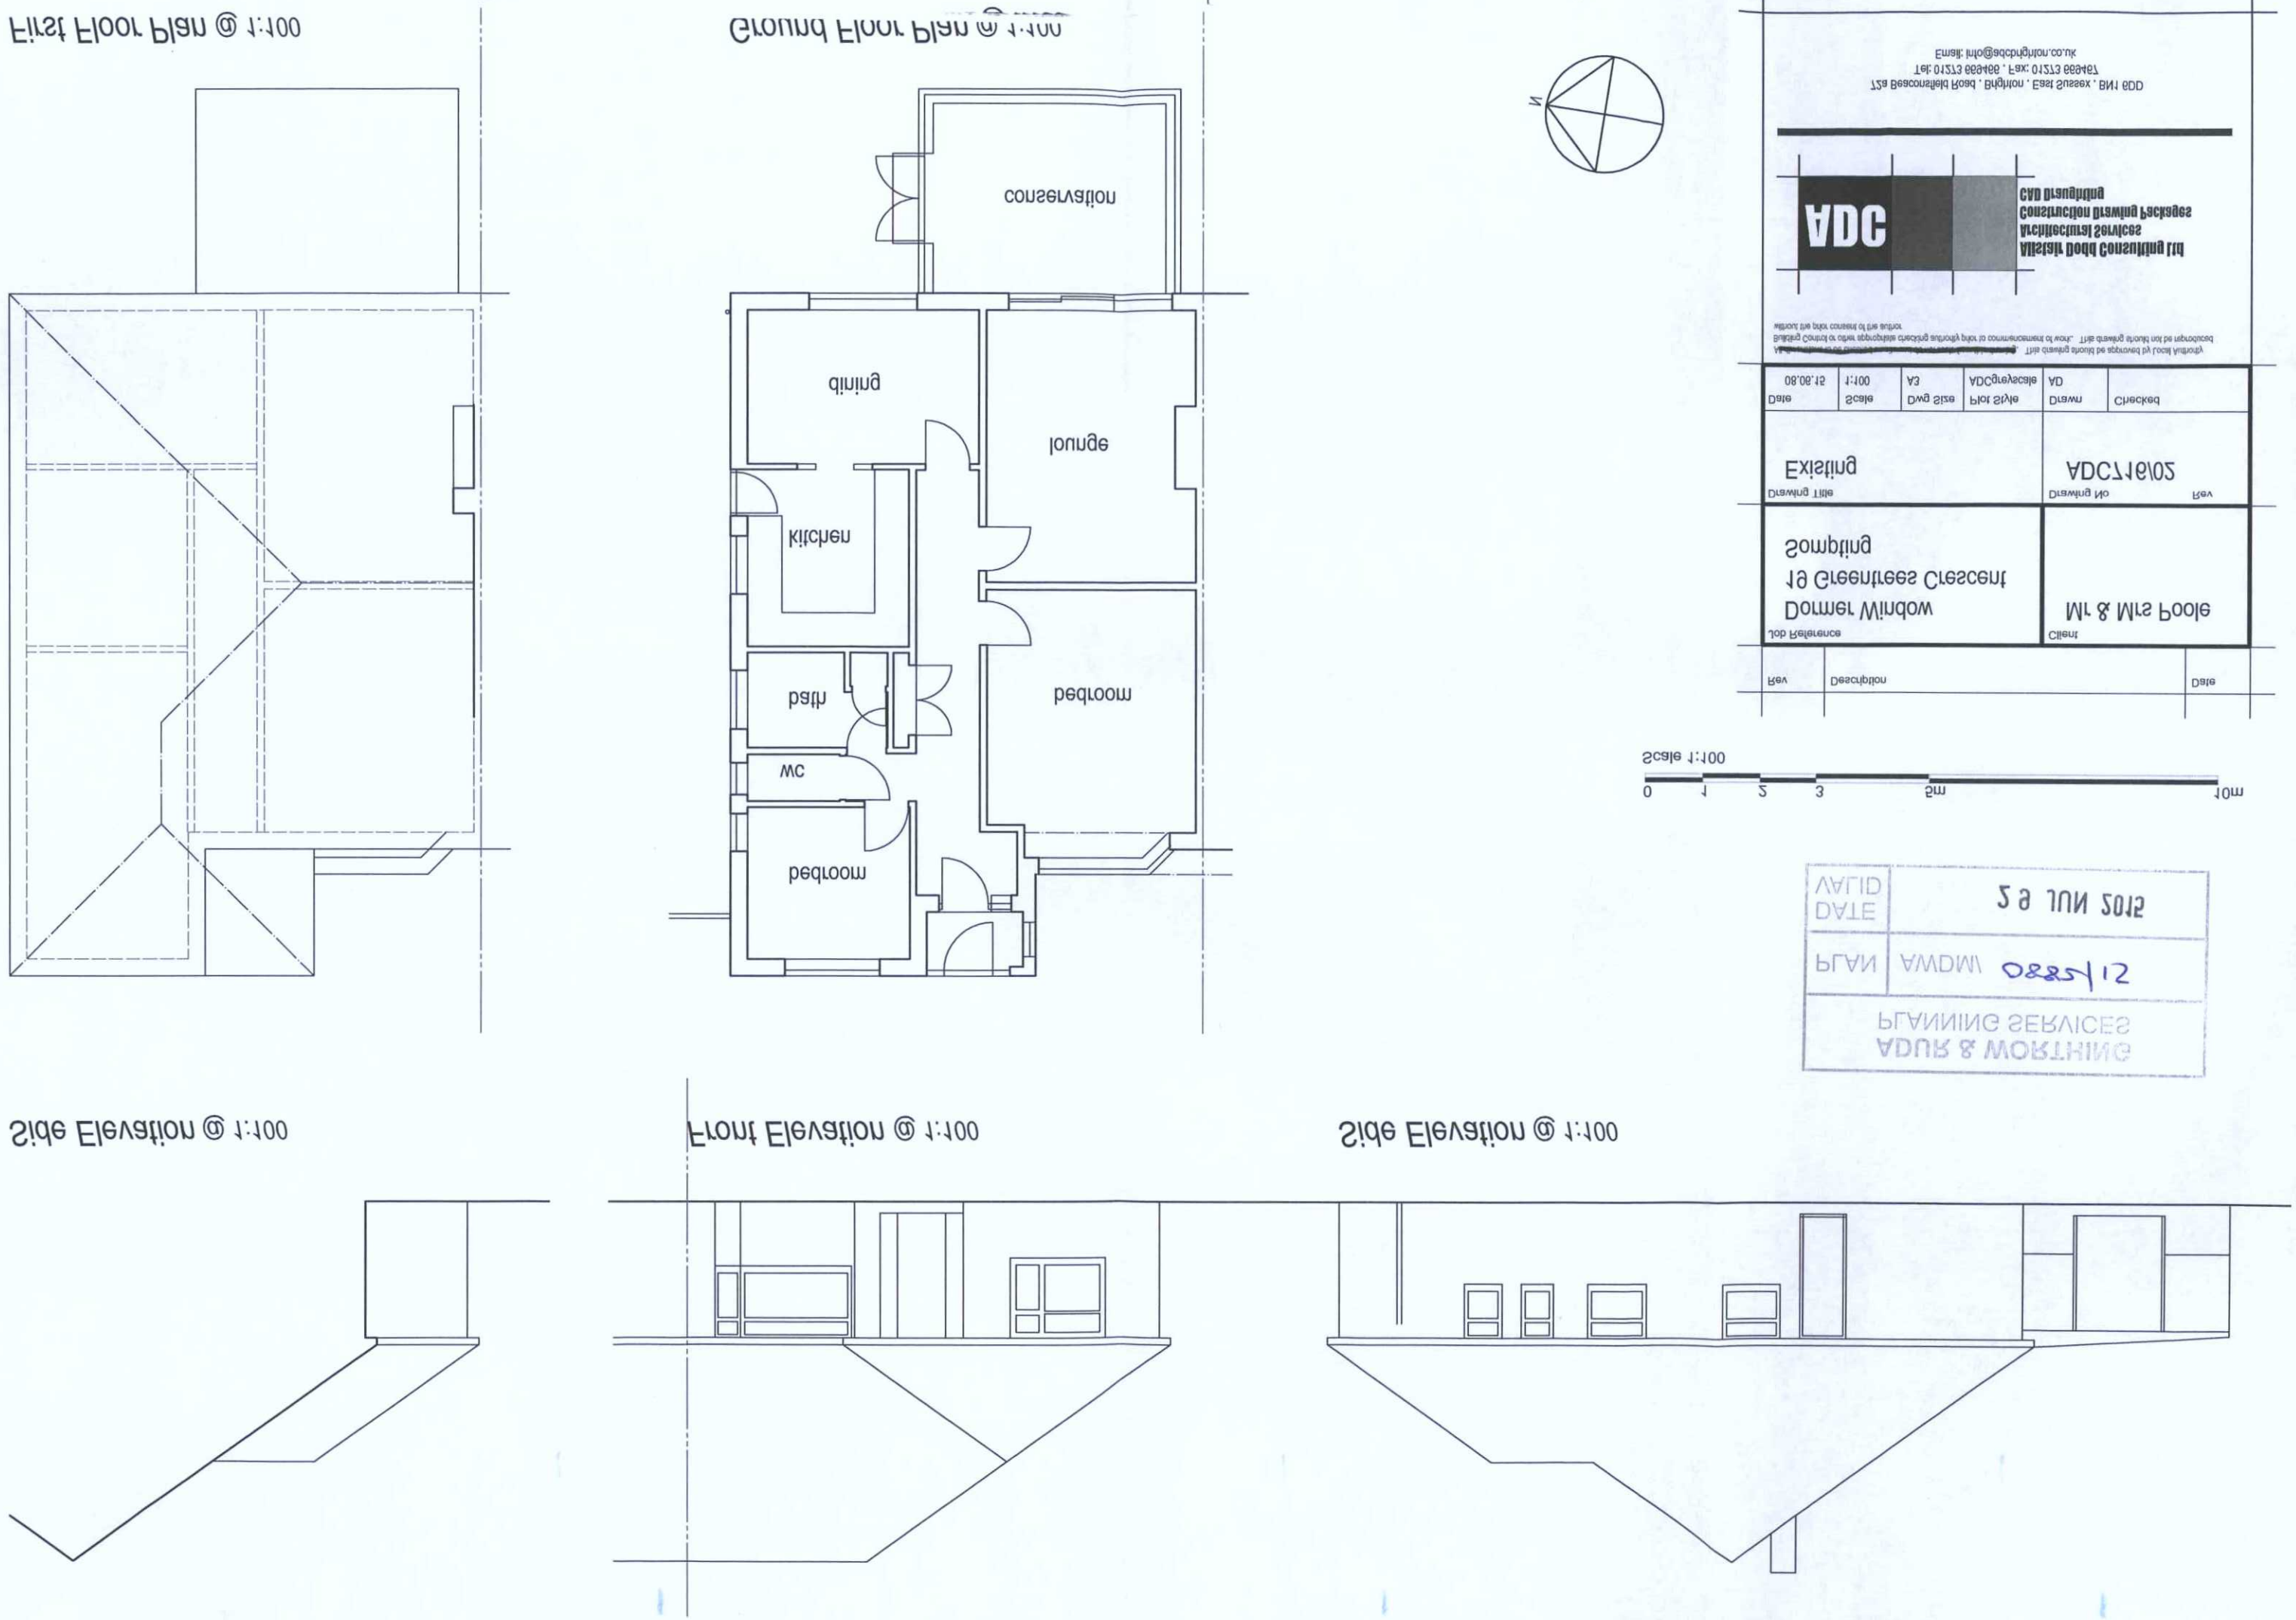
First Floor Plan @ 1:100
Ground Floor Plan @ 1:100
conservation
dining
lounge
kitchen
bath
bedroom
WC
bedroom
Side Elevation @ 1:100
Front Elevation @ 1:100
Side Elevation @ 1:100
N
Scale 1:100
0 1 2 3 5m 10m
Rev
Description
Date
Job Reference
Dormer Window
19 Greentrees Crescent
Sompting
Client
Mr & Mrs Poole
Drawing Title
Existing
Drawing No
ADC716/02
Rev
Date
08.05.15
Scale
1:100
Dwg Size
A3
Plot Style
ADCgreyscale
Drawn
AD
Checked
Alistair Dodd Consulting Ltd
Architectural Services
Construction Drawing Packages
CAD Draughting
ADC
72a Beaconsfield Road . Brighton . East Sussex . BN1 6DD
Tel: 01273 669466 . Fax: 01273 669467
Email: info@adcbrighton.co.uk
PLANNING SERVICES
ADUR & WORTHING
PLAN
AWDM/
0885/12
DATE
29 JUN 2015
VALID