
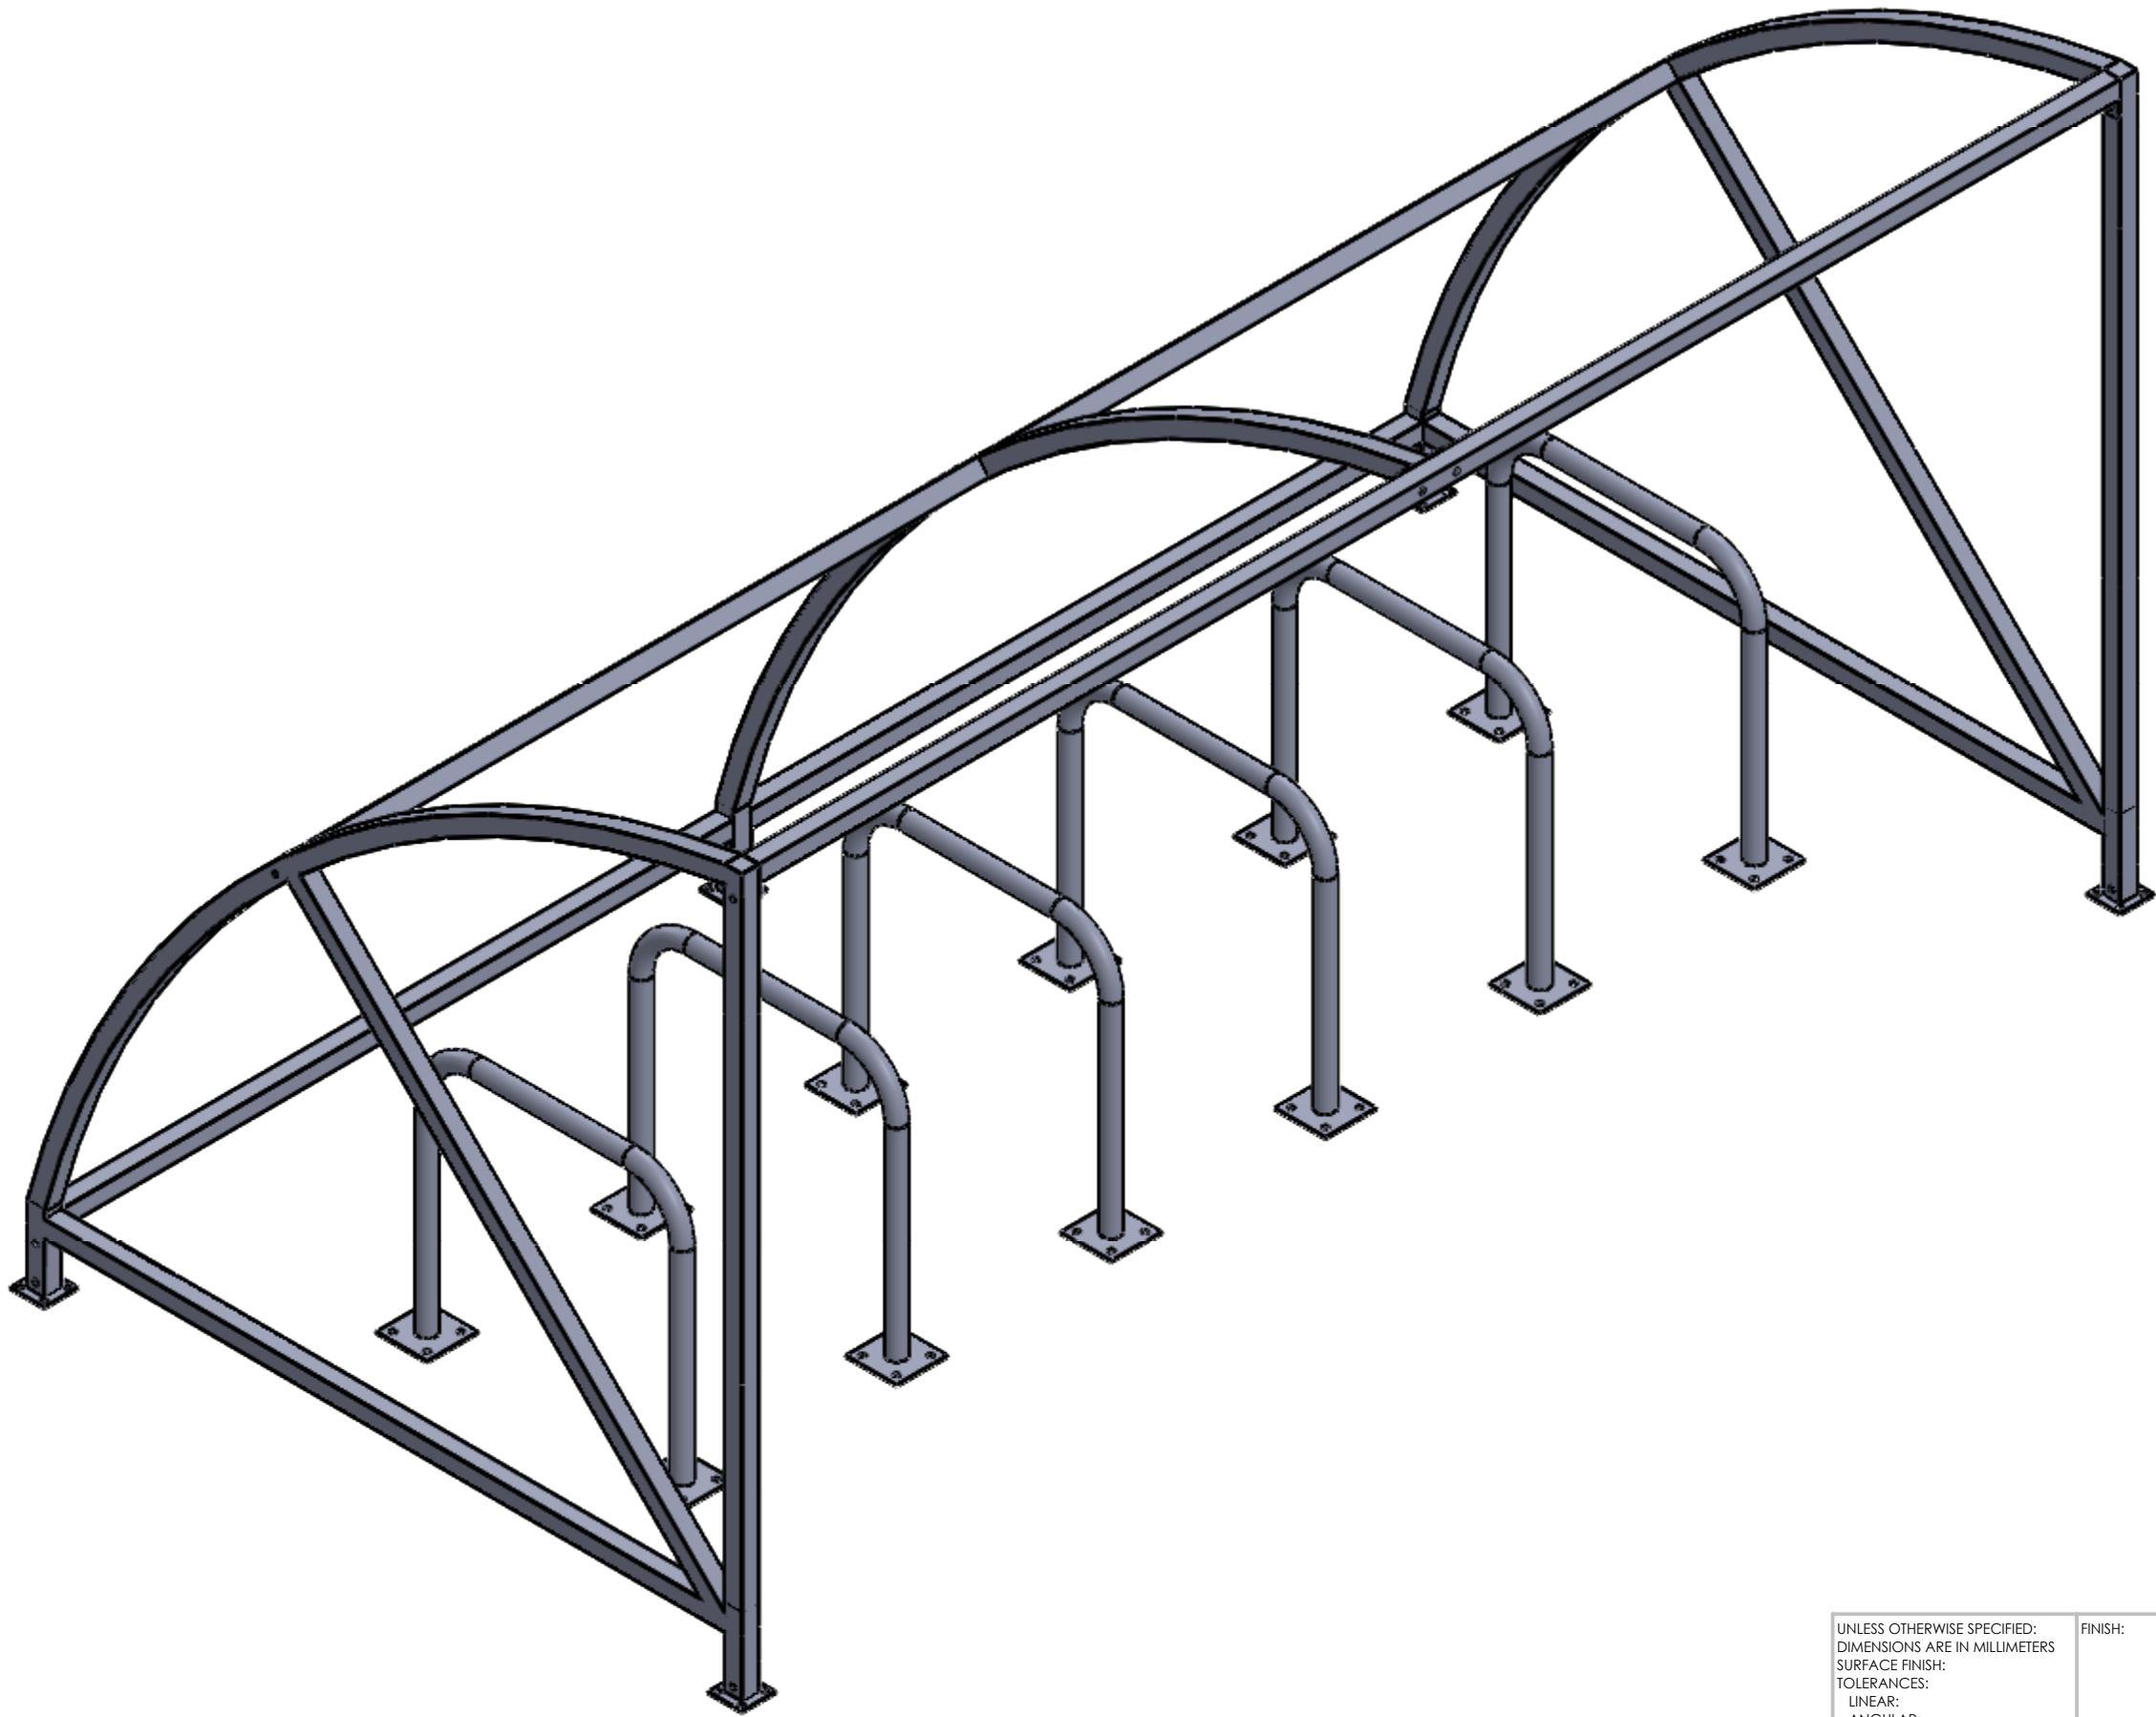
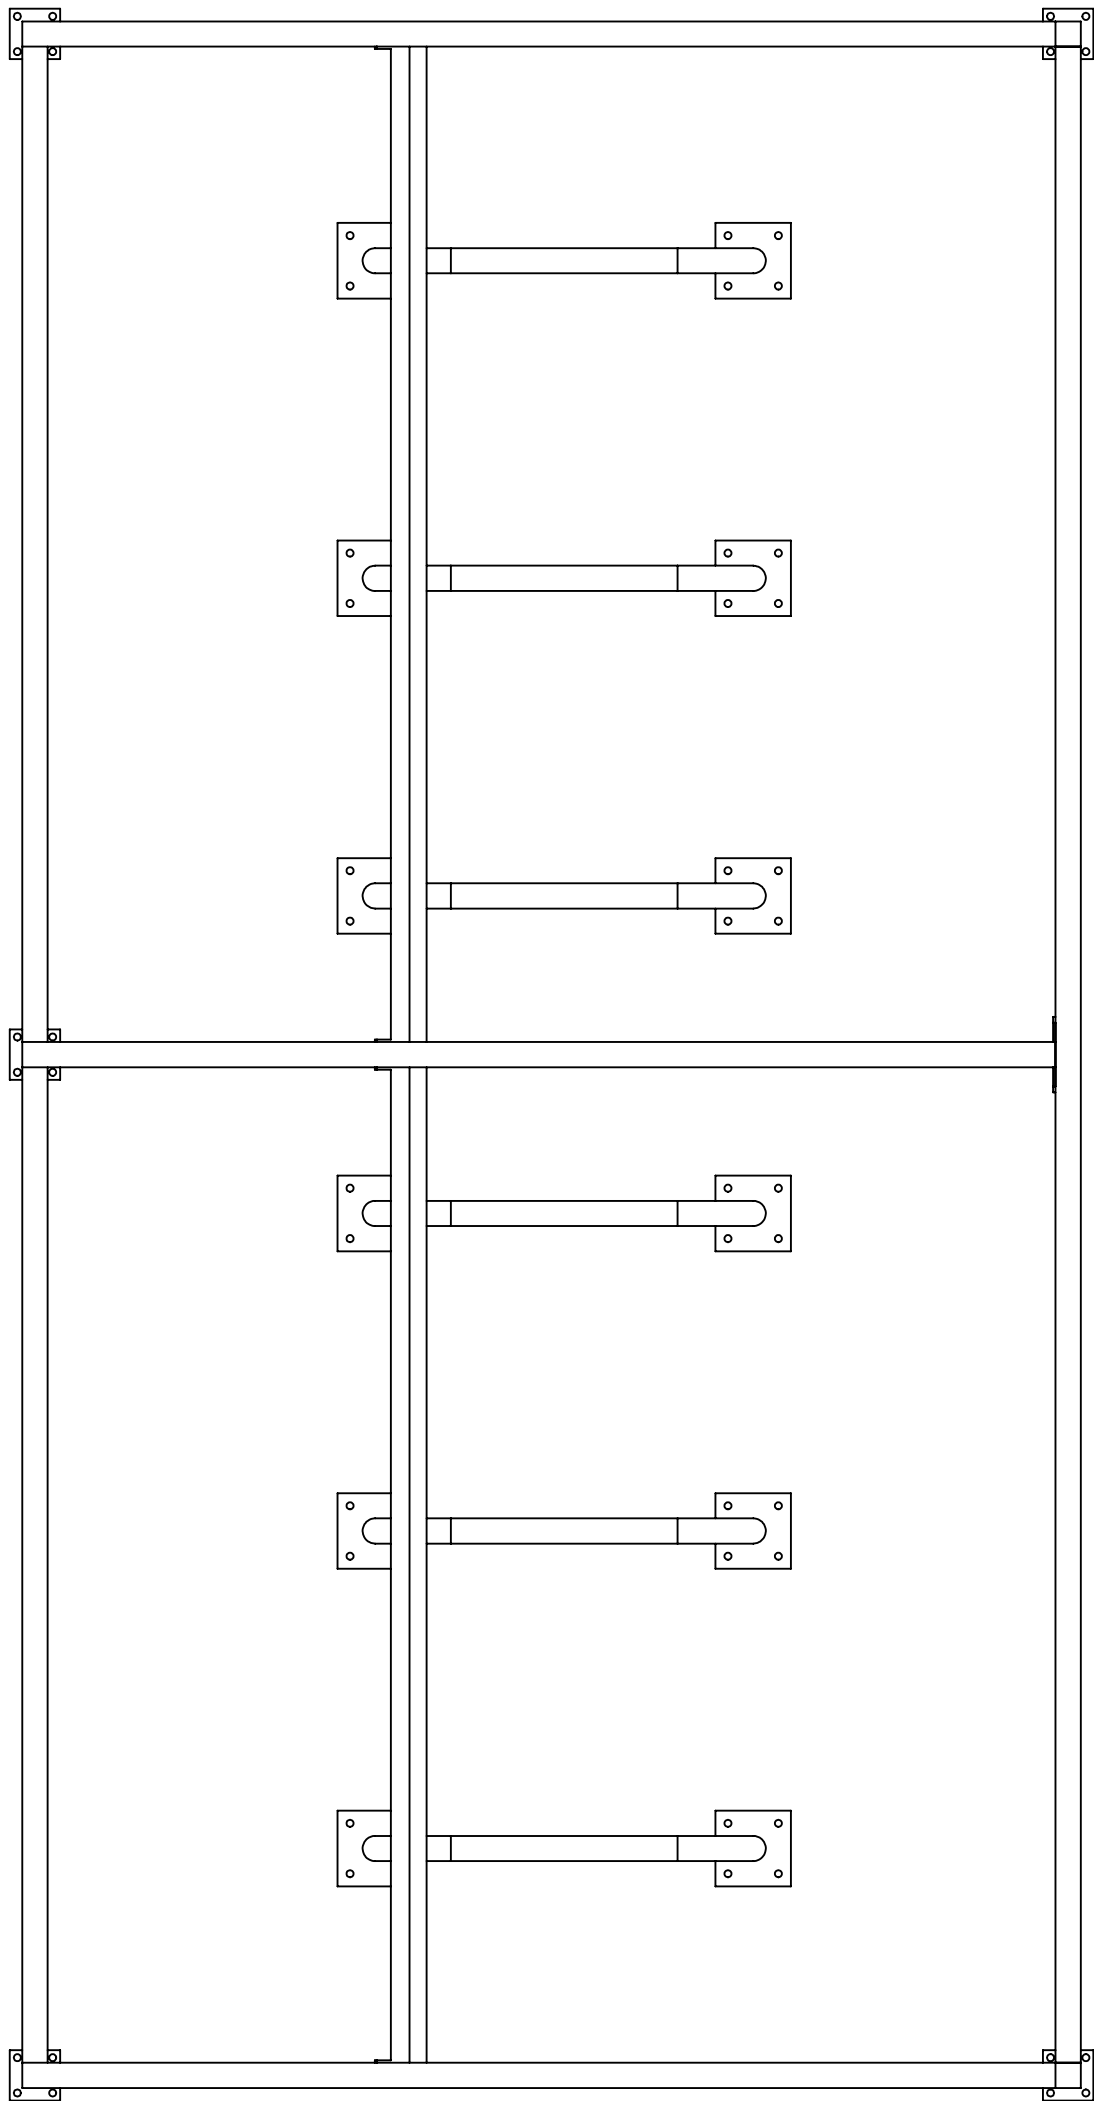
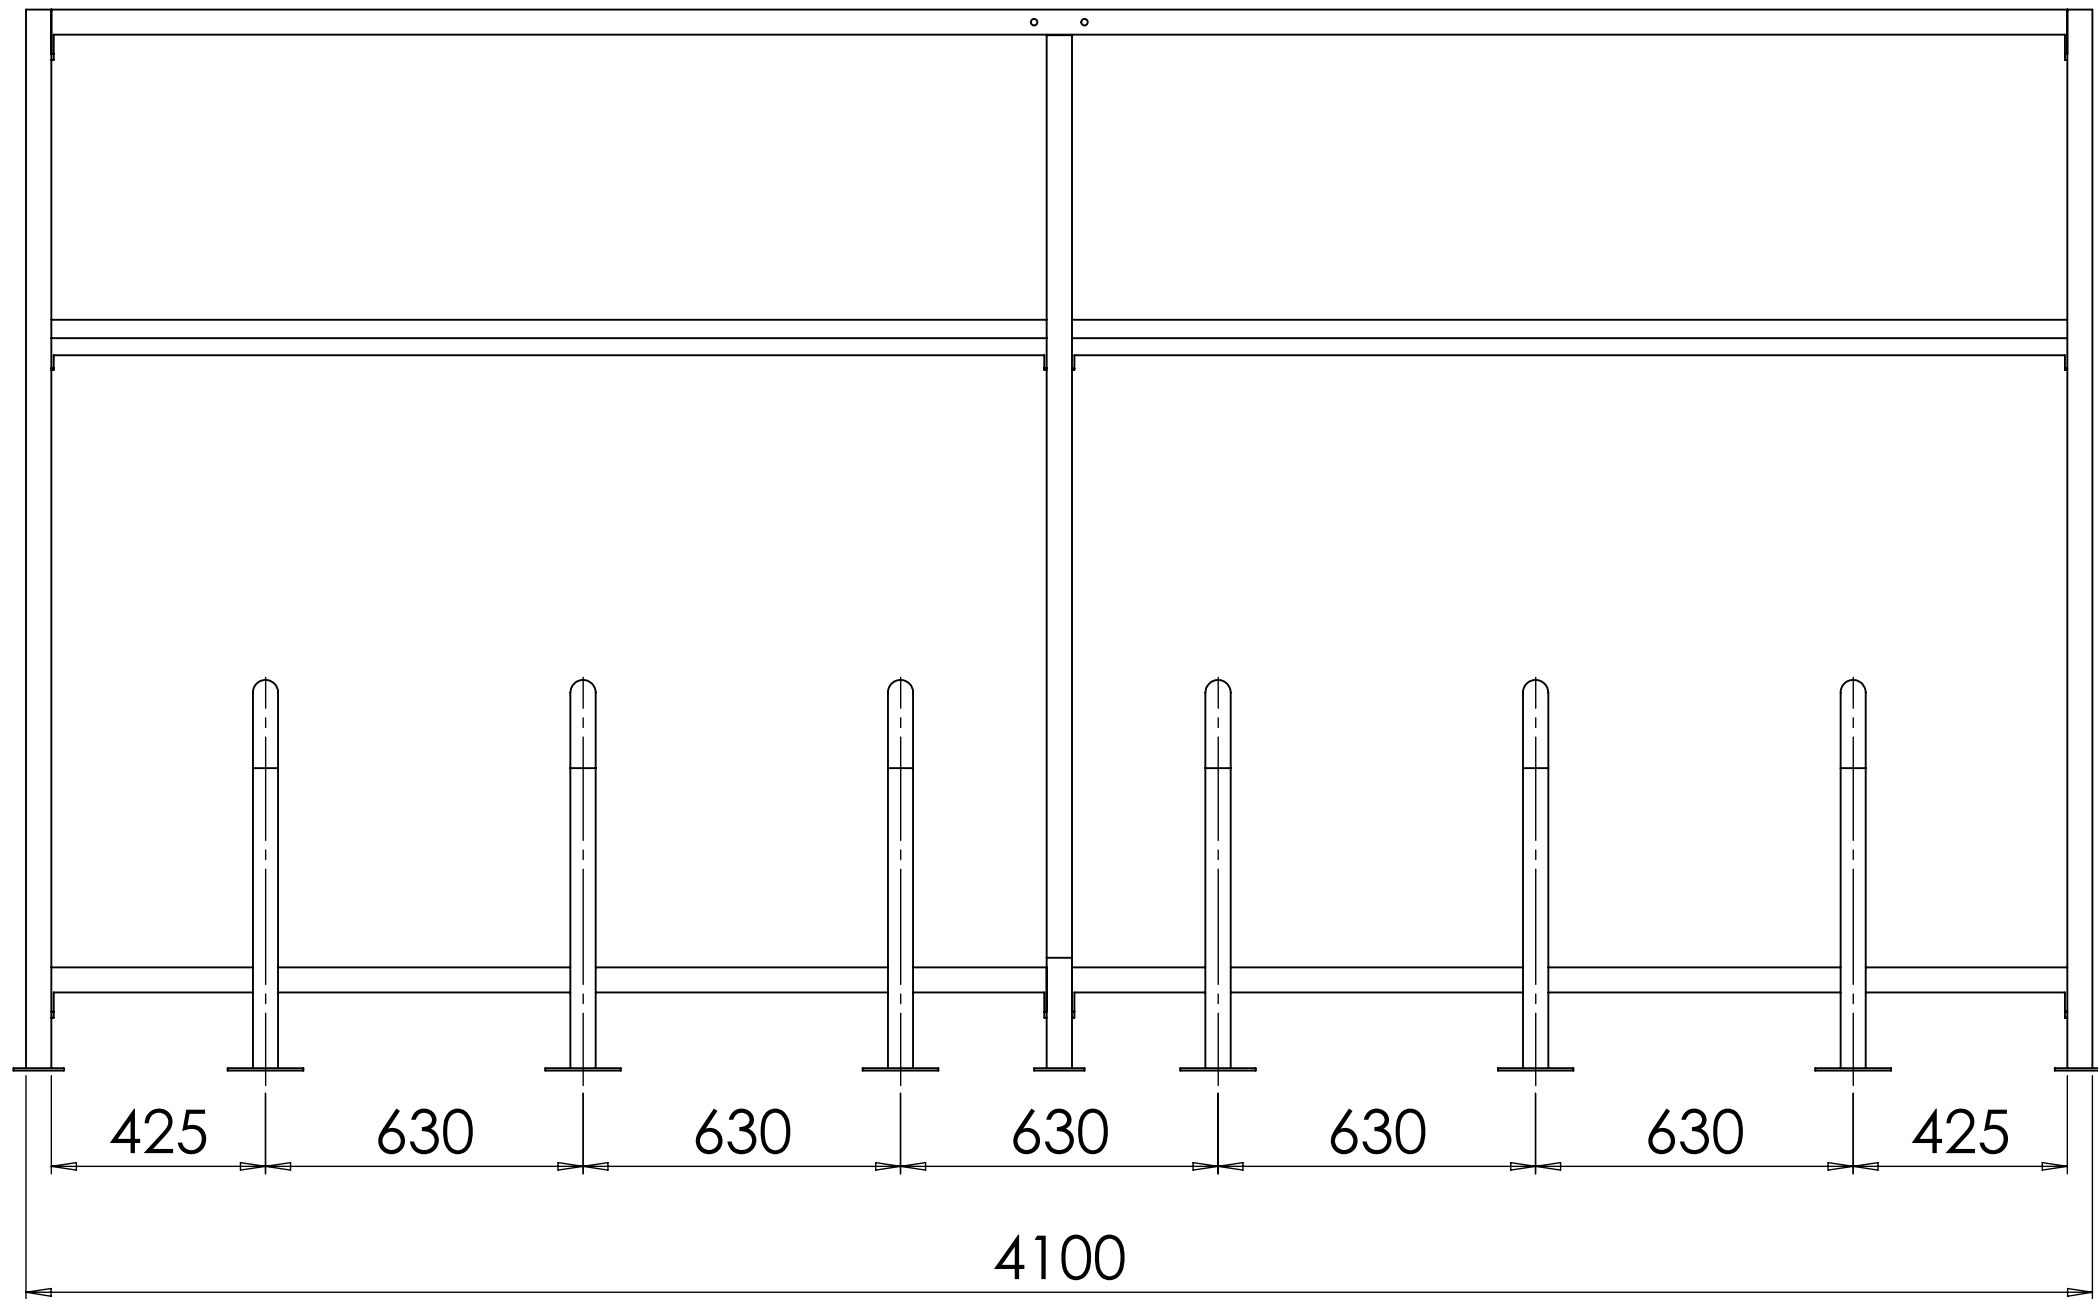


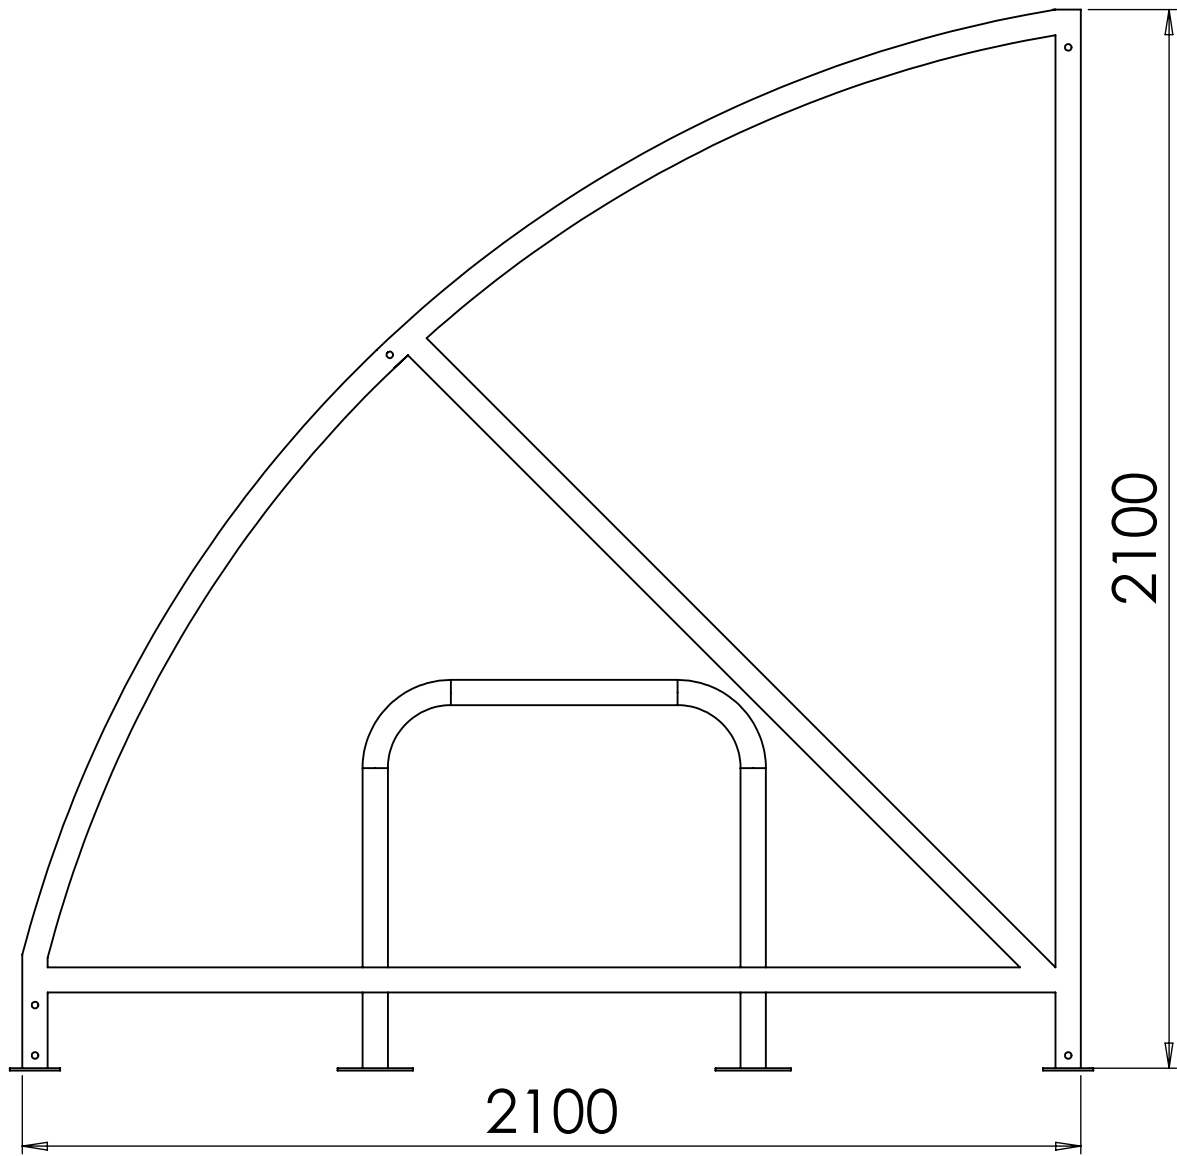

|   |      |           |      |           |  |                                       |  |                                                                                 |          |
|---|------|-----------|------|-----------|--|---------------------------------------|--|---------------------------------------------------------------------------------|----------|
| UNLESS OTHERWISE SPECIFIED:<br>DIMENSIONS ARE IN MILLIMETERS<br>SURFACE FINISH:<br>TOLERANCES:<br>LINEAR:<br>ANGULAR: |      |           |      | FINISH:   |  | DEBUR AND<br>BREAK SHARP<br>EDGES     |  | DO NOT SCALE DRAWING                                                            | REVISION |
| DRAWN:   | NAME | SIGNATURE | DATE |           |  |                                       |  | TITLE:<br><br>Bike Dock Solutions<br>www.bikedocksolutions.com<br>0800 612 6113 |          |
| CHK'D:   |      |           |      |           |  |                                       |  |                                                                                 |          |
| APP'VD:   |      |           |      |           |  |                                       |  |                                                                                 |          |
| MFG:   |      |           |      |           |  |                                       |  |                                                                                 |          |
| Q.A.   |      |           |      |           |  |                                       |  |                                                                                 |          |
|   |      |           |      | MATERIAL: |  | DWG NO. N17 BDS Shelter 12 Space 4100 |  | A1                                                                              |          |
|   |      |           |      | WEIGHT:   |  | SCALE:1:15                            |  | SHEET 1 OF 1                                                                    |          |