Marlborough Designs (Sx) Ltd
11 Marlborough Road
Goring-by-Sea
Worthing
West Sussex
BN12 4EY
Tel: 01903 242302
Mob: 07808 763436
Email: mdsltd@ntlworld.com

Client: Llandaff C't Residents Assoc.
Llandaff Court
Downview Rd, Worthing
Proposed work: Replacement windows & door

Drg. title: Detail of N & E facing door\screen
Drg. no: LLANDAFF 05
Rev:
Scale: 1:20 @ A3
Drawn: 06.11.08

NOTES:
Read in conjunction with drg no's LLANDAFF 03, 04 & 06

SUBJECT TO CONDITIONS
CONSENT GRANTED
- 6 JAN 2009
WORTHING BOROUGH COUNCIL

proposed door

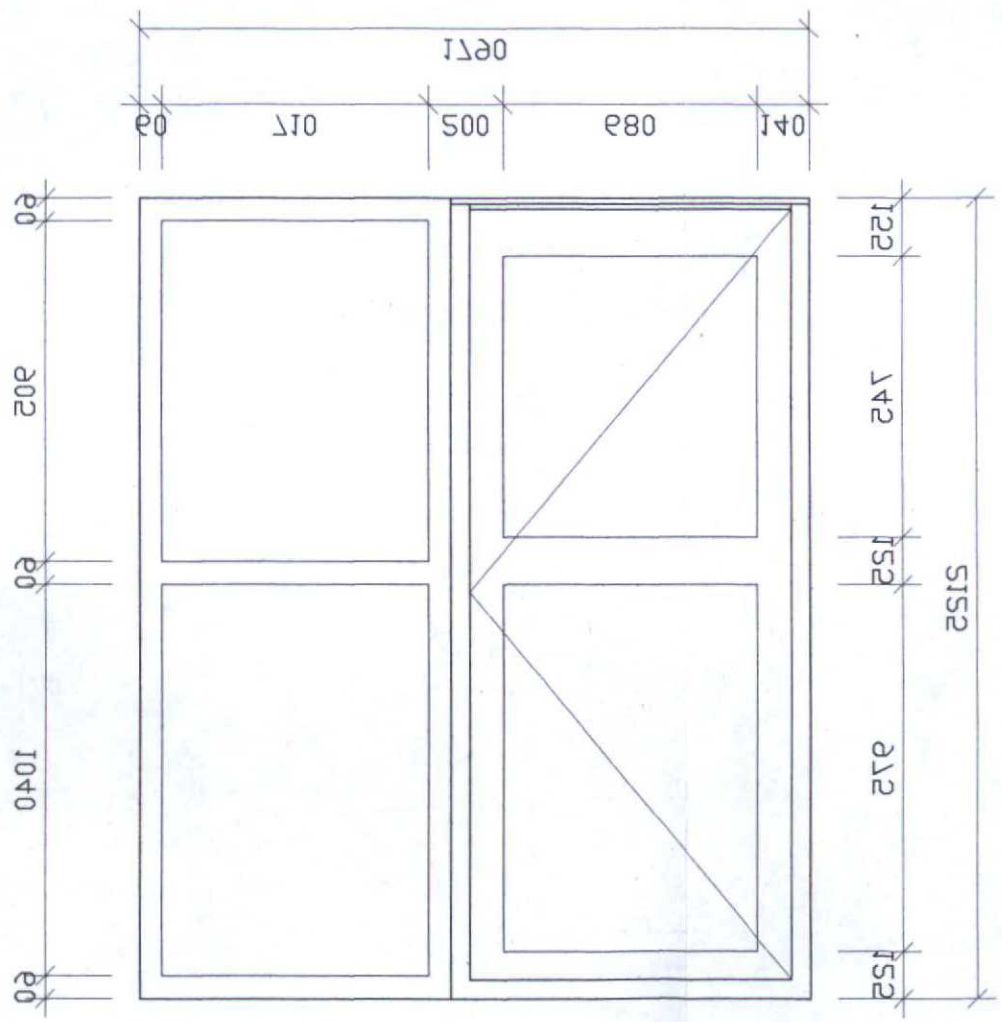

existing door

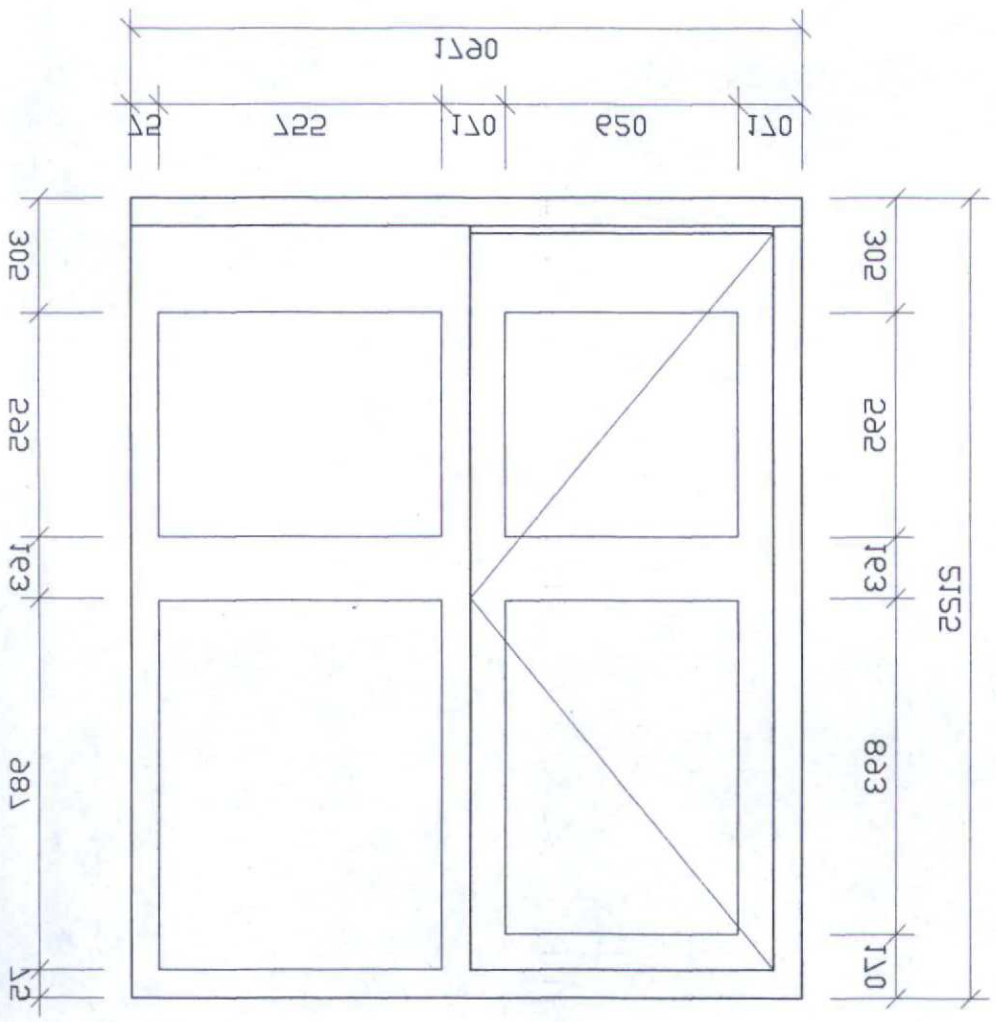

T.P. OFFICE COPY
DEPOSITED 14/11/08
TP. REF. No.
MB 08/1113/FULL
BOROUGH OF WORTHING