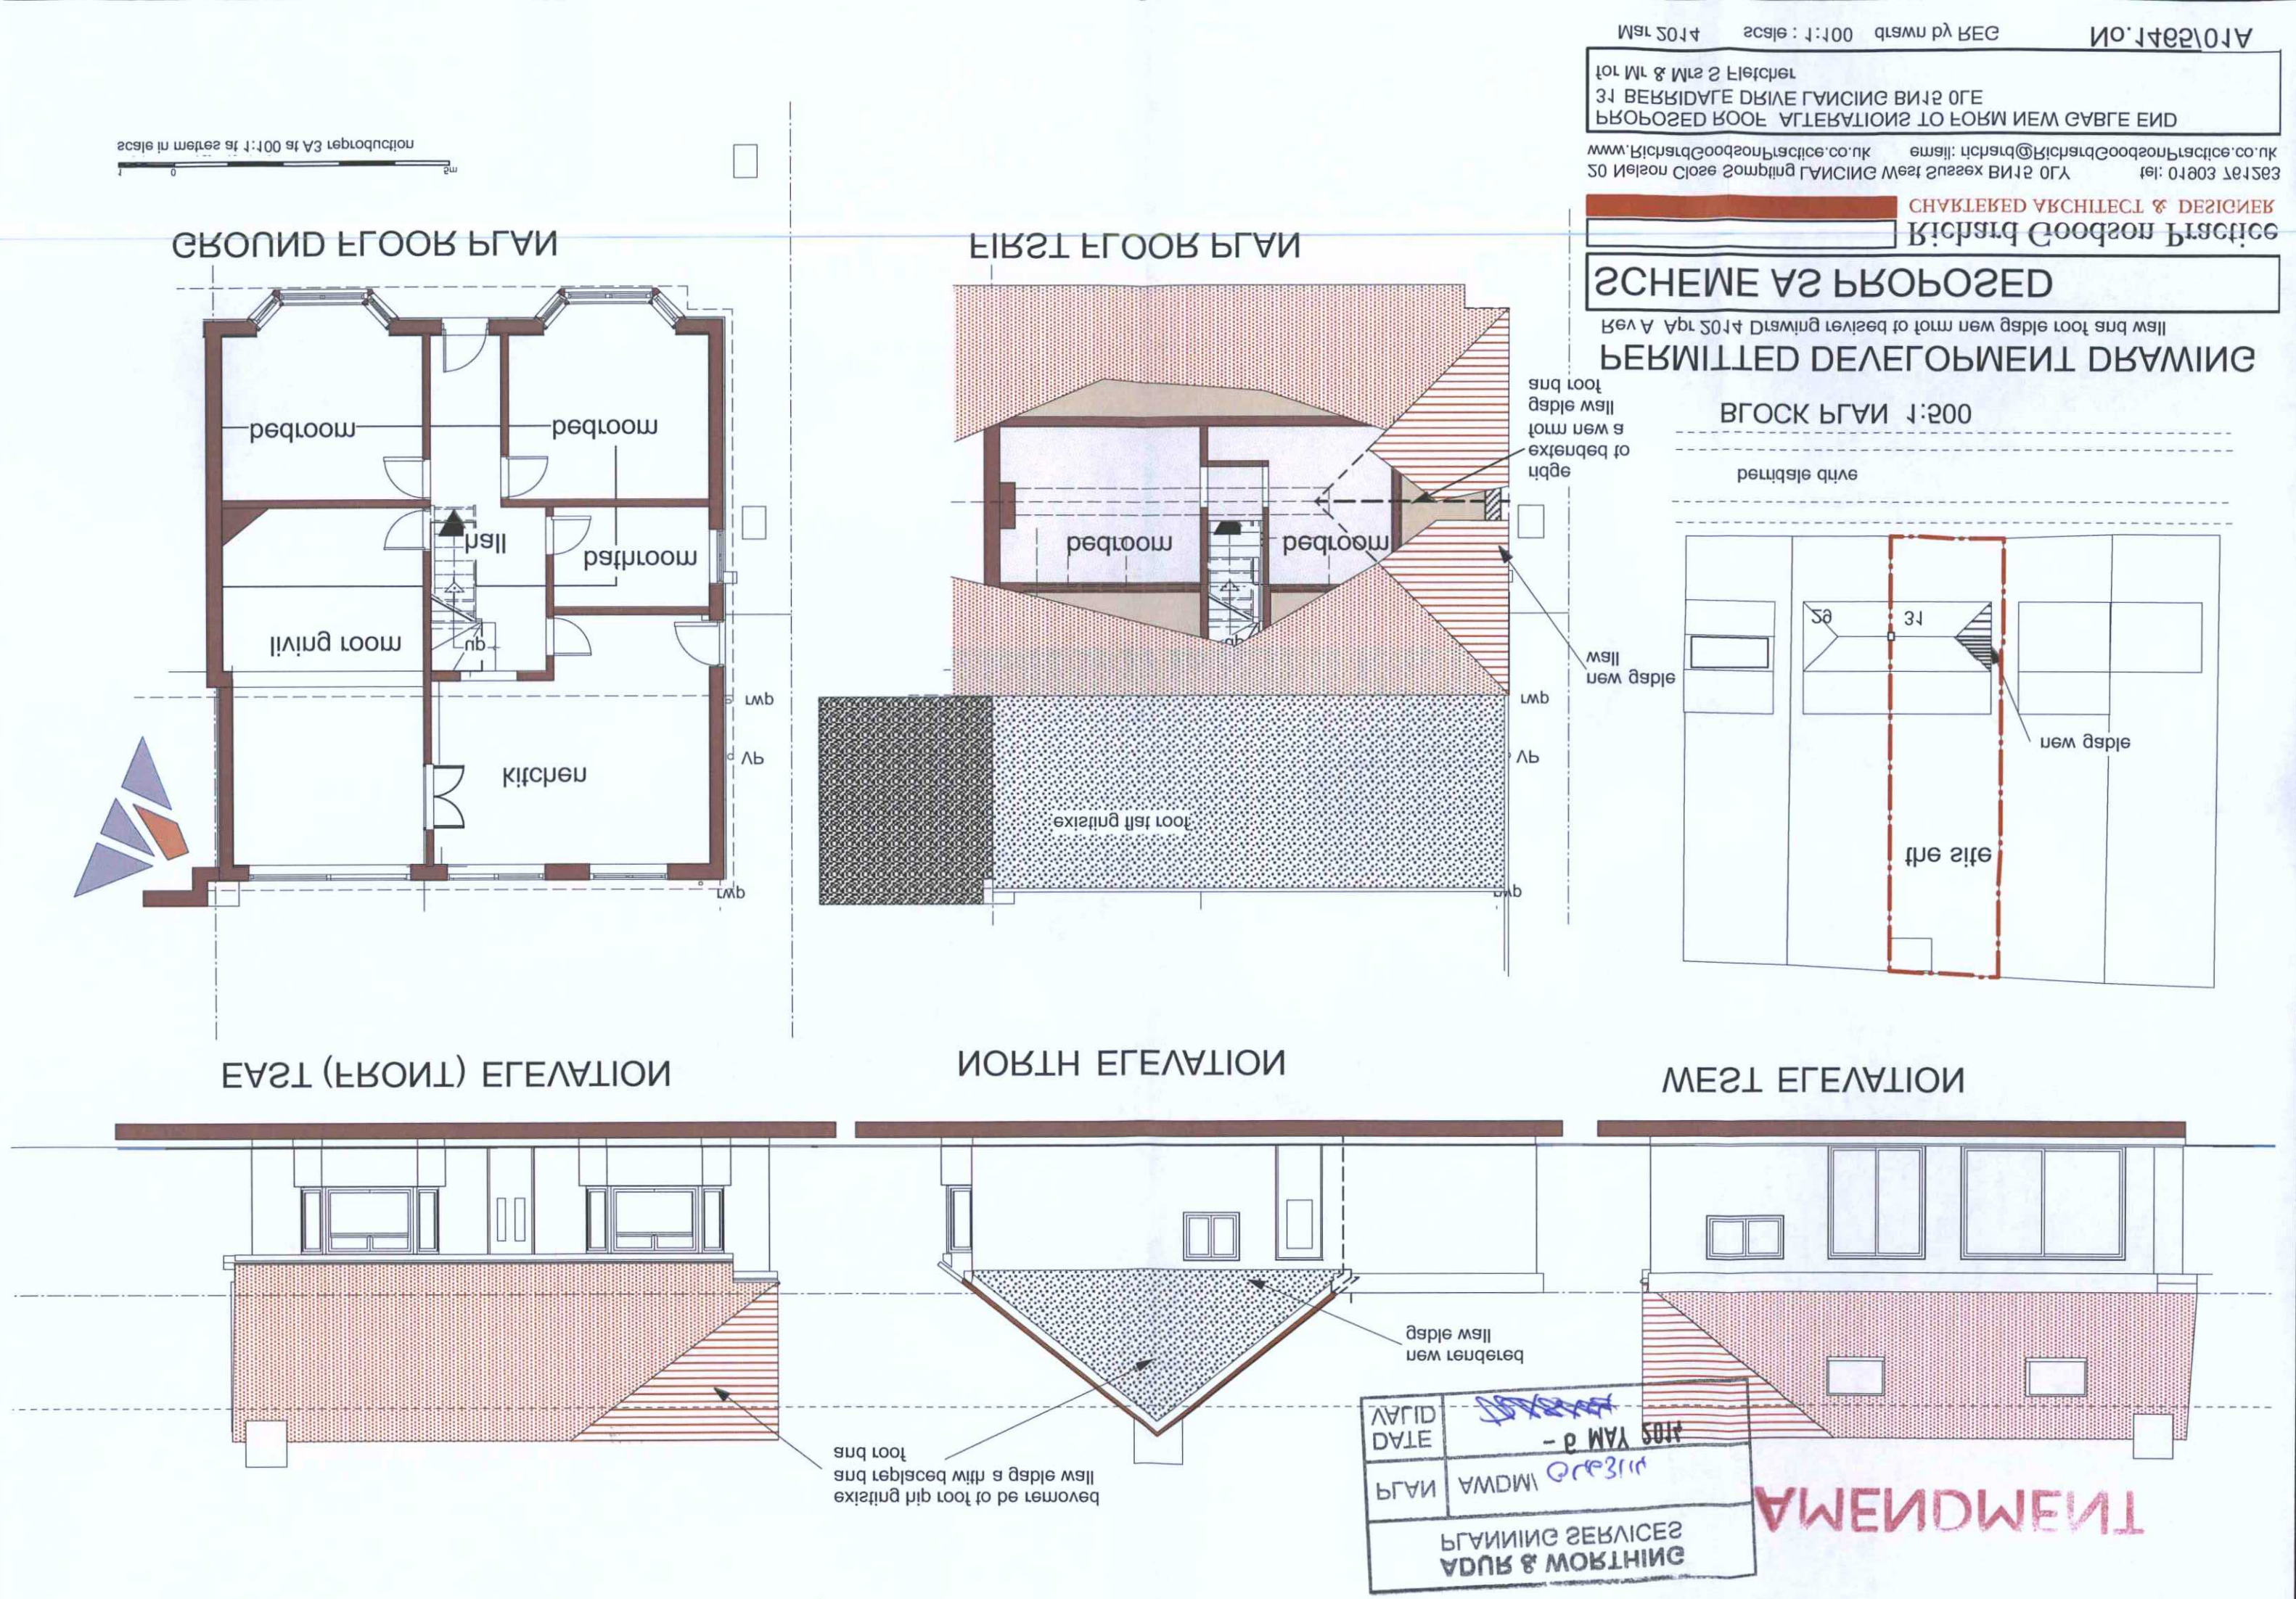

PROPOSED ROOF ALTERATIONS TO FORM NEW GABLE END
31 BERRIDALE DRIVE LANCING BN15 0LE
for Mr & Mrs S Fletcher
Mar 2014 scale : 1:100 drawn by REG No.1465/01A
Richard Goodson Practice
CHARTERED ARCHITECT & DESIGNER
20 Nelson Close Sompting LANCING West Sussex BN15 0LY tel: 01903 761263
www.RichardGoodsonPractice.co.uk email: richard@RichardGoodsonPractice.co.uk
SCHEME AS PROPOSED
Rev A Apr 2014 Drawing revised to form new gable roof and wall
PERMITTED DEVELOPMENT DRAWING
BLOCK PLAN 1:500
berridale drive
new gable
the site
31
29
FIRST FLOOR PLAN
existing flat roof
new gable wall
ridge extended to form new a gable wall and roof
GROUND FLOOR PLAN
bedroom
bedroom
bathroom
hall
living room
kitchen
rwp
VP
scale in metres at 1:100 at A3 reproduction
EAST (FRONT) ELEVATION
NORTH ELEVATION
WEST ELEVATION
existing hip roof to be removed and replaced with a gable wall and roof
new rendered gable wall
ADUR & WORTHING PLANNING SERVICES
PLAN AWDM/ 0263/14
DATE - 6 MAY 2014
VALID
AMENDMENT