Trident WINDOWS
193 South Farm Road, Broadwater, Worthing BN14 7TW
Tel: 01903 202022 Freephone: 08000 749840 Fax: 01903 200199

LONG RUNNING ESTABLISHED FAMILY BUSINESS


MANUFACTURERS & INSTALLERS OF UPVC WINDOWS, DOORS AND CONSERVATORIES

24 HOUR SERVICE AVALIBLE FOR URGENT ORDERS

FENSA

"We fit the best for less"

BASE CONSTRUCTION DETAILS

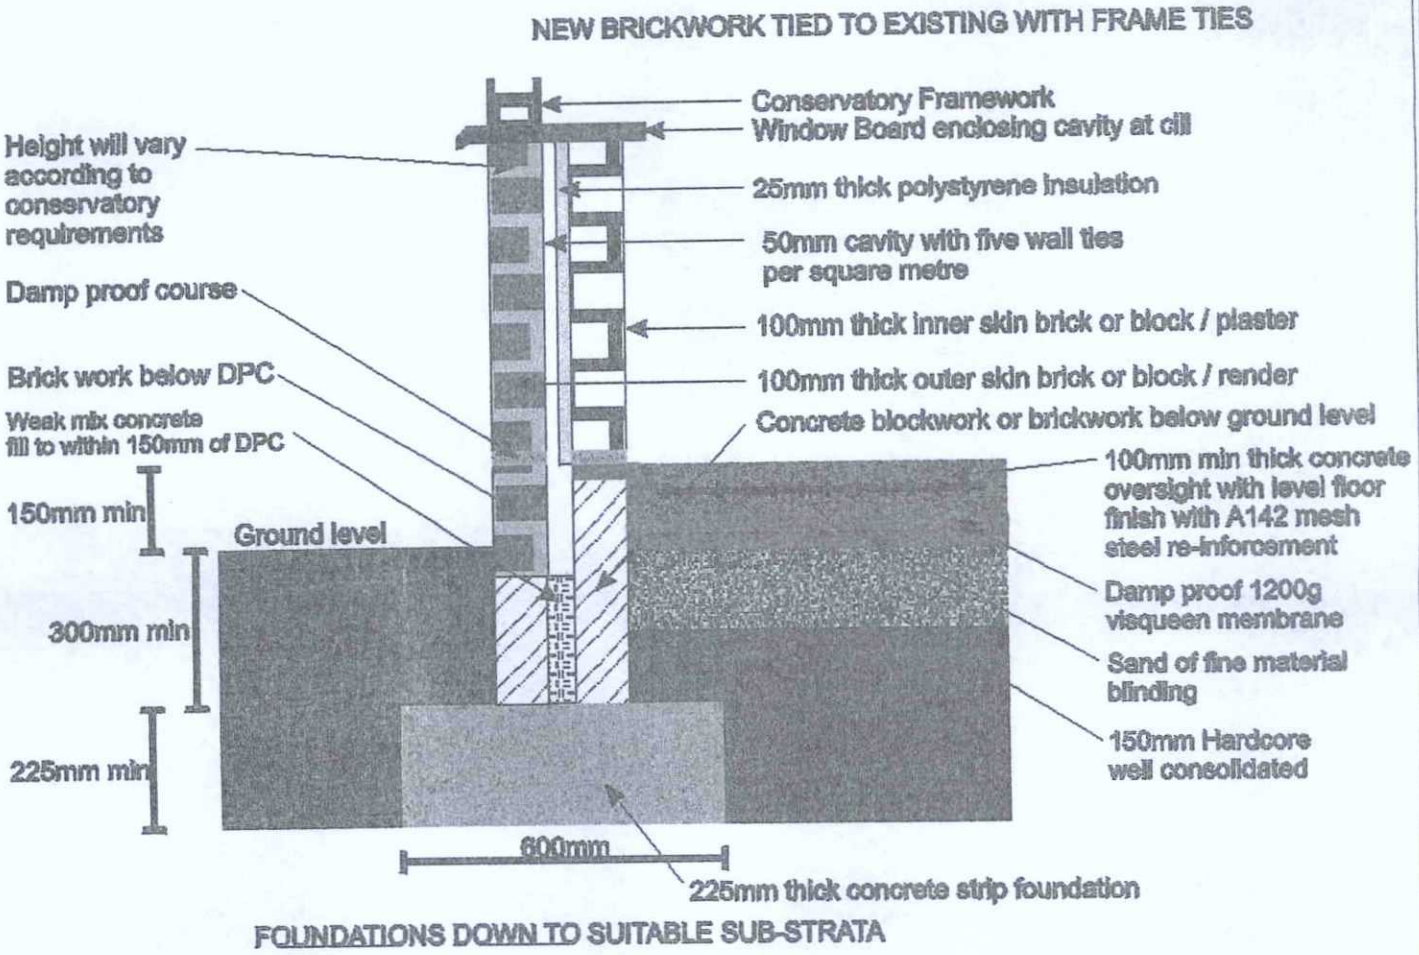

SOLID FLOOR CONSTRUCTION

The above base construction will be used on the Conservatory for:

Mr Watson
7 The Drive

Lancing

Reference: **Watson**

ADUR & WORTHING
PLANNING SERVICES

PLAN	AWDM/ 1516/13
DATE VALID	- 4 DEC 2013