


Key

Marshall's Piora: CAT 2 - Cars and Light Vans (3500kg Gross Vehicle Weight)

Rev	Dwn By	Chk By	Date	Comment

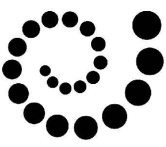

Marshall's
Creating Better Spaces

Landscape House, Lowfields Business Park,
Halifax, HX5 9HT

Telephone - 01422 312000
Email - design.team@marshall's.co.uk

Client
Pope Stevens Architecture Ltd

Project
Permeable Paving Layout

Drawing
26 Ilex Way, Worthing

Scale
NTS

Date
30.04.2026


Drawn by
BB

Drawing No.
DRQ0000606

Checked by
LD

Rev
A

designteam
Marshall's

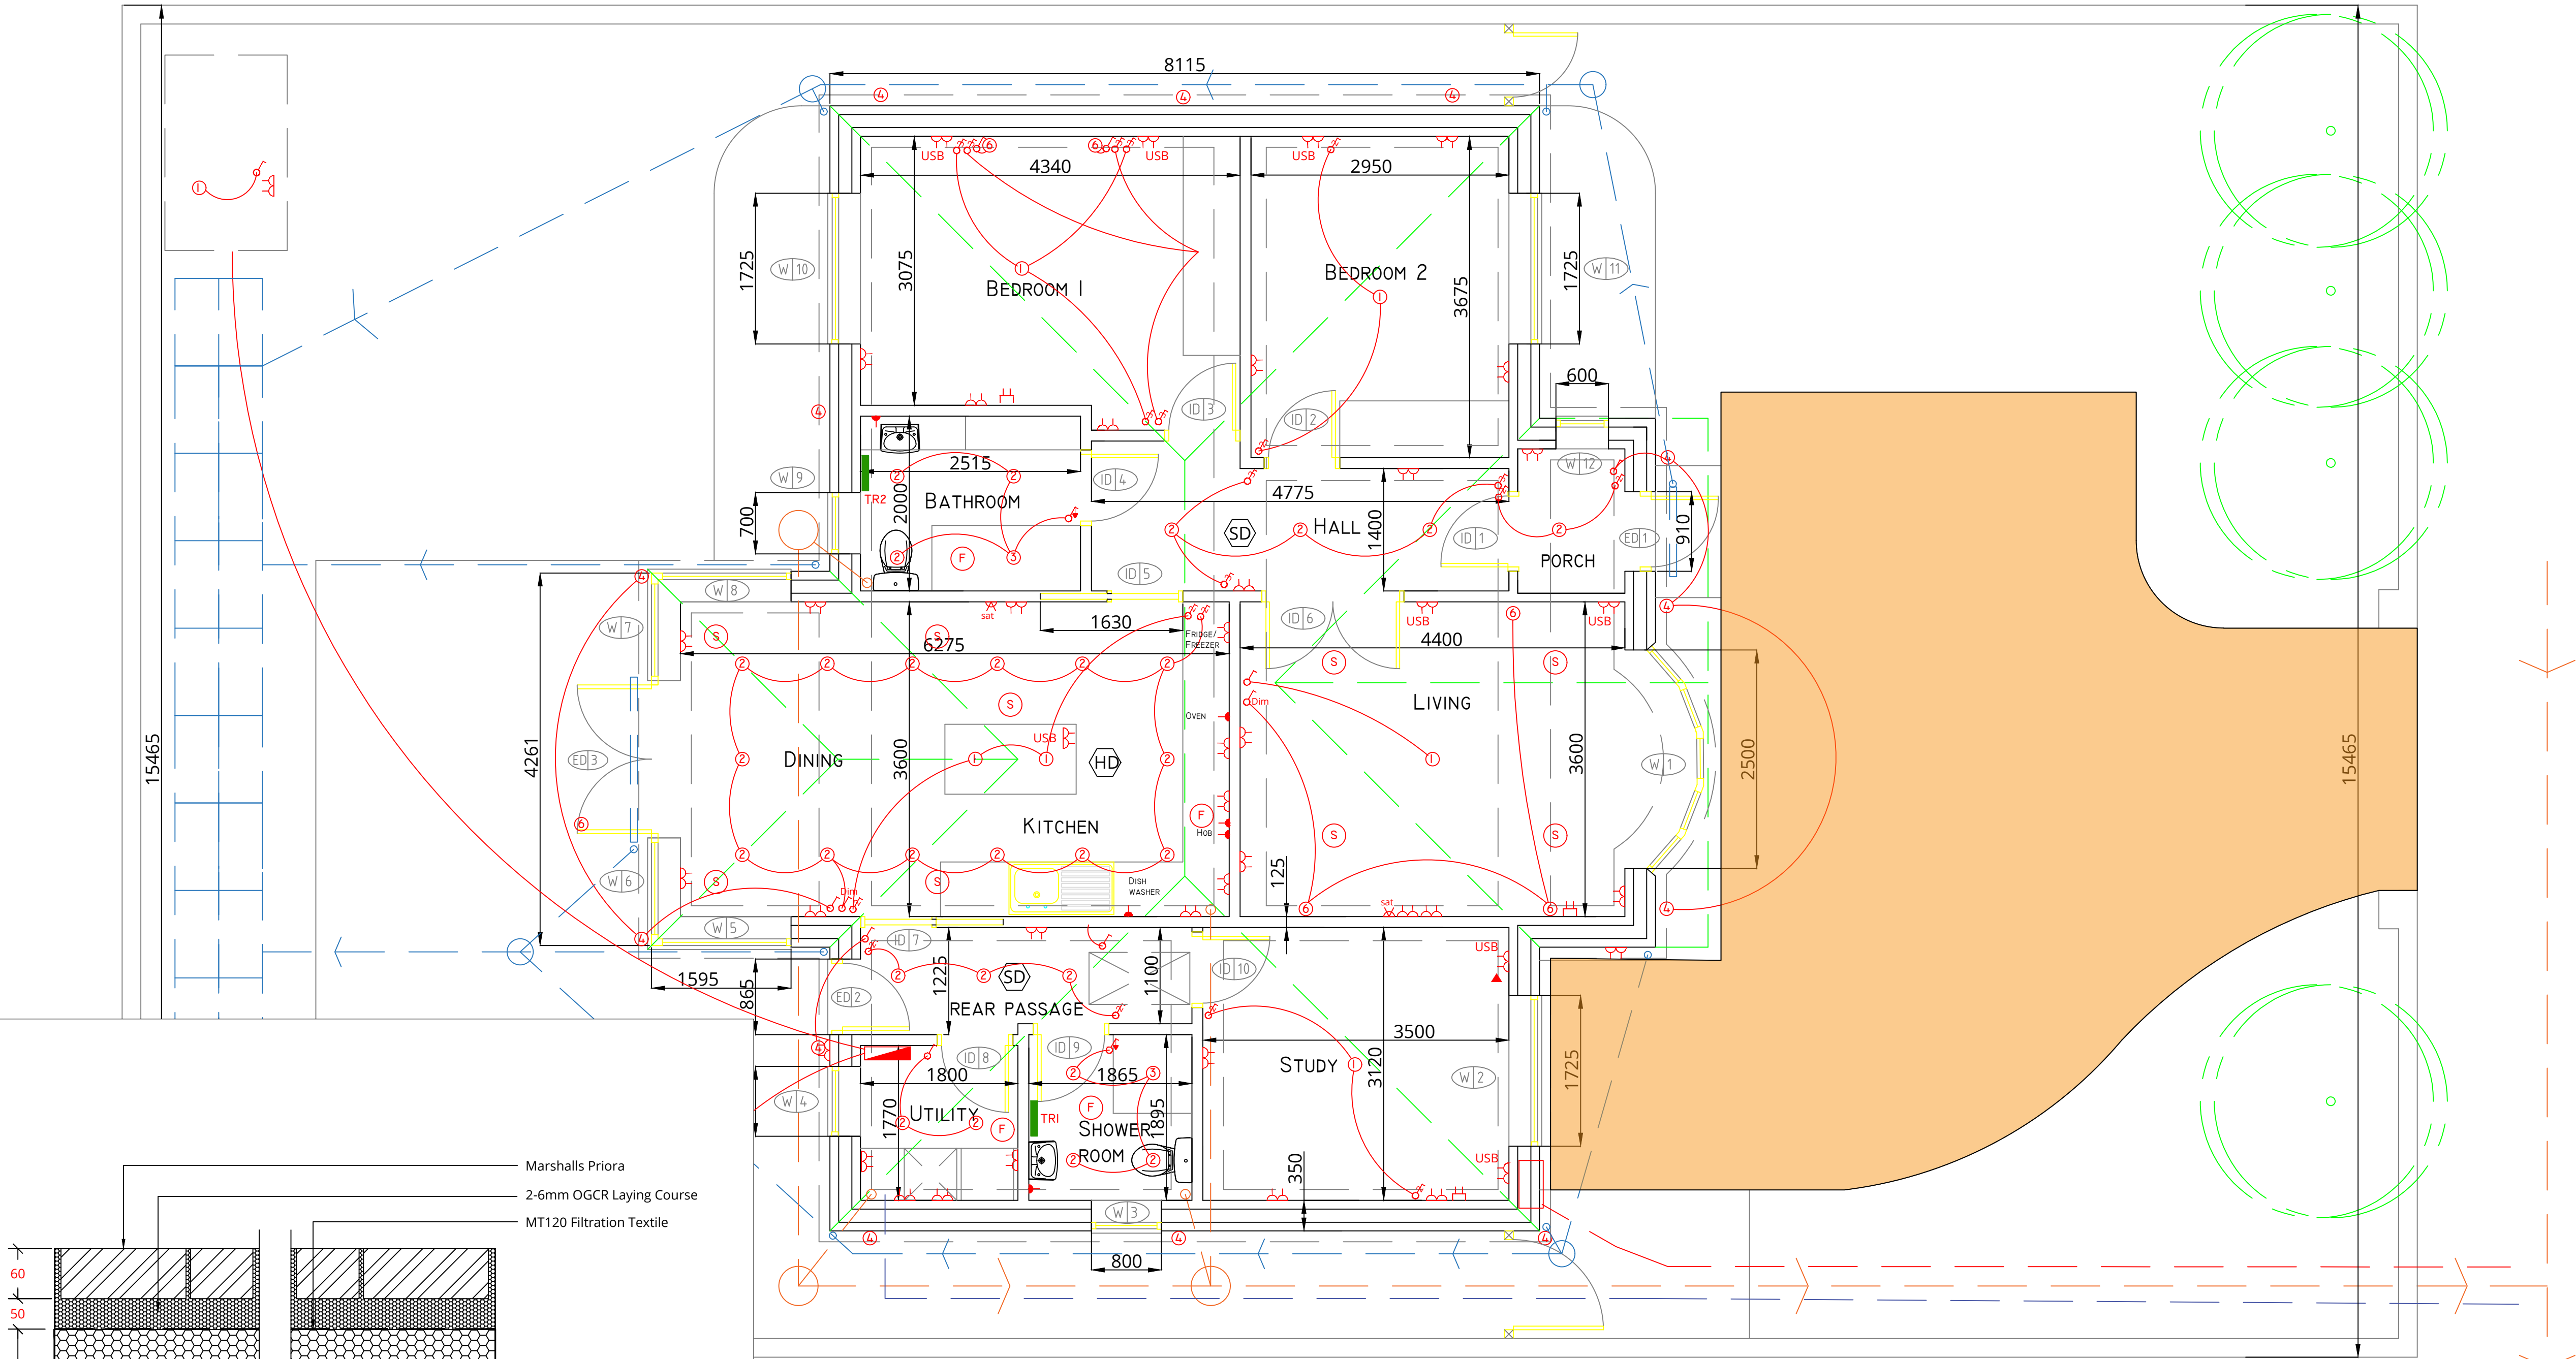

Marshall's Piora: CAT 2 - Cars and Light Vans (3500kg Gross Vehicle Weight)