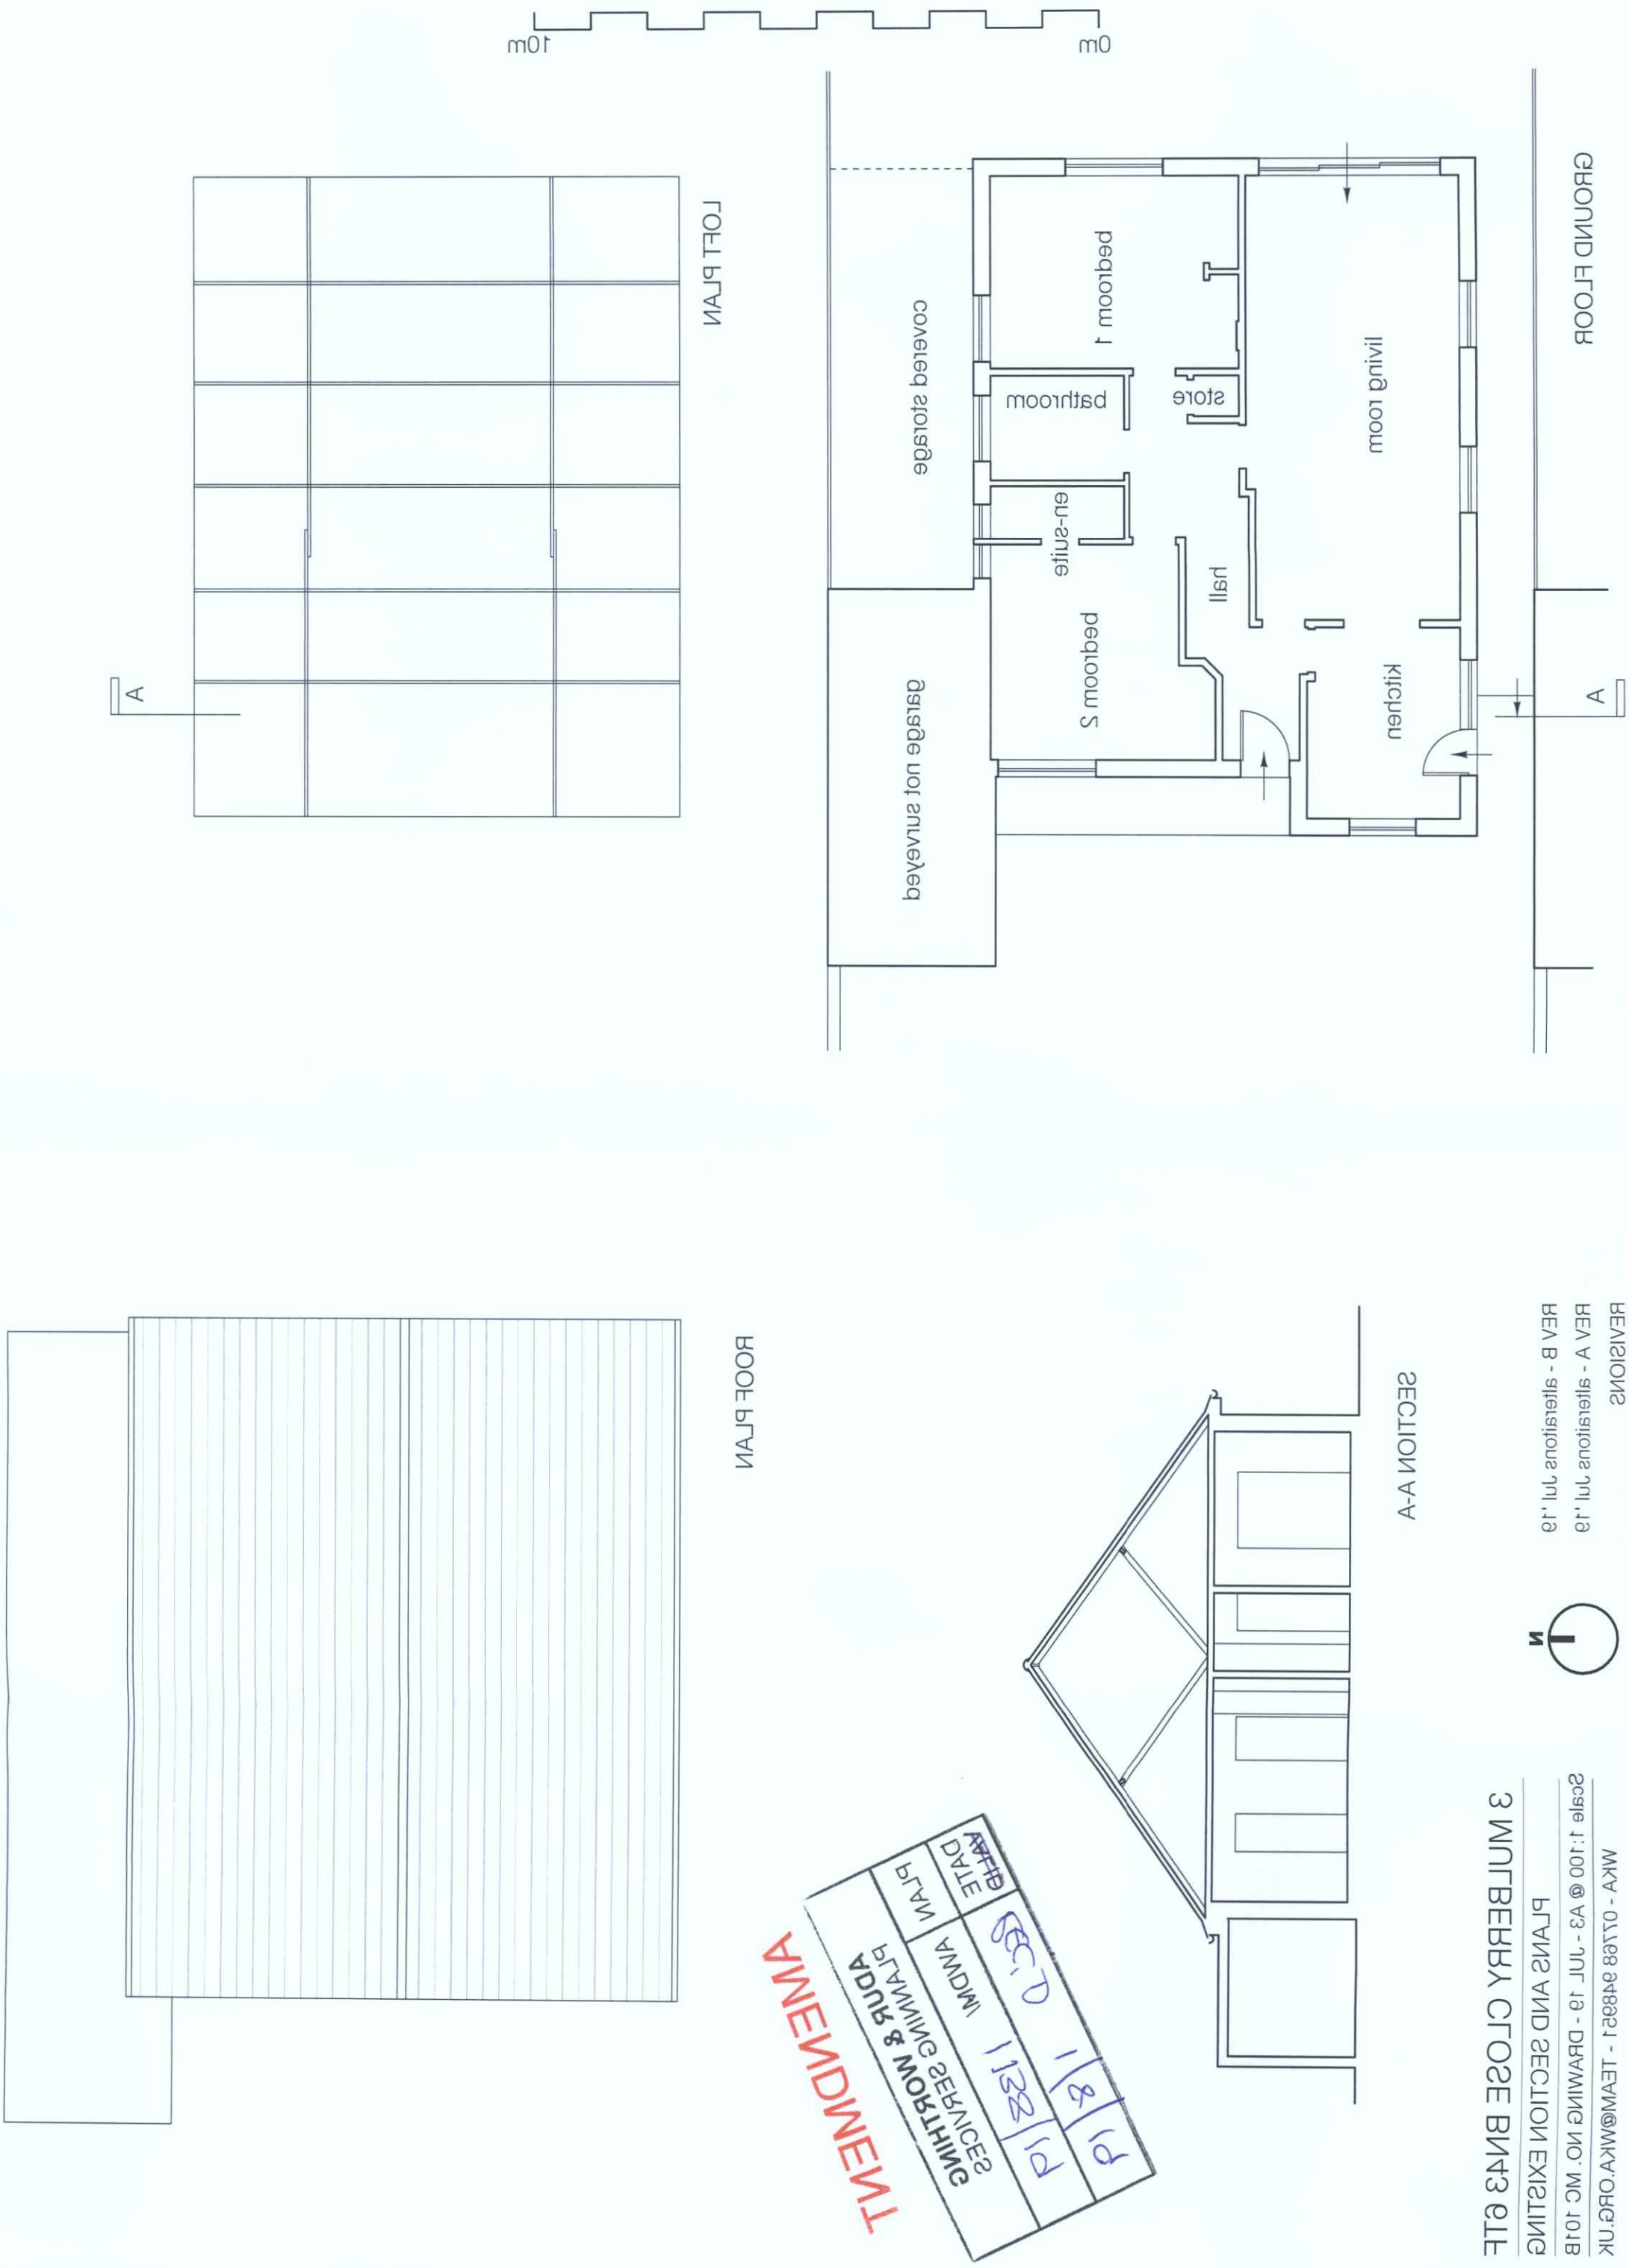

GROUND FLOOR
LOFT PLAN
ROOF PLAN
SECTION A-A
covered storage
garage not surveyed
bedroom 1
bedroom 2
bathroom
store
en-suite
hall
living room
kitchen
A
A
0m
10m
N
REVISIONS
REV A - alterations Jul '19
REV B - alterations Jul '19
3 MULBERRY CLOSE BN43 6LF
PLANS AND SECTION EXISTING
Scale 1:100 @ A3 - JUL 19 - DRAWING NO. MC 1018
WKA - 07768 948951 - TEAM@WKA.ORG.UK
GINTHROW & RUDA
PLANNING SERVICES
PLAN
IMDWA
DATE
1/8/19
1/8/19
1138
0.33
TENDMENT