Hampshire County Council
Property Services
The Castle, Winchester SO23 8UD
Telephone 01962 846846
Fax 01962 847707
DX 135551 Winchester 5
www.hants.gov.uk/propertyservices
Property Services and Hampshire Partnership
Hampshire County Council 2008.
© Crown copyright. All rights reserved.
Unauthorised reproduction infringes Crown copyright and may lead to prosecution or civil proceedings.
Ordnance Survey 100019180

Issue	Description	Date	By
1	First issue for comment	03.03.08	GSE
2	Updated to reflect comments from Client	07.03.08	GSE
3	Updated to reflect comments from Client	10.03.08	GSE

PROJECT	Worthing Flint School	DRAWING No.	E/802/TC/11/03
	West Sussex	DATE	07.03.08
	Worthing	DRAWN	GSE
SHEET CONTENTS	Single Temporary Classroom	SCALE	1:100 @ A3 / 1:50 @ A1
	Plan and Elevations	DATE REF	
	Building unit and link to building	JOB REF	SC-08/001


Planning Issue

TP REF NO. WR/11/0582/CC/3


DEPOSITED

BOROUGH OF WORTHING



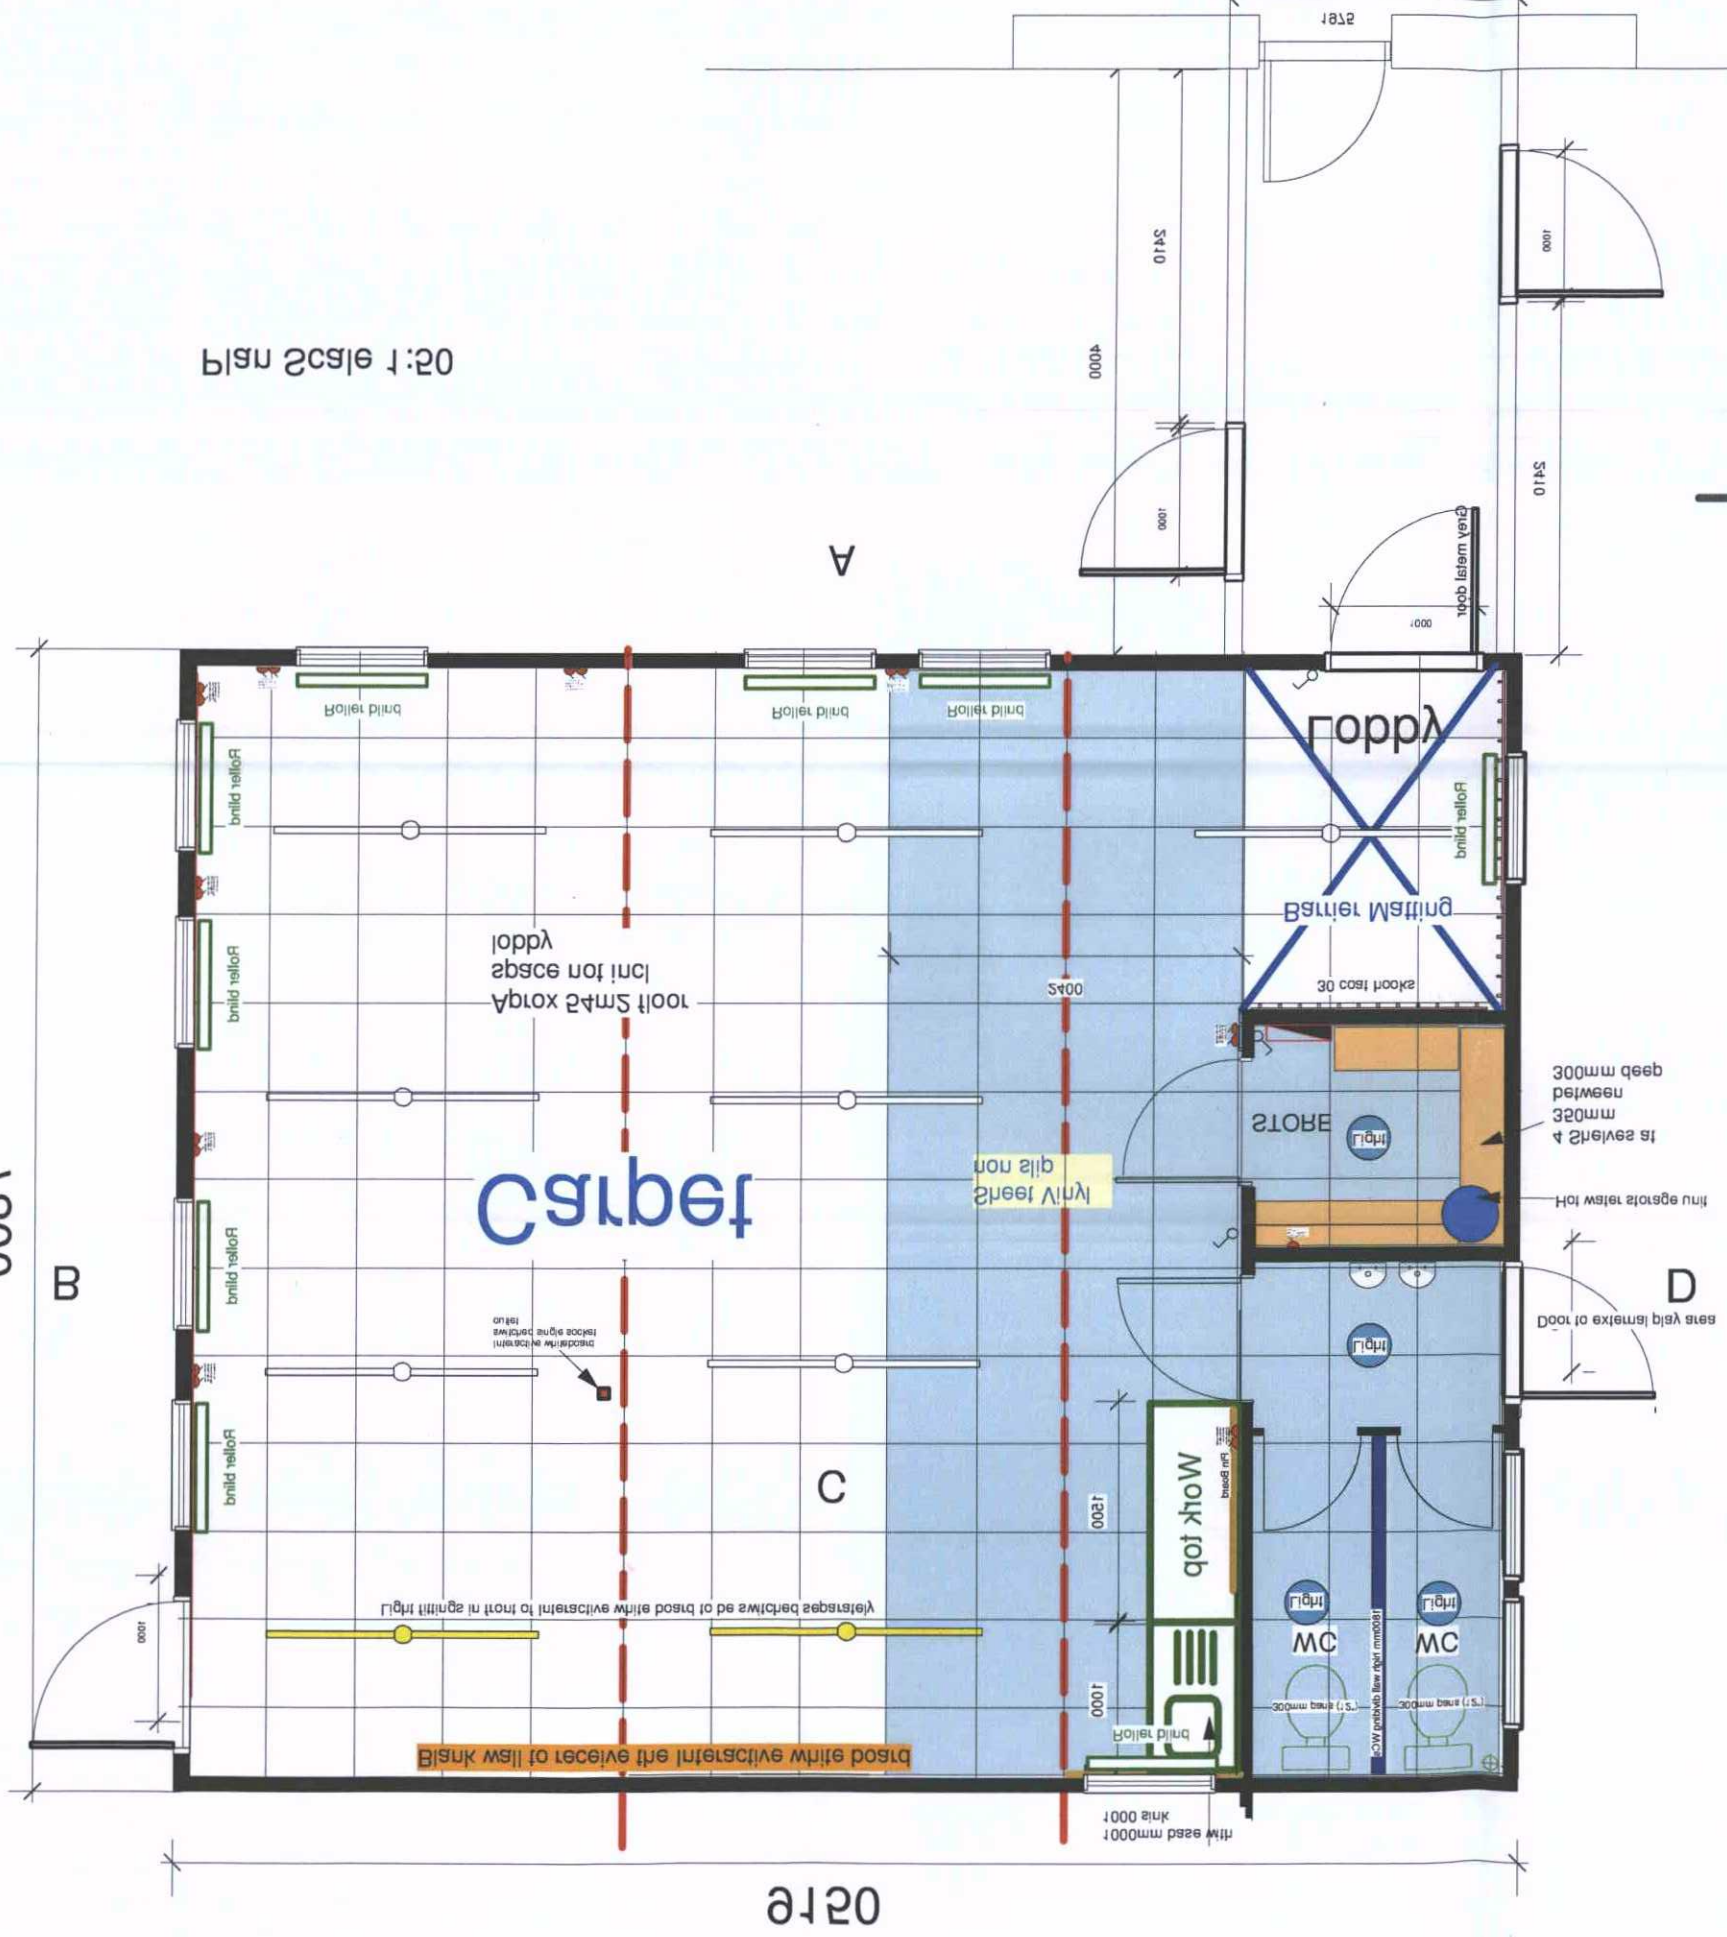


ELEVATION D

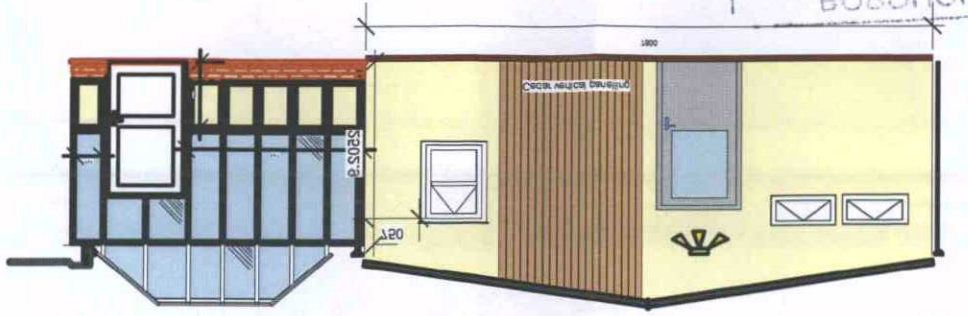

ELEVATION B

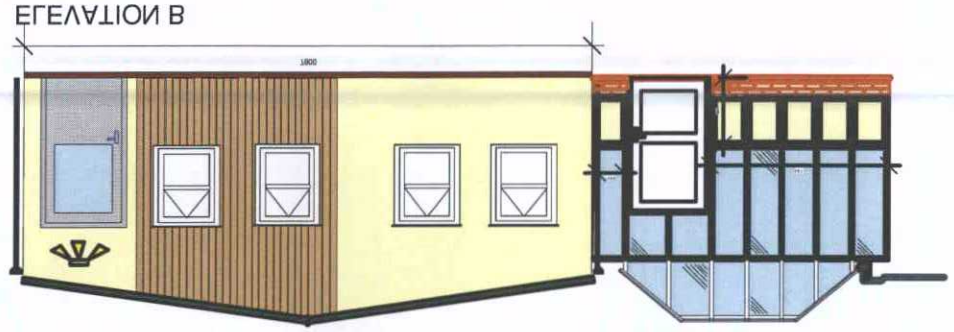

ELEVATION A

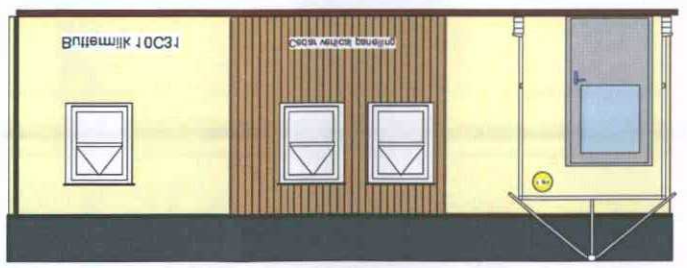

ELEVATION C ..... Road Elevation


Colour White Smooth
