Doc.014
Sign off/28.12.24.
Electricity Plan
Flat 10
Jason Court

Scale 1:50

N

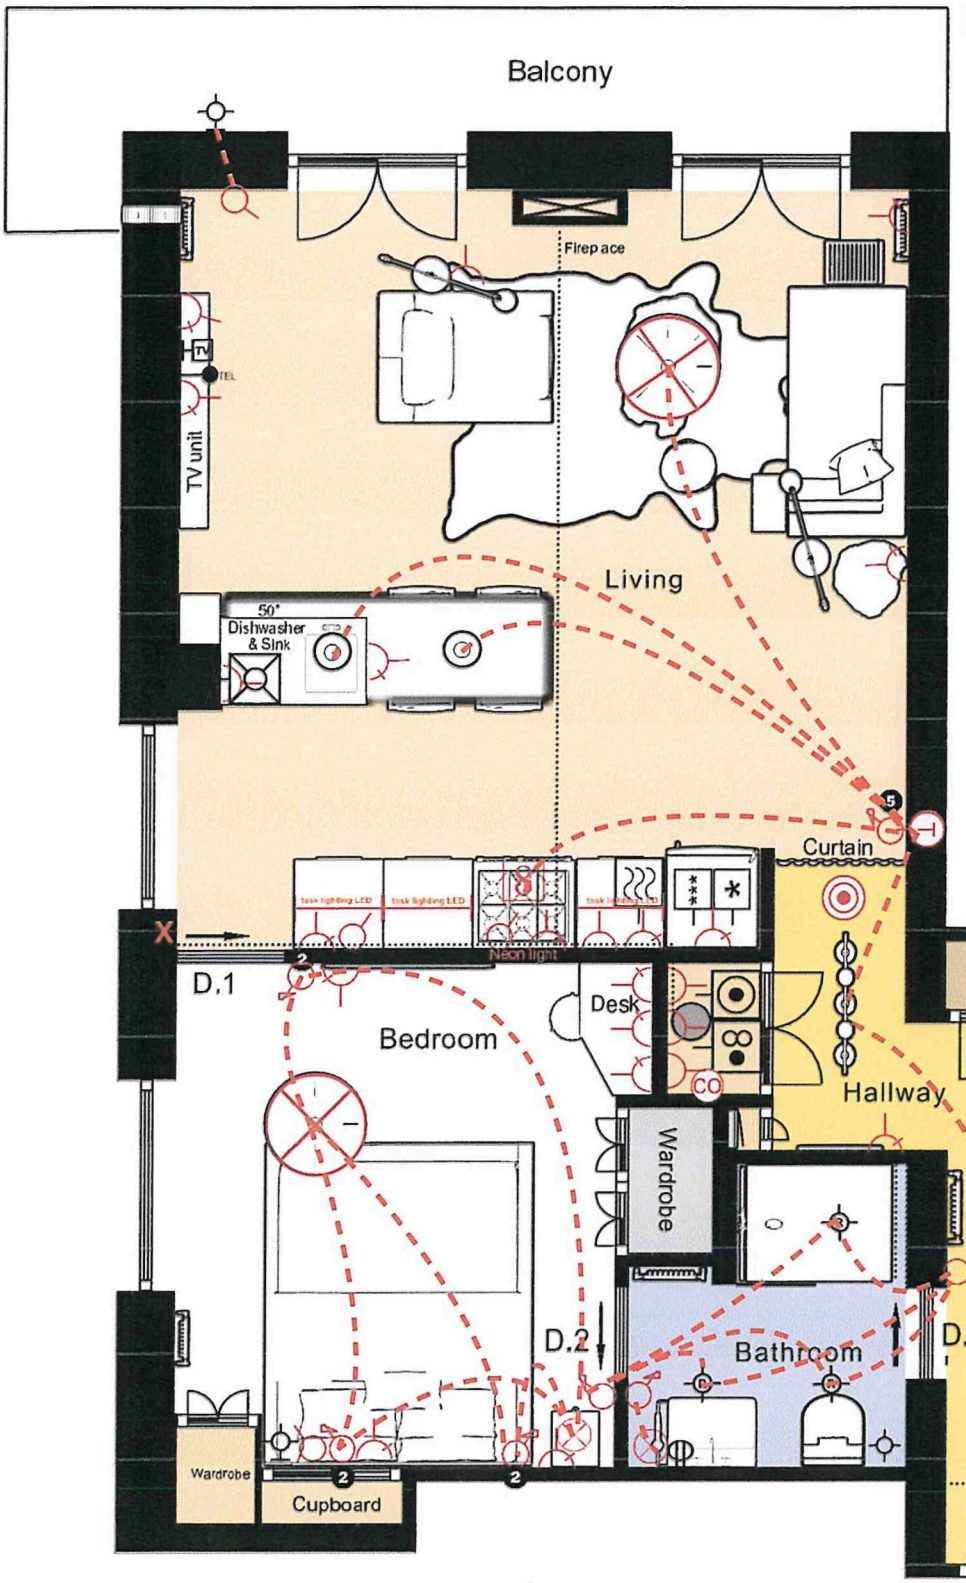

Key

- Recessed ceiling lights
- TV outlet
- Double plug
- Shaver sockets
- Single plug
- Extractor fan
- Switch
- Service panel
- Dimmer switch
- Wall light
- Hanging ceiling light
- Task lighting LED
- Smoke detector
- Thermostat
- Microwave
- Oven extractor
- Dryer/Heat Pump
- Washing machine
- Boiler
- CO2 detector
- Freezer
- Fridge
- Dishwasher