




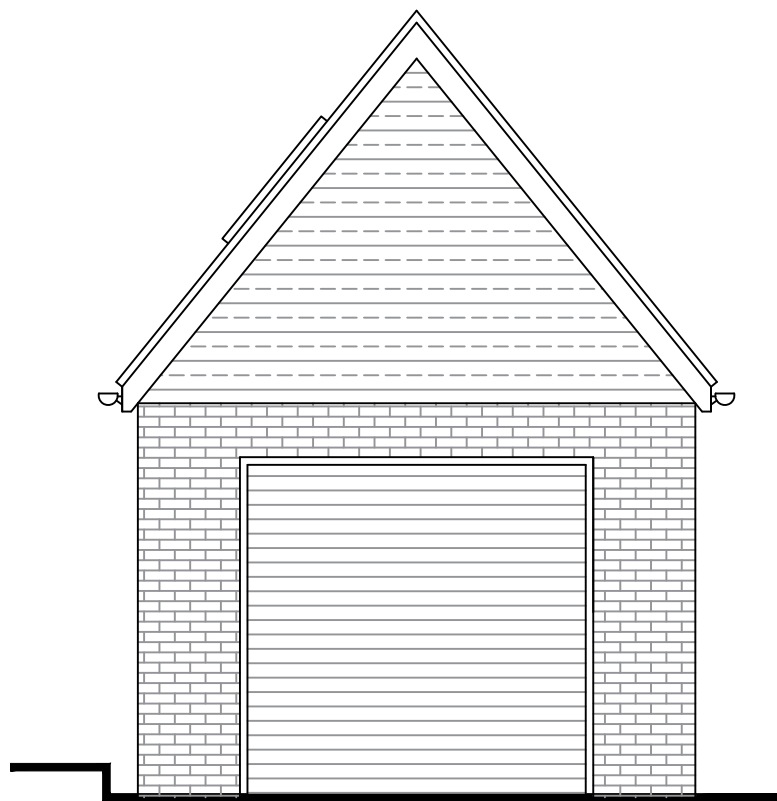


Proposed Front (East) Elevation (Scale 1:50)

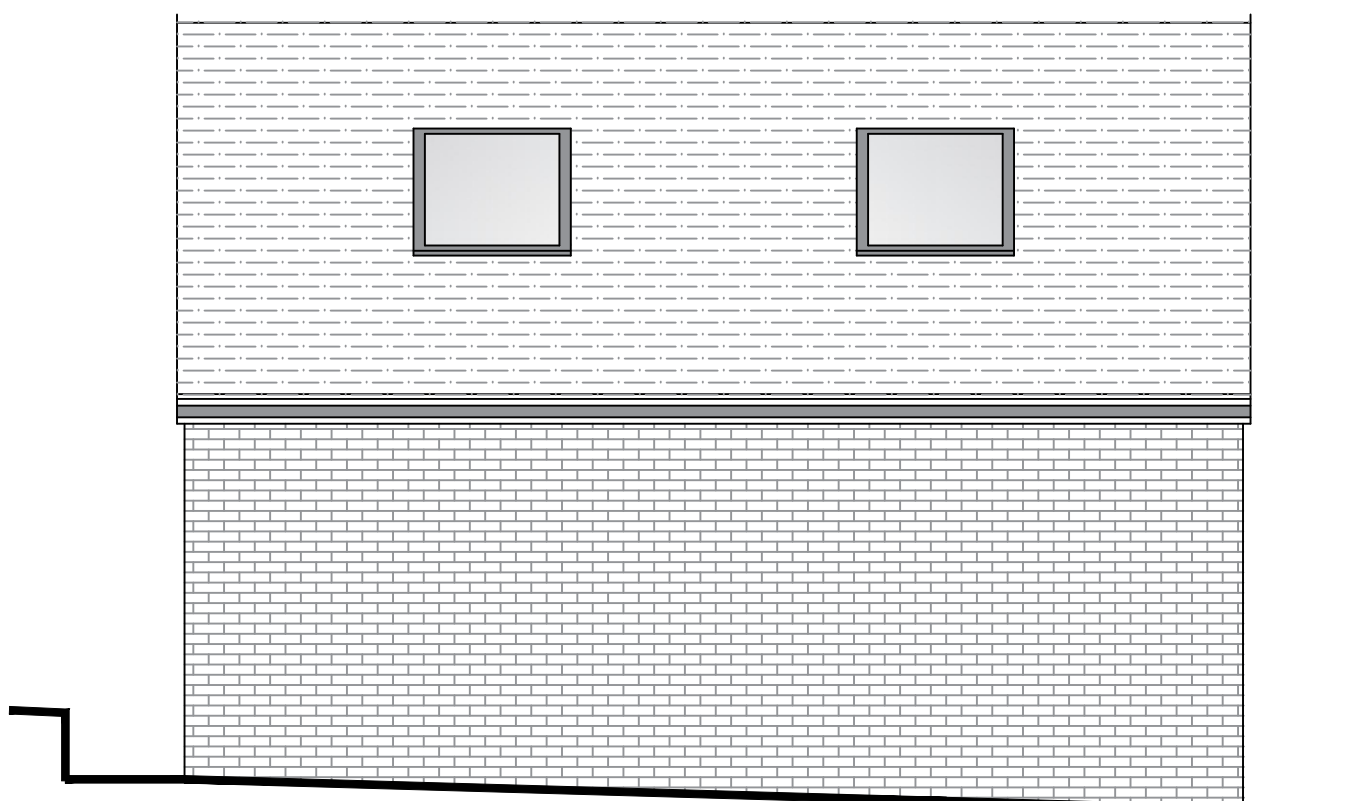

Proposed Side (South) Elevation (Scale 1:50)

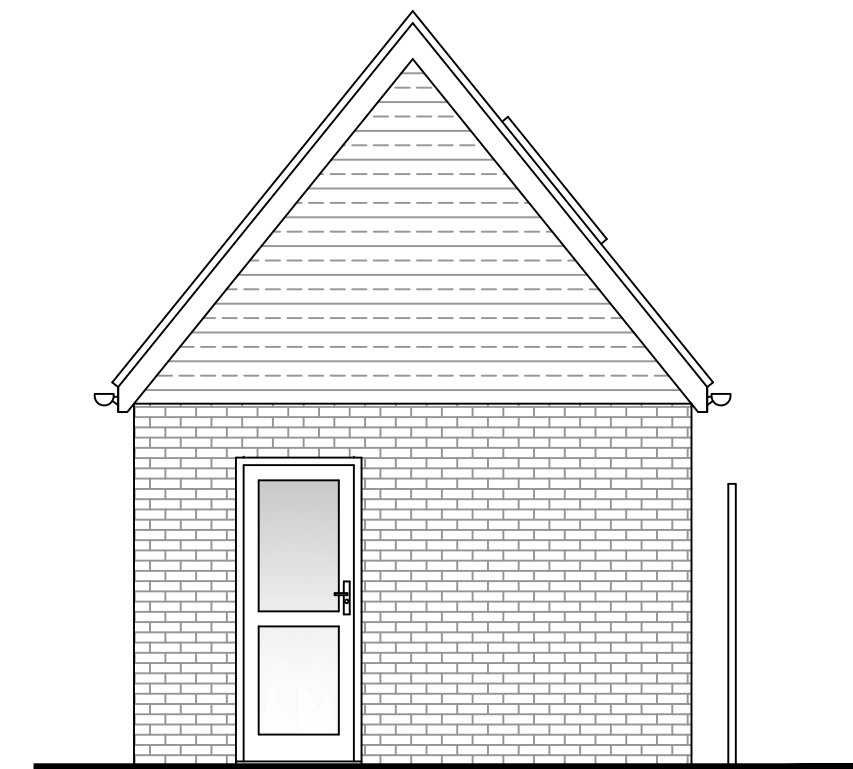

Proposed Rear (West) Elevation (Scale 1:50)

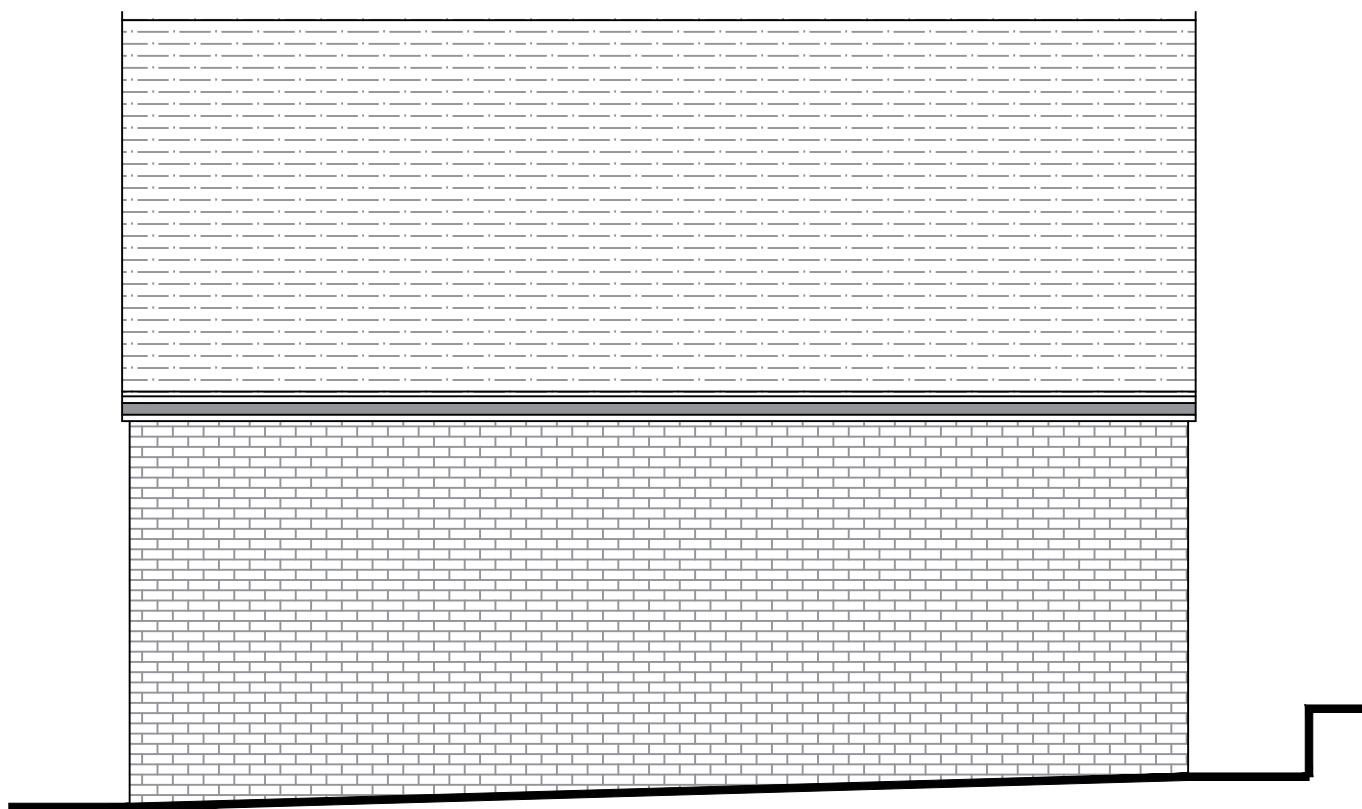

Proposed Side (North) Elevation (Scale 1:50)





Proposed Street Scene (Scale 1:50)


Scale Bar (1:50)




Scale Bar (1:100)

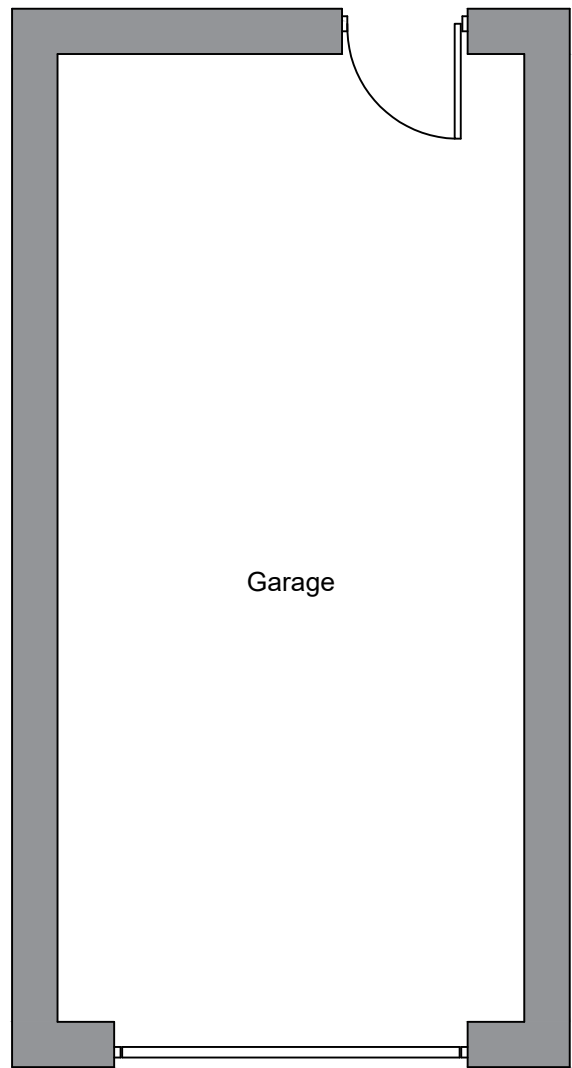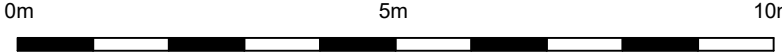

Proposed Layout (Scale 1:50)

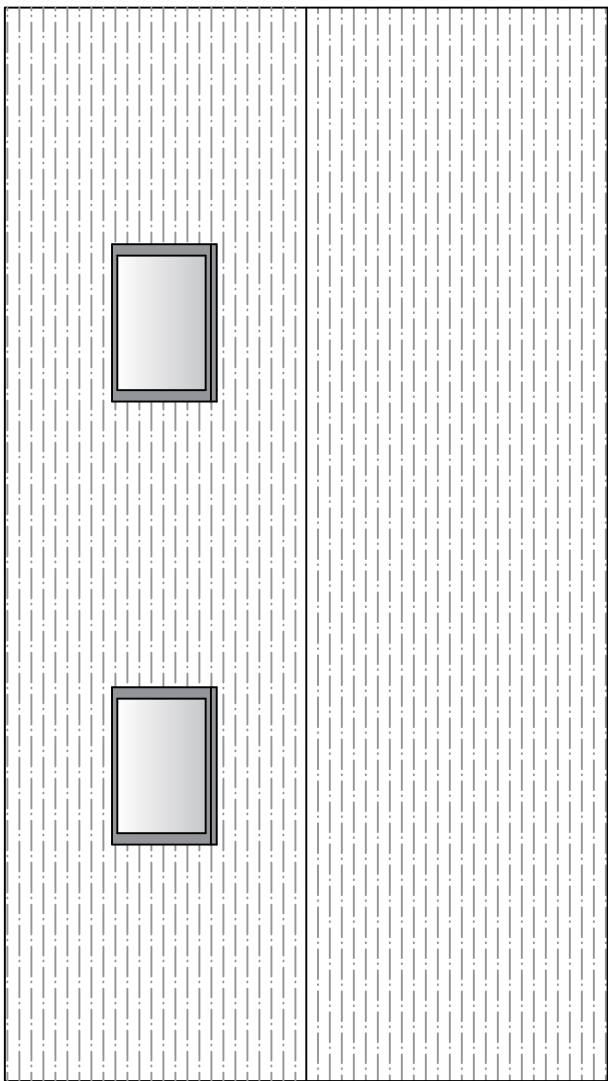

Proposed Roof Layout (Scale 1:50)

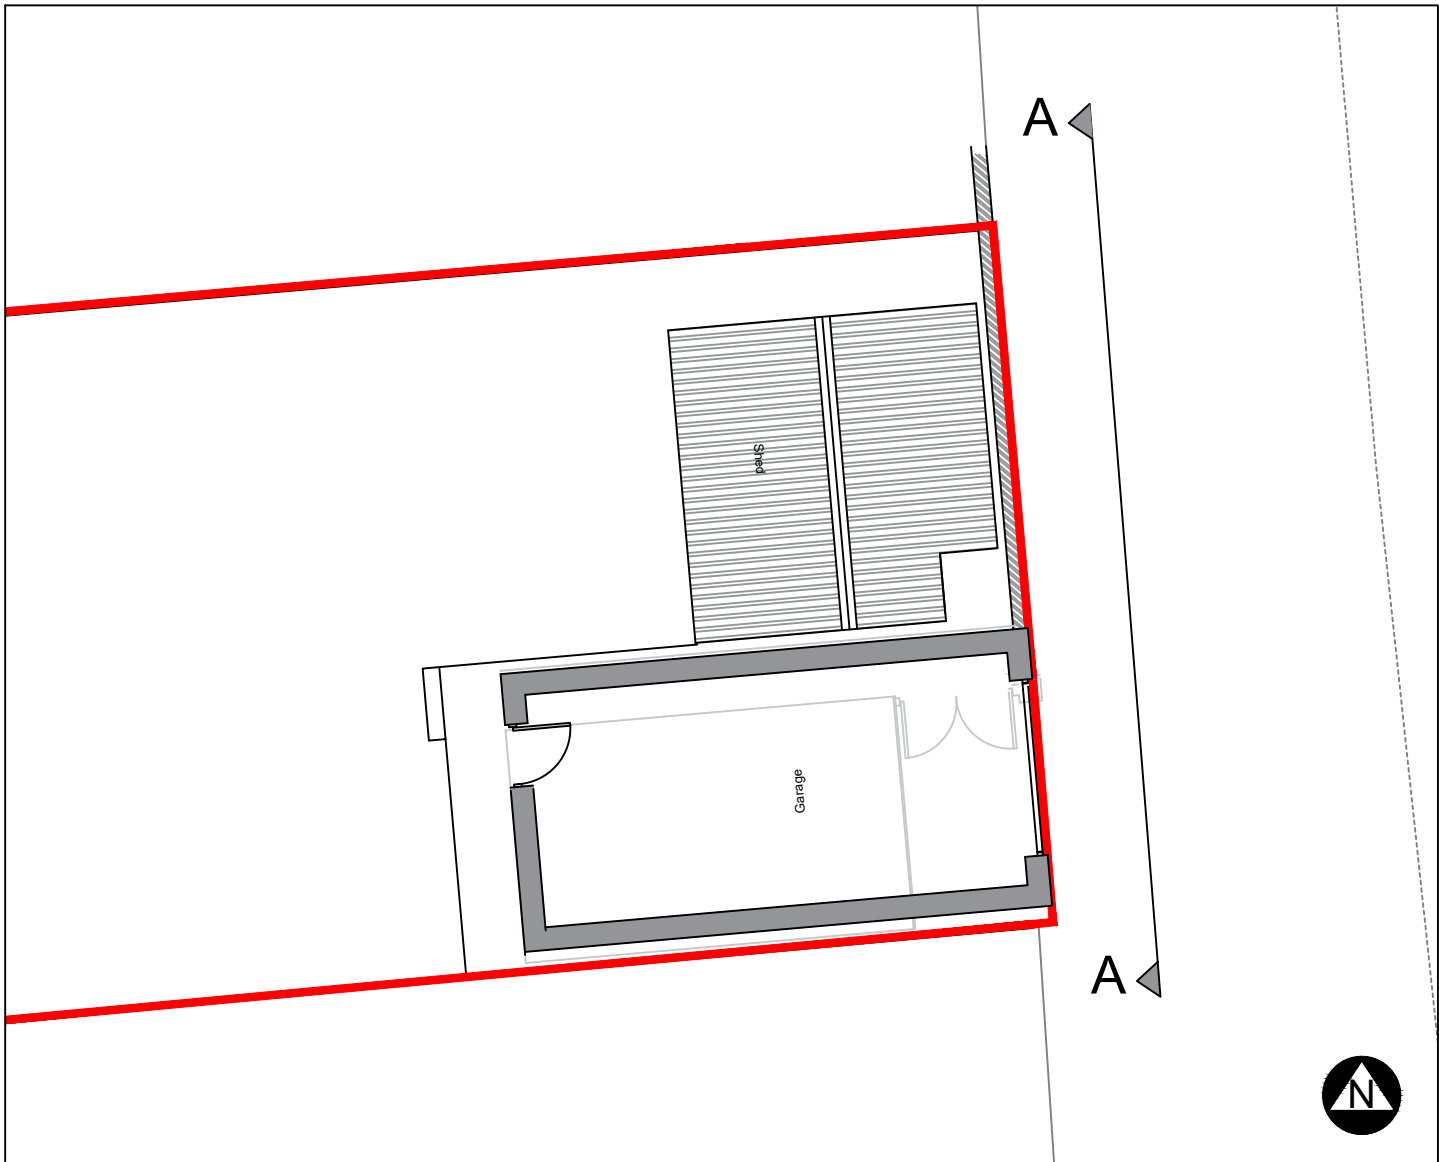

Proposed Elevation Line (Scale 1:100)

B	Nov 25	Building moved over
A	Nov 25	Annotation corrected
revisions		
DOWNSVIEW ASSOCIATES Chartered Surveyors		
Little Aconia, Hampers Lane, Storrington, West Sussex, RH20 3HZ Tel: 01753 16587 - 8448 7525 84495 Email: mail@downsview-surveyors.co.uk		
address 8 St Wilfreds Road Worthing West Sussex BN14 8BA		
project Proposed demolition of existing garage and construction of new garage with pitched roof		
title Proposed layouts and elevations		
scale: As noted @ A2	date: November 2025	revision: B
drawing number 2025.483.02		