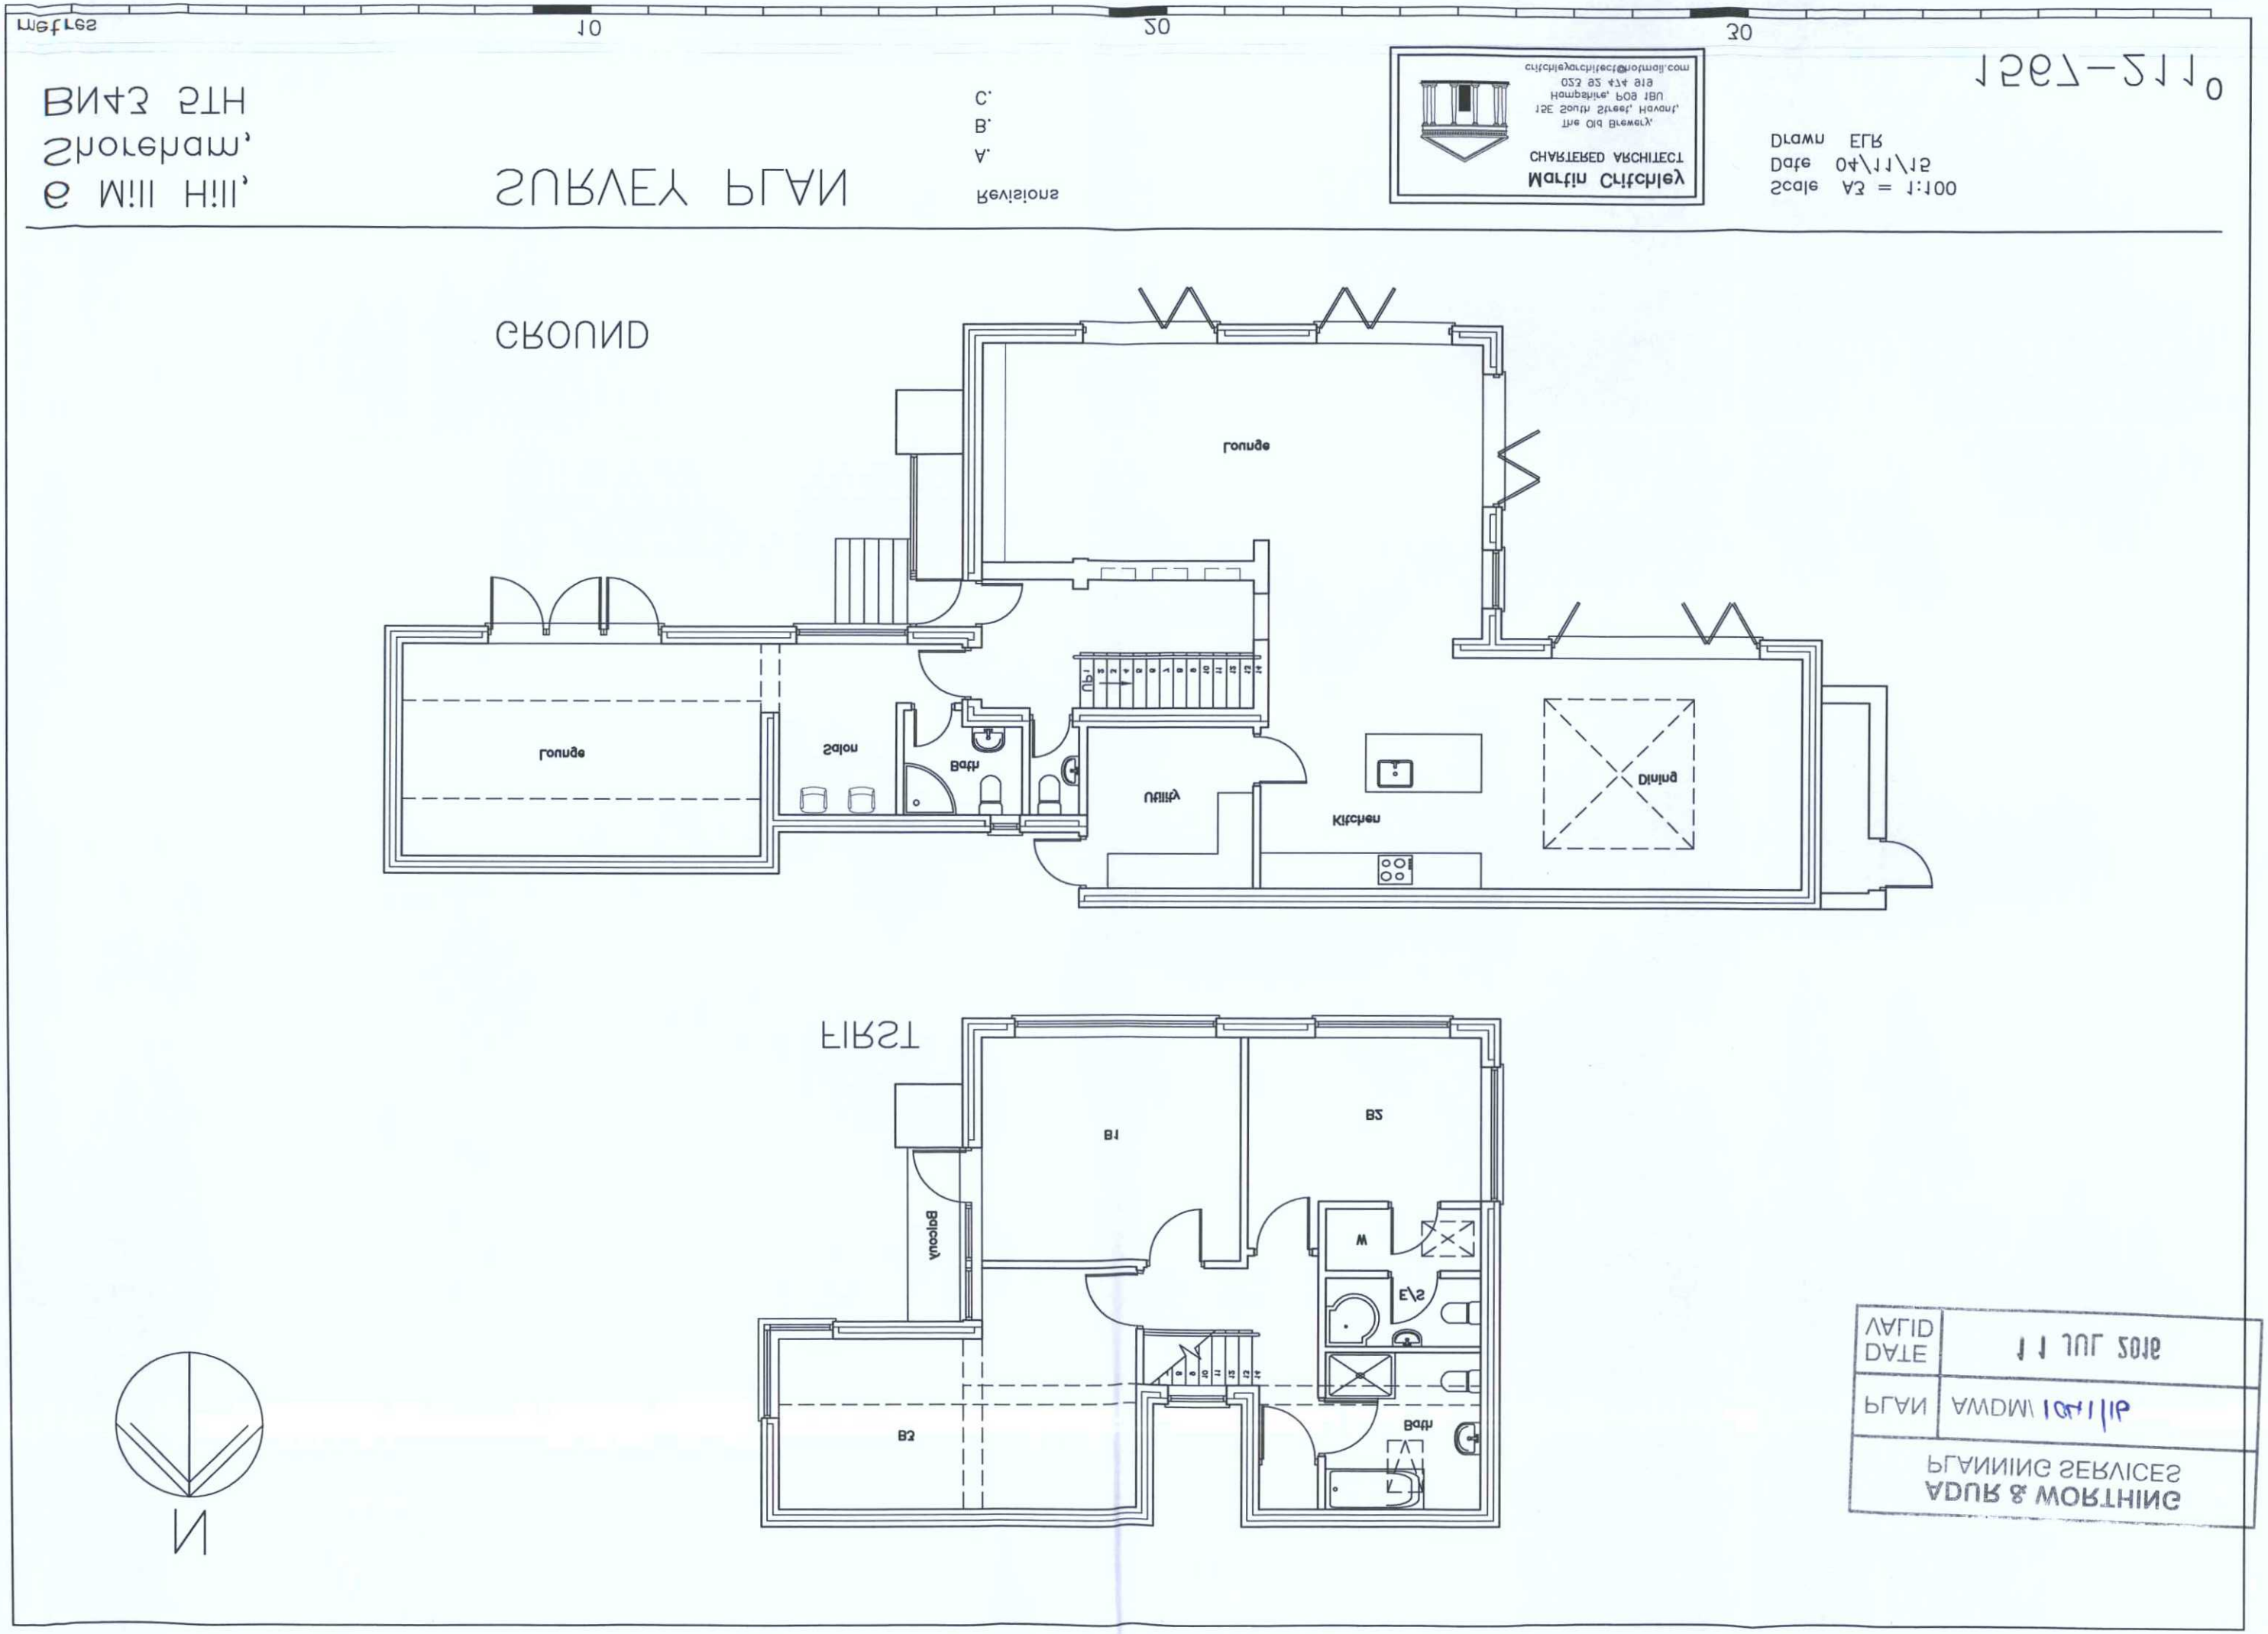

Metres
10
20
30
Shoreham,
BN43 5TH
SURVEY PLAN
Revisions
A.
B.
C.
Martin Critchley
CHARTERED ARCHITECT
The Old Brewery,
15E South Street, Havant,
Hampshire, PO9 1BU
023 92 474 919
critchleyarchitect@hotmail.com
Scale A3 = 1:100
Date 04/11/15
Drawn ELR
1567-211
GROUND
Lounge
Lounge
Salon
Bath
Utility
Kitchen
Dining
FIRST
B1
B2
B3
Balcony
W
E/S
Bath
N
PLANNING SERVICES
ADUR & WORTHING
PLAN
AWDM/1041/16
DATE
11 JUL 2016
VALID