


Open Out - Detail 1A

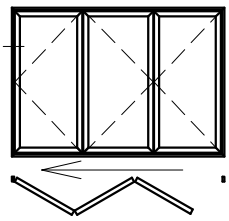


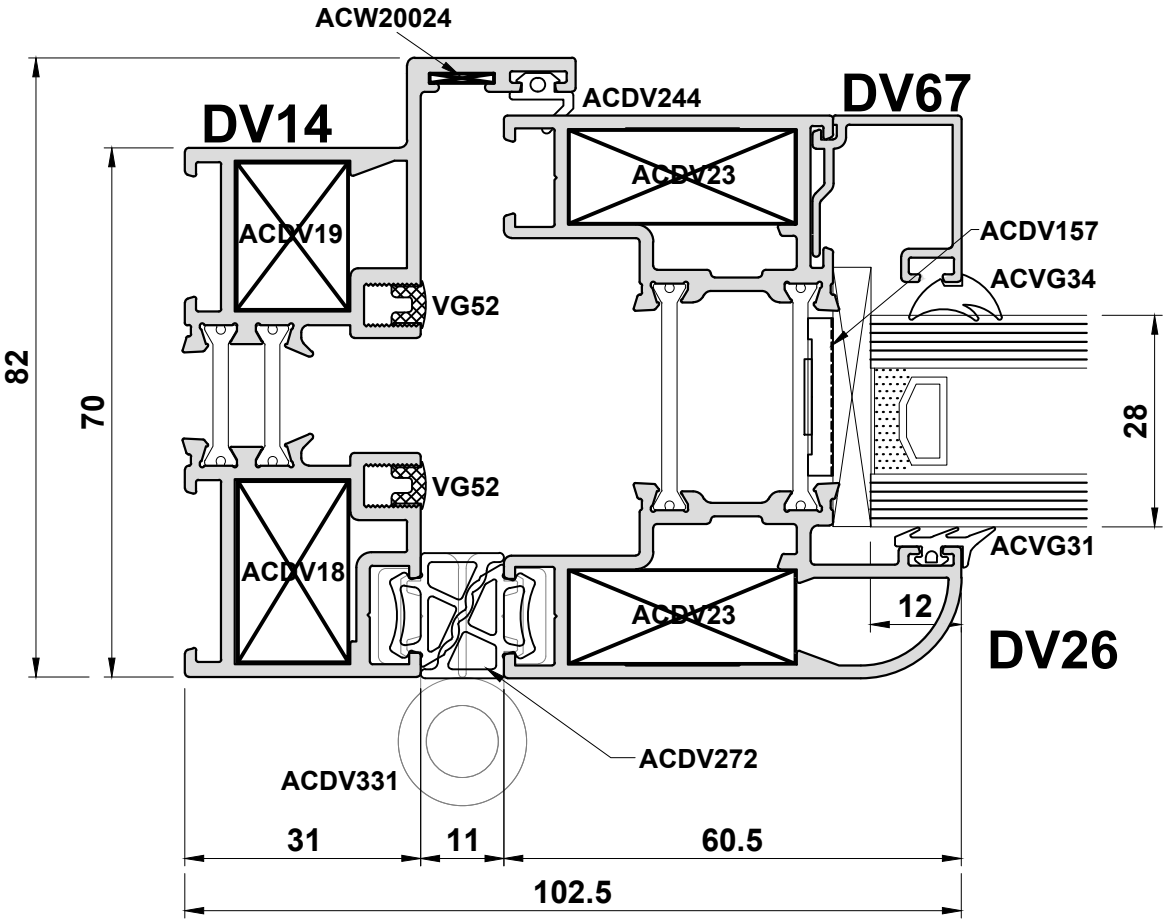

Do Not Scale From This Drawing


Open Out - Detail 3A

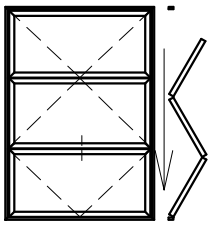

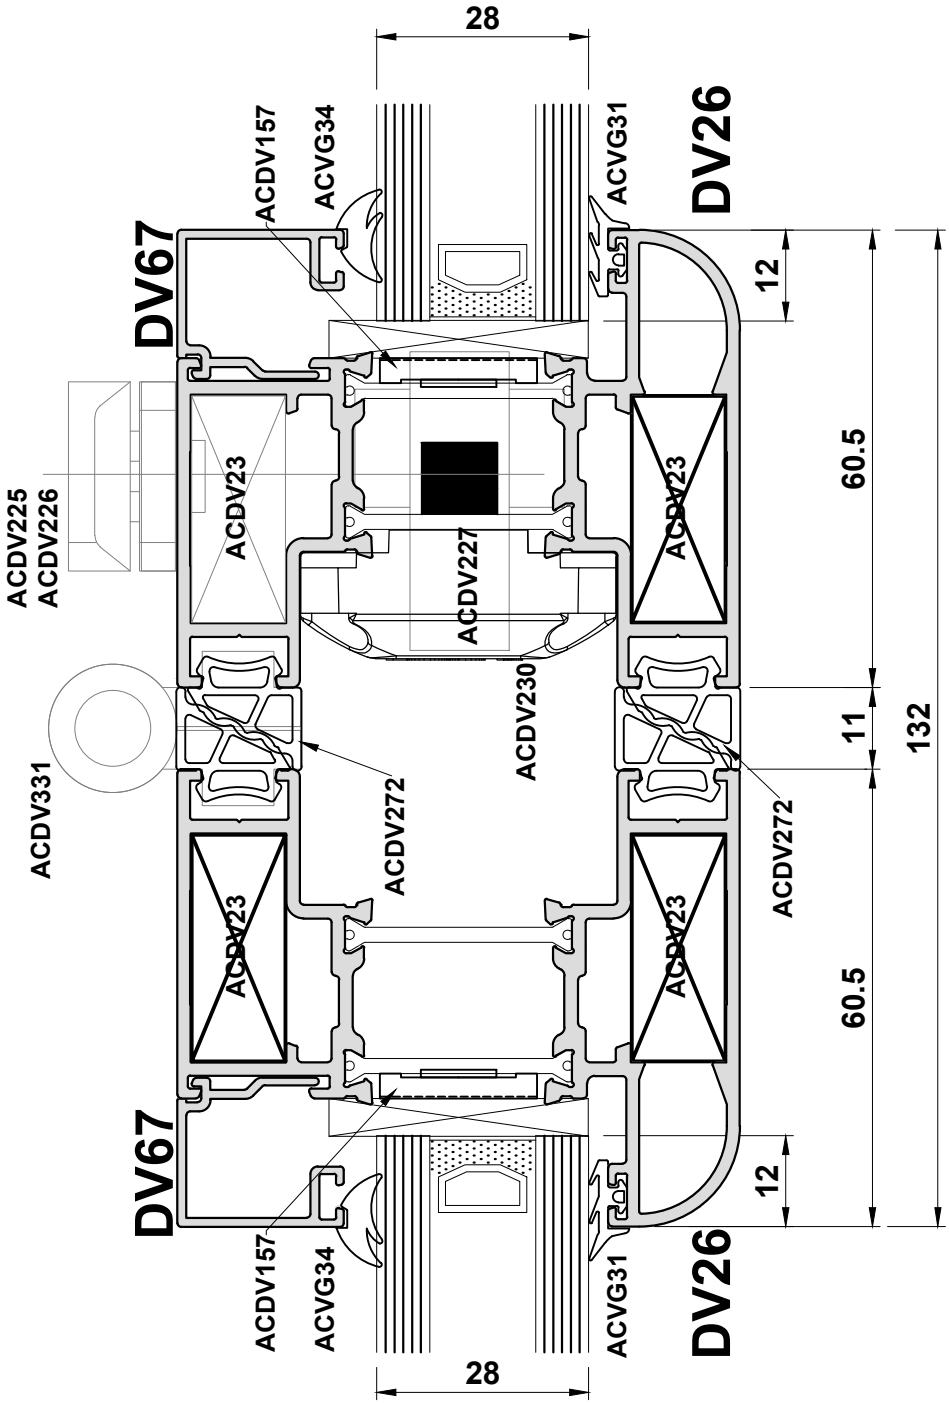


Do Not Scale From This Drawing


Open Out - Detail 7

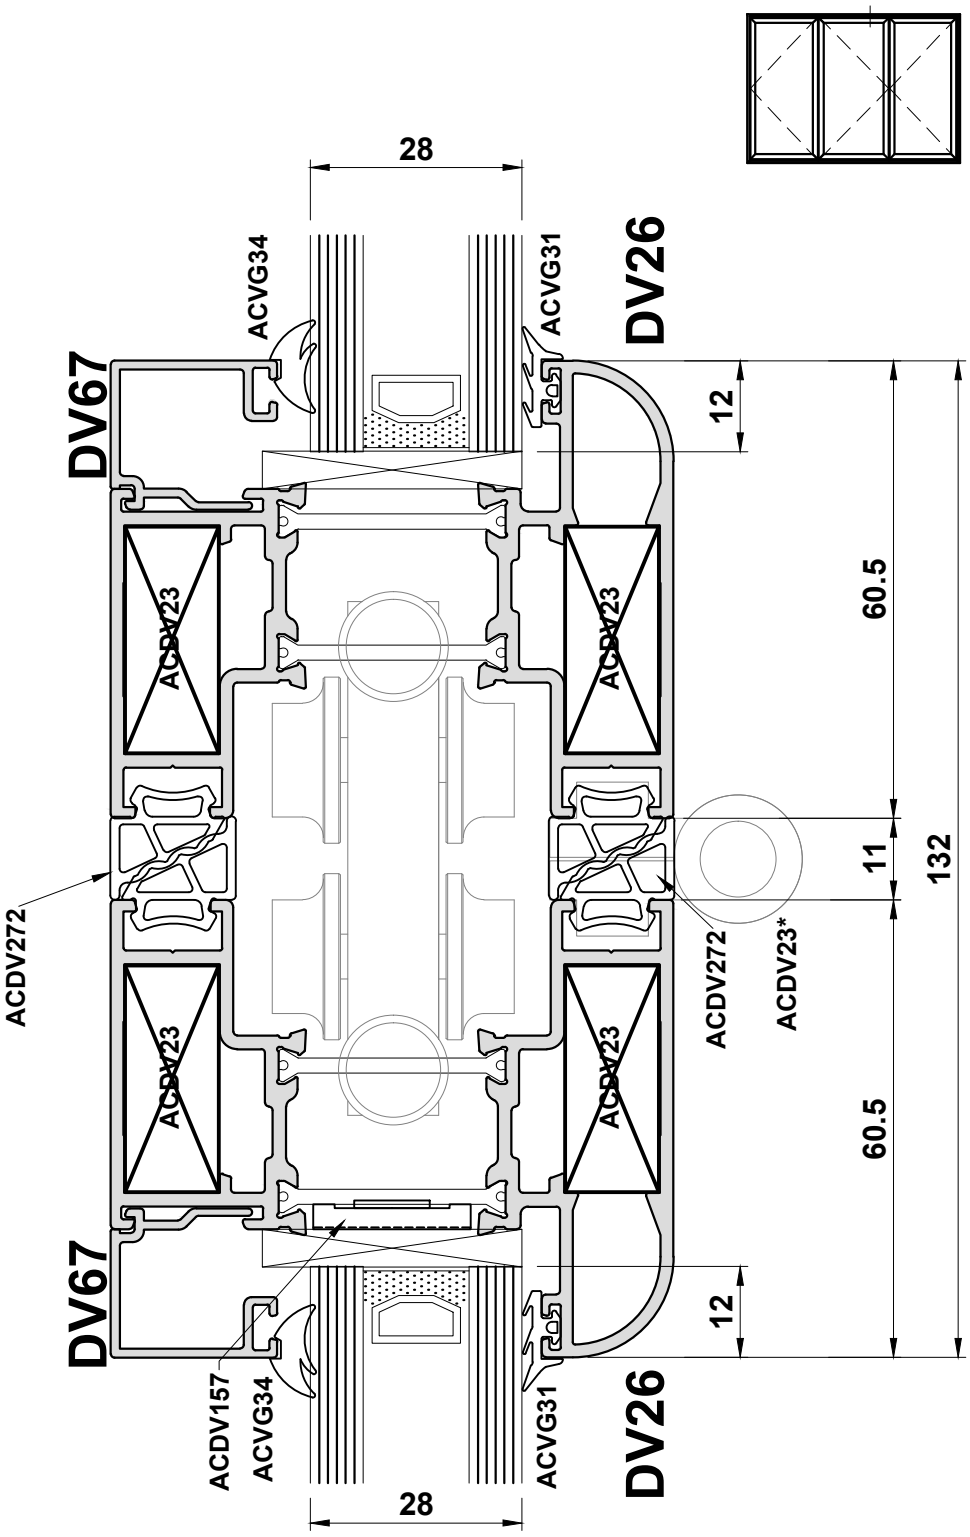

Do Not Scale From This Drawing


Open Out - Detail 8A

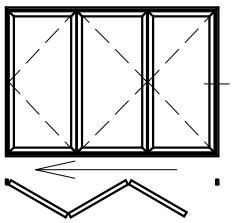

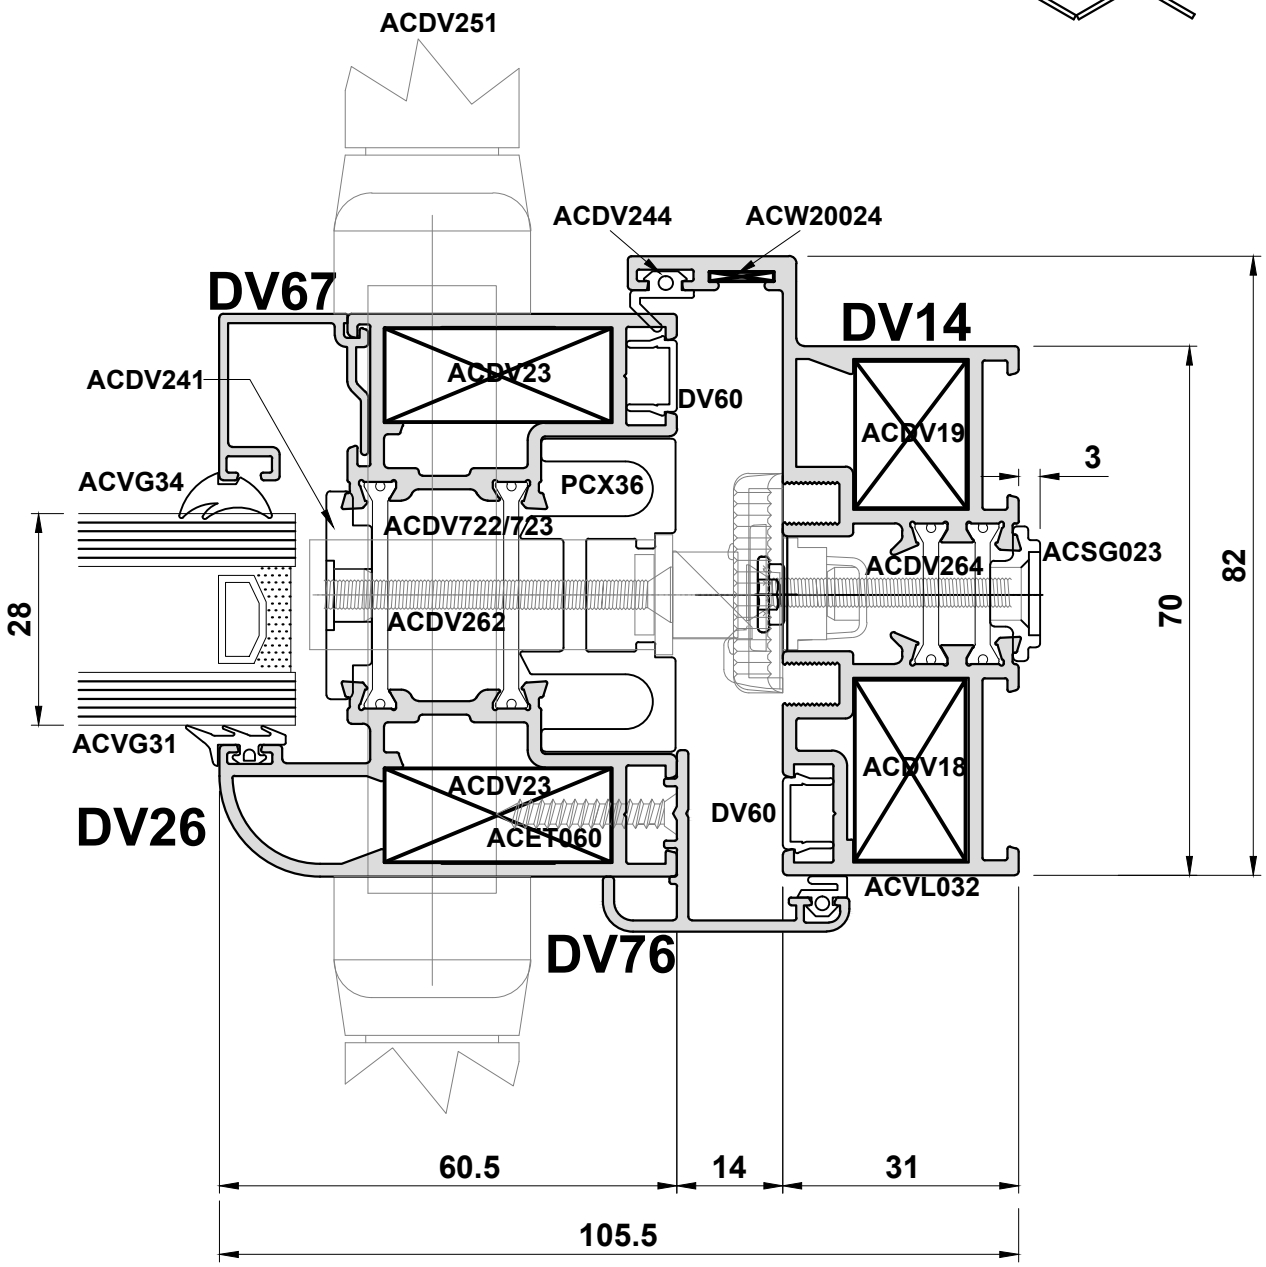

Do Not Scale From This Drawing


Open Out - Detail 6A

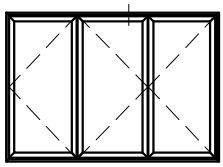


Either DV515 or AW42 required for Trickle vents (both are 42mm).

Do Not Scale From This Drawing

Open Out - Detail 5A

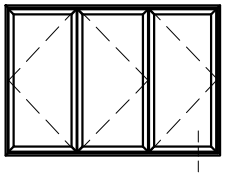


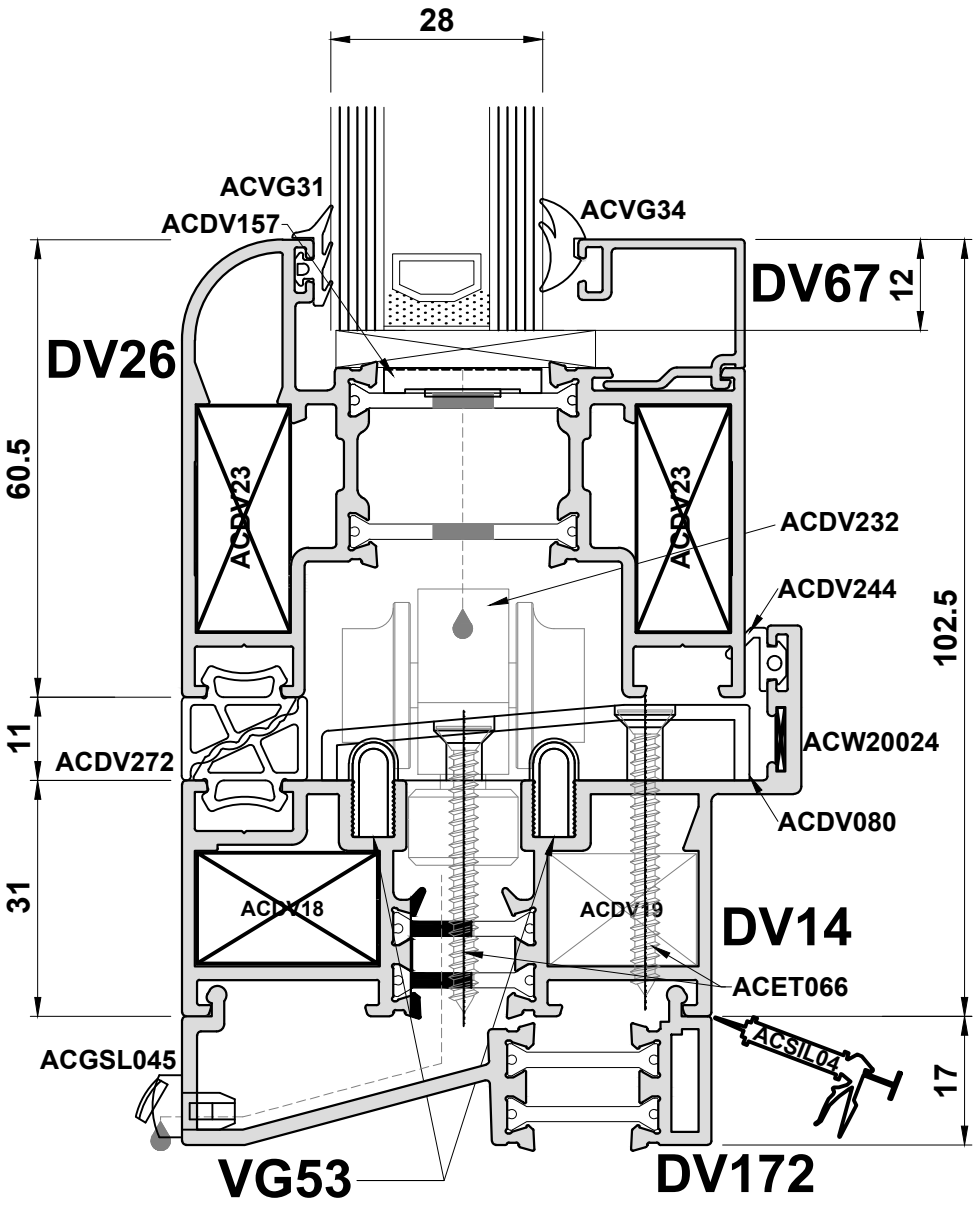


DV172 is optional. Or +25mm for a cill (85/150/190/225mm available)

Do Not Scale From This Drawing

Open Out - Detail 5B

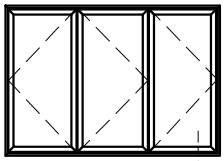

Low threshold has no weathering guarantee
and is not recommended for external use.

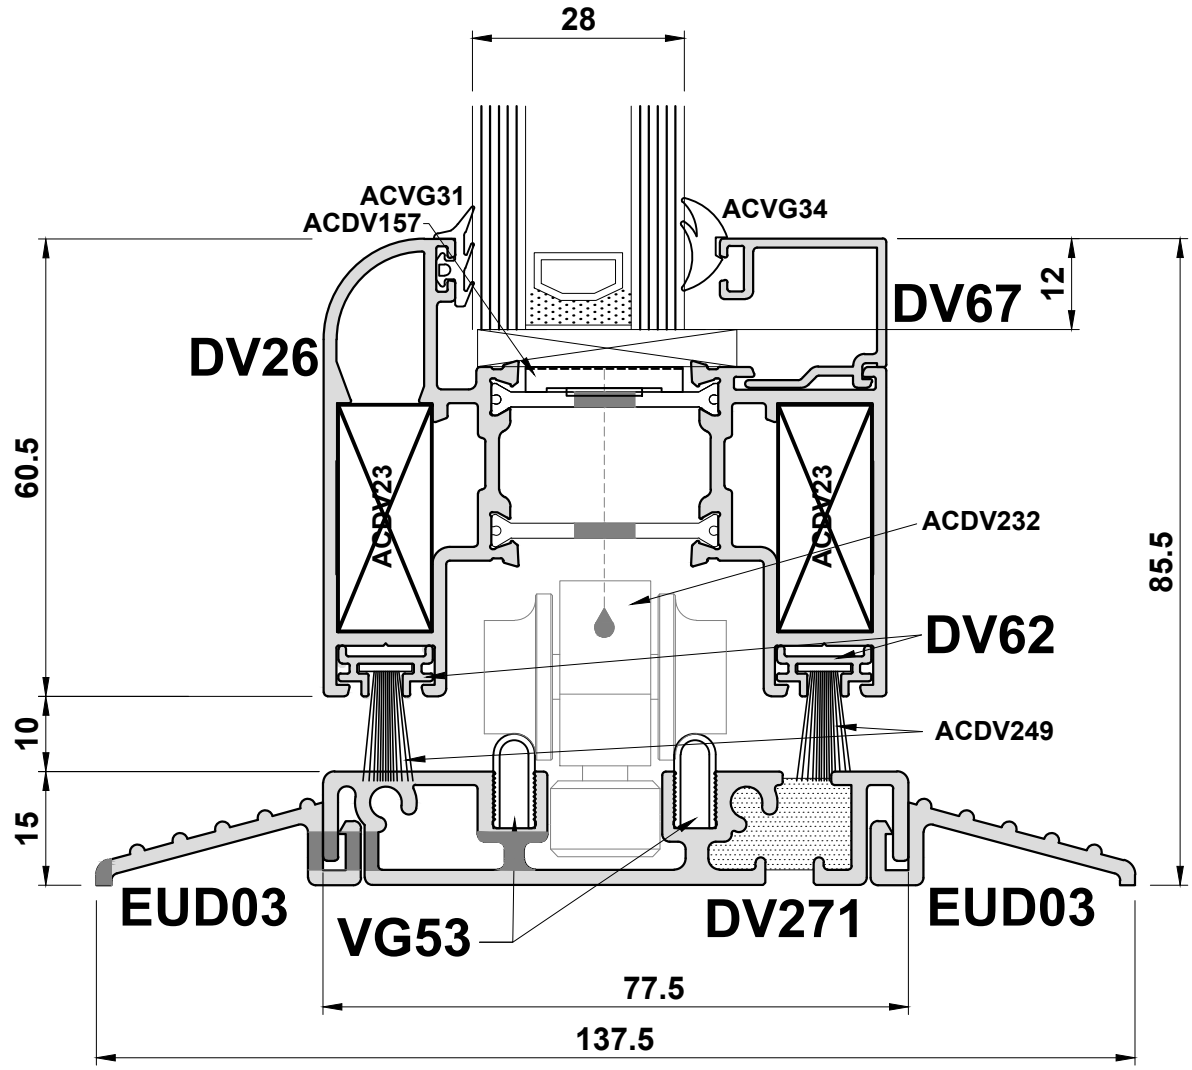

EUD03 ramps are optional - please request them on order if required.
Ramps are not available with cill
Threshold is available on a cill +25mm in height (85/150/190/225mm available)

Do Not Scale From This Drawing