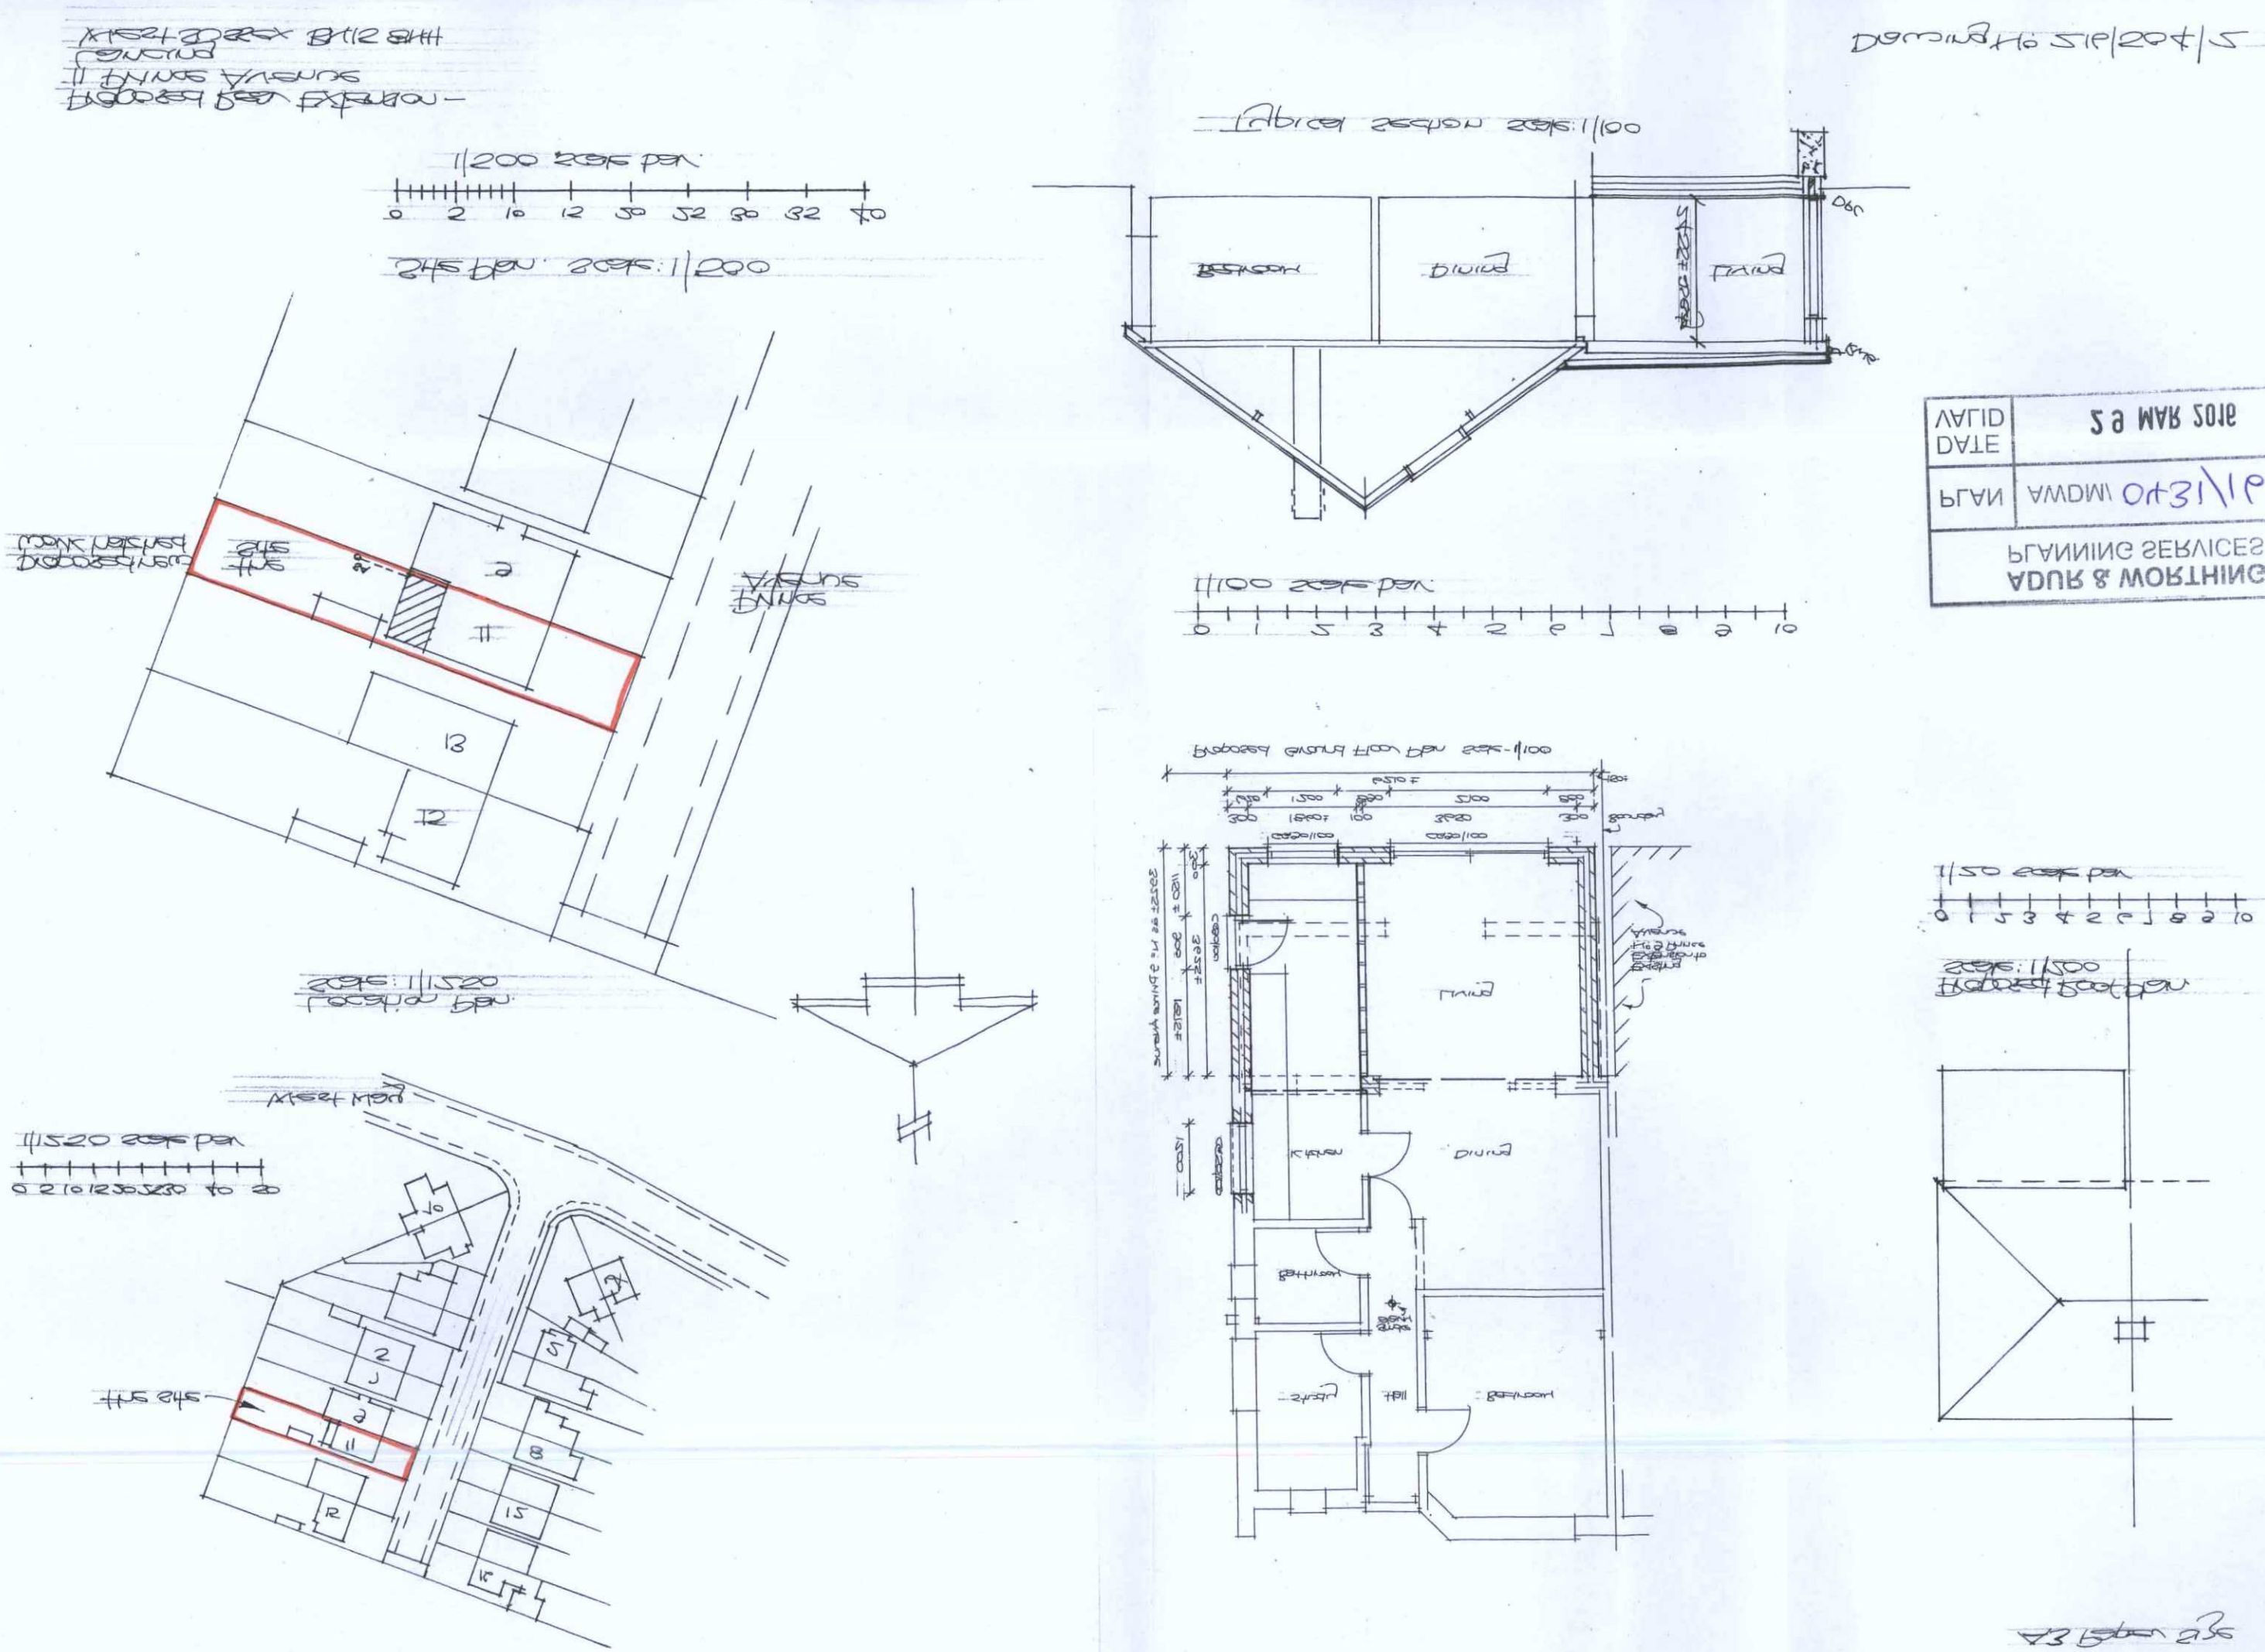

Drawing No 519/204/5
Typical section scale: 1/100
1/100 scale plan
1/200 scale plan
Site plan scale: 1/200
Proposed ground floor plan scale: 1/100
1/50 scale plan
Scale: 1/500
Proposed roof plan
1/1520 scale plan
Location plan scale: 1/1520
West Road
Living
Kitchen
Dining
Bathroom
Bedroom
Hall
Study
Garage
PLANNING SERVICES
ADUR & WORTHING
PLAN
DATE
VALID