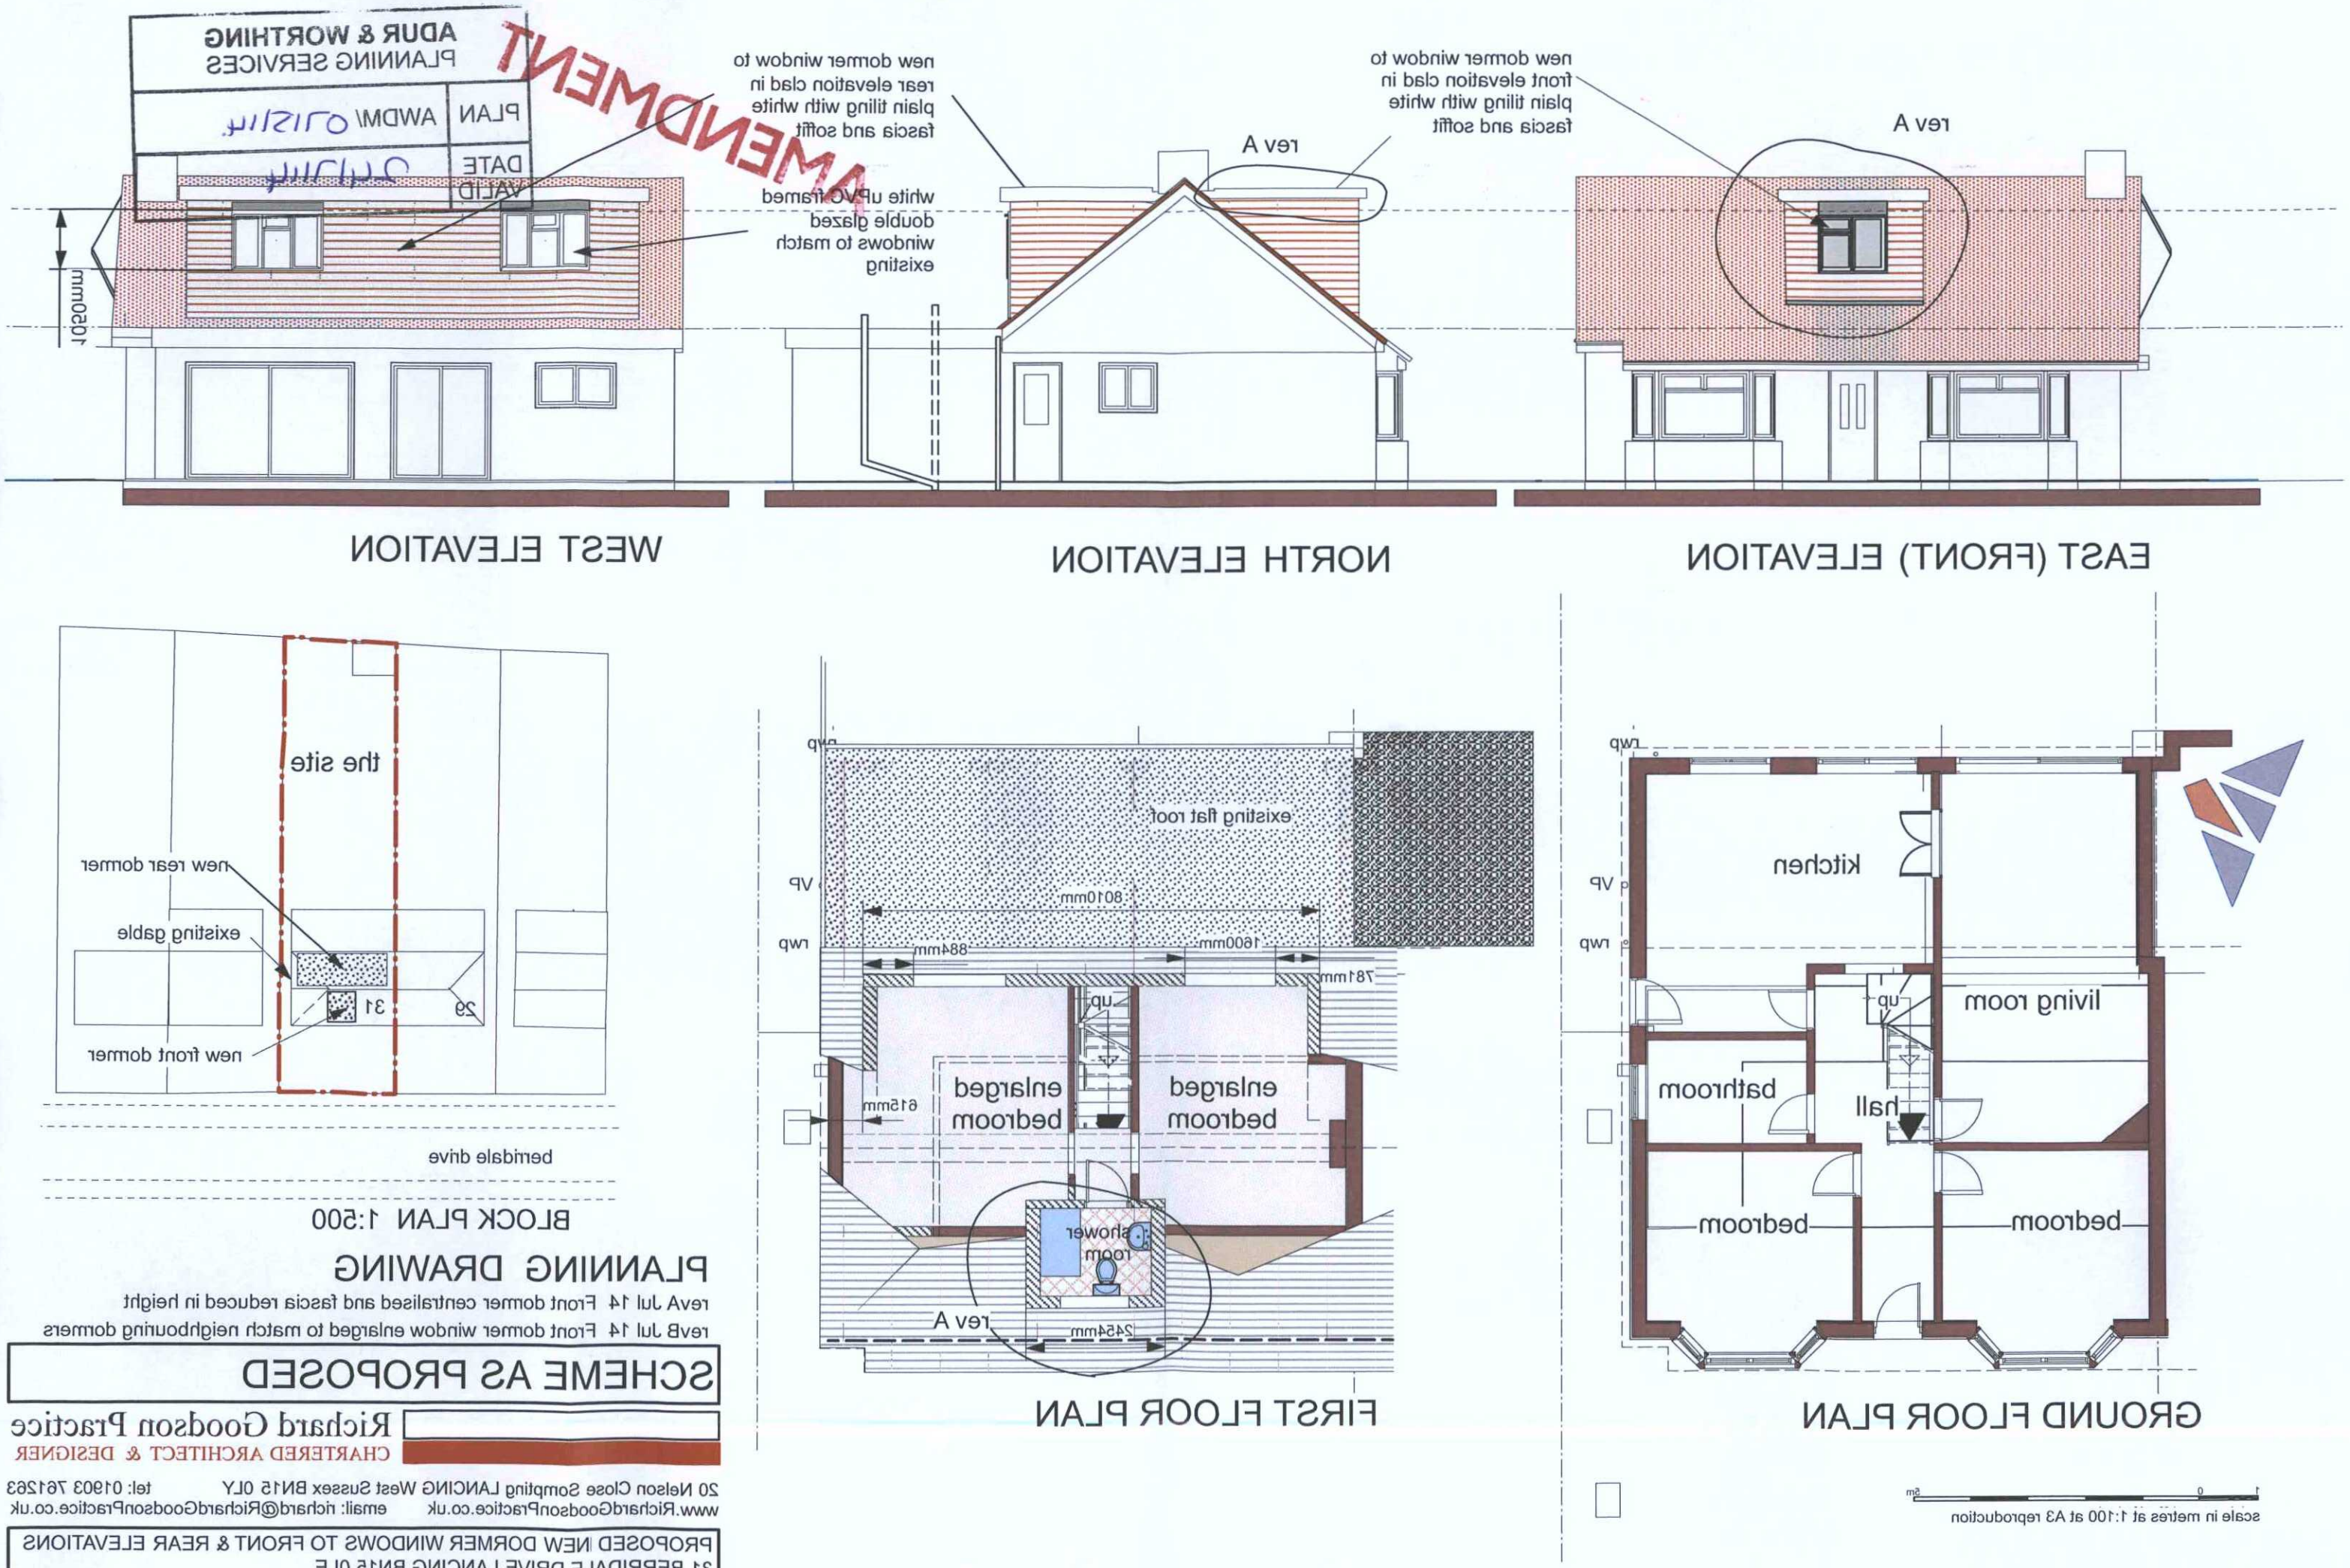

PLANNING DRAWING

revA Jul 14 Front dormer centralised and fascia reduced in height

revB Jul 14 Front dormer window enlarged to match neighbouring dormers

SCHEME AS PROPOSED

Richard Goodson Practice
CHARTERED ARCHITECT & DESIGNER

20 Nelson Close Sompting LANCING West Sussex BN15 0LY tel: 01903 761263
www.RichardGoodsonPractice.co.uk email: richard@RichardGoodsonPractice.co.uk

PROPOSED NEW DORMER WINDOWS TO FRONT & REAR ELEVATIONS
31 BERRIDALE DRIVE LANCING BN15 0LE
for Mr & Mrs S Fletcher

Mar 2014 scale : 1:100 drawn by REG No.1465/02 B