Date: June 2012	Scale: As shown	Paper size: A3	Dwg No: AD-183-01

Drawing title: **Proposed Rear Extension**

Address of work: **52 Cathnor Road, Finsbergate**

attentiv moore associates
architectural & drawing services
Unit 1
Cossins Croft Business Park
Road Linton
Clapham Worthing
West Sussex BN13 3UT

PROPOSED GROUND FLOOR PLAN 1:20

1:20 Scale Bar
0m 1m 2m 3m

1:100 Scale Bar
0m 1m 2m 3m 4m 5m 6m

EXISTING GROUND FLOOR PLAN 1:20

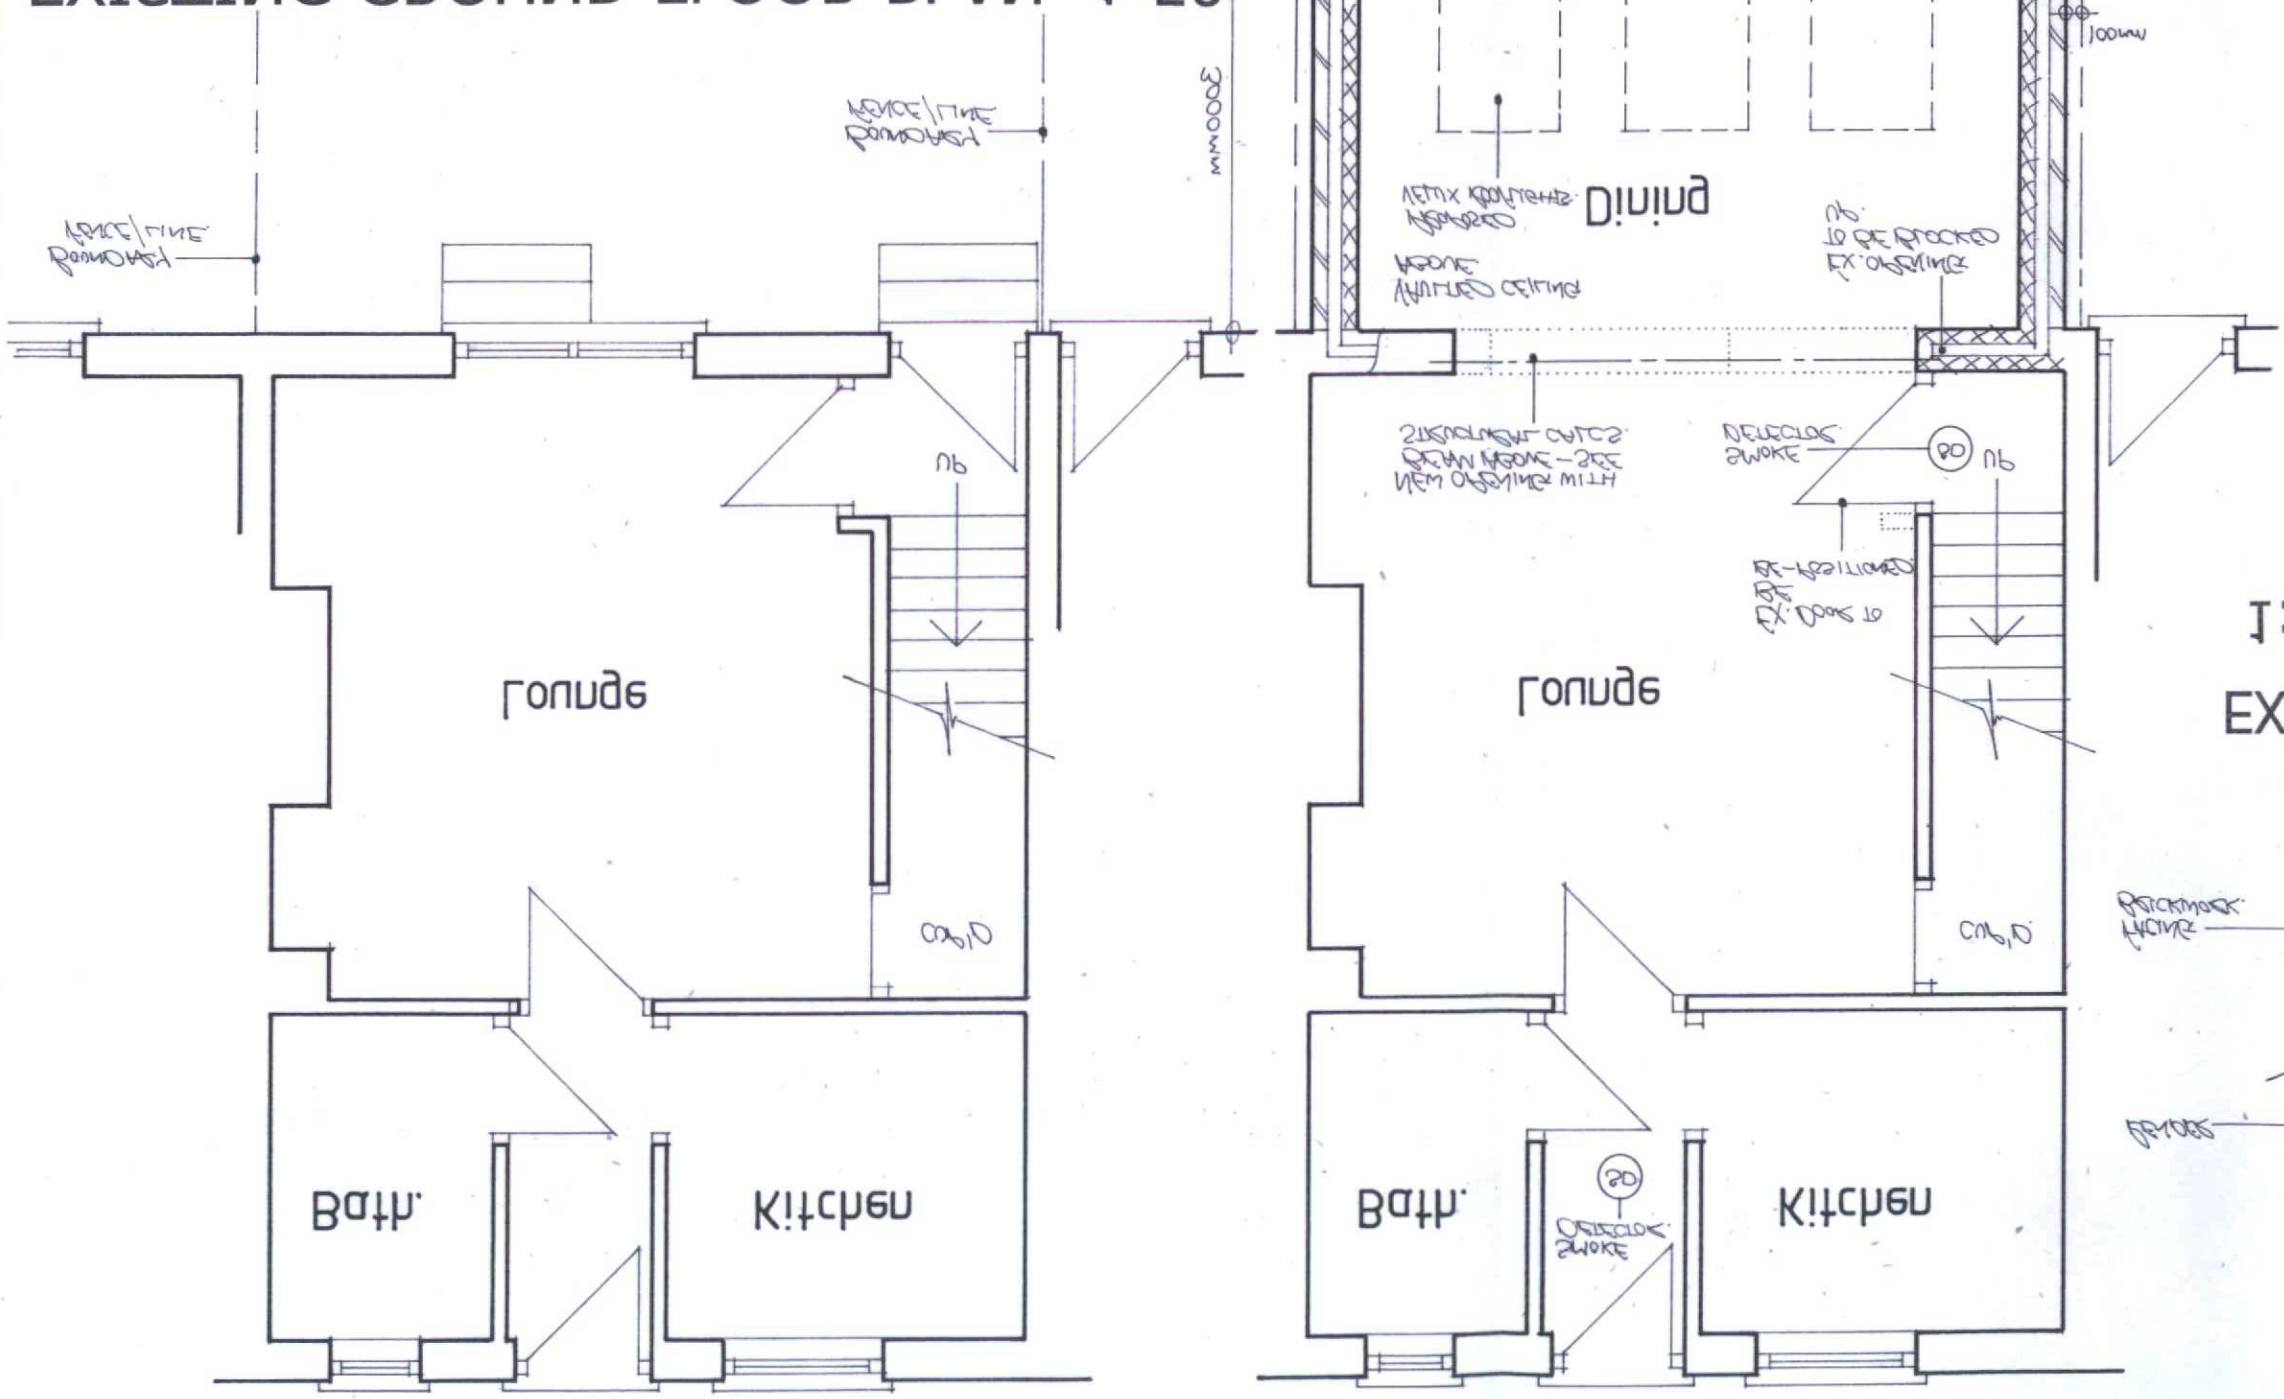
Dining
Lounge
Bath
Kitchen
Lounge
Bath
Kitchen
3000mm
2500mm
100mm
Existing opening to be blocked
Detector
Smoke
Existing
Existing
Cpd
Cpd
UP
UP
Smoke
Detector
Smoke
Detector
Existing
Existing
Existing