Drawing Title: Proposed Plan and Elevations

Contract No.: 0990\8257\7\8 & 0990\8257\4\4 | Page 2 of 2

Proposed: PVCu White Knight Conservatories

At: 10 Eighth Avenue
Lancing
West Sussex
BN15 9XD

For: Miss Kent & Mr Redman

Drawn Initials: DW | Scale: 1:100 | Date: 17/05/2012


Anglian Home Improvements
Telephone: 0845 435 3000
Facsimile: 01 603 4830 10


| | | | |
|---|---|---|---|
| A | 30/03/12 | Window to contract 0990\8257\4 replaced due to Building regulations requirements | DW |
| | | | |
| | | | |
| | | | |
| | | | |

Notes:

Any damage or minor defects made no allowance for the provision of any re-plan within the cost of the proposed conservatory. The can only be determined once the roof is put into manufacture.

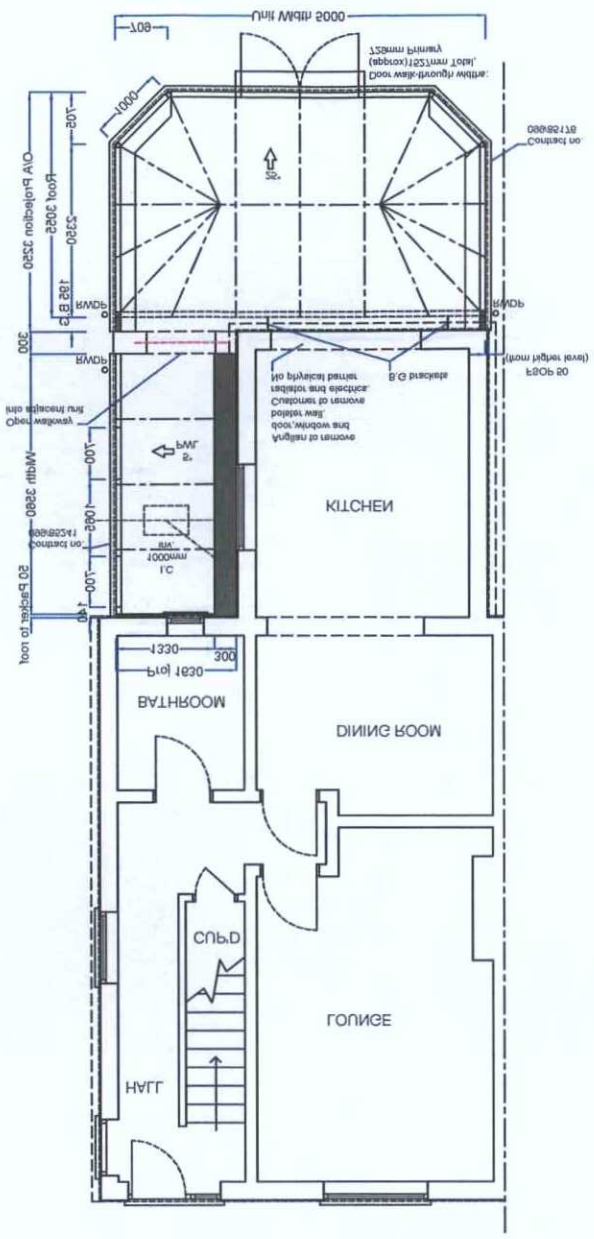
Knocktrongh by Anglian. no typical panel.

This drawing is the copyright of Anglian Home Improvements and must not be re-issued, loaned or copied without their consent.

All dimensions are in millimetres (mm) unless noted otherwise.

Do not use for plans laying process

Produced on A3 paper


2