
MR. C. GRITTON
60 CHESTER AVENUE
LANCING
BN15 8PG

C1238-2B

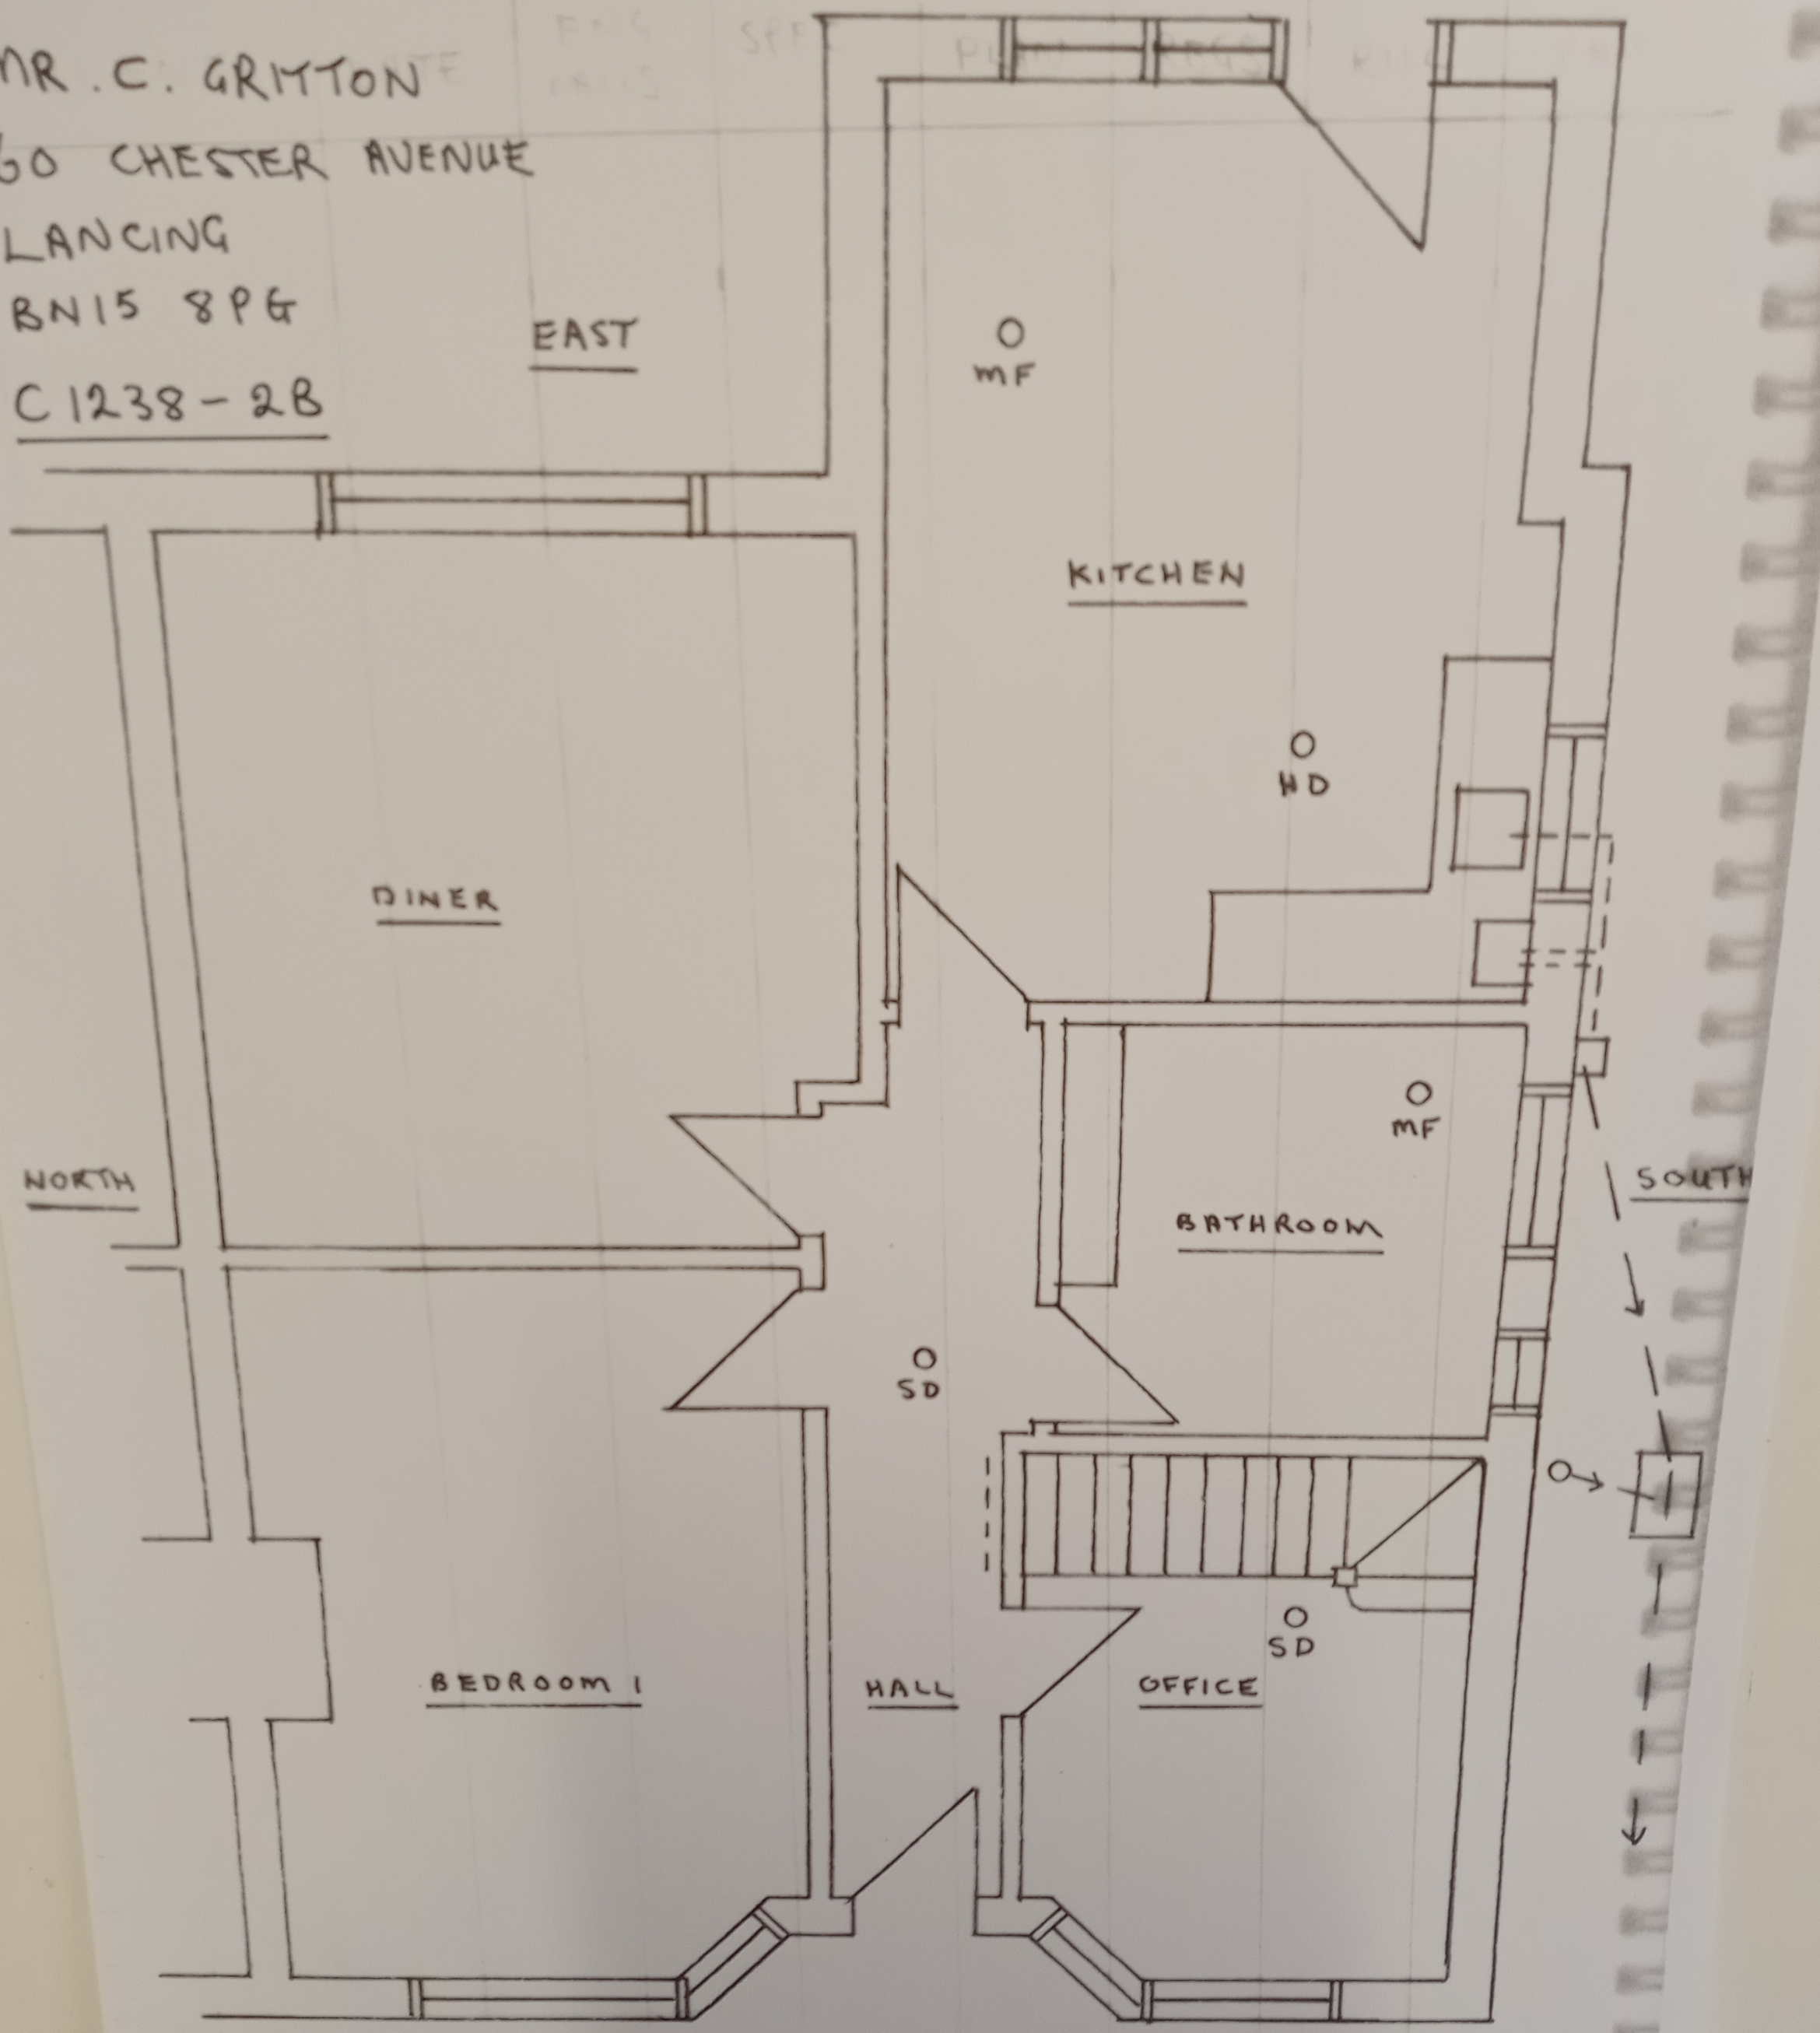

GROUND FLOOR PLAN 1:50 AT A1 (WEST)