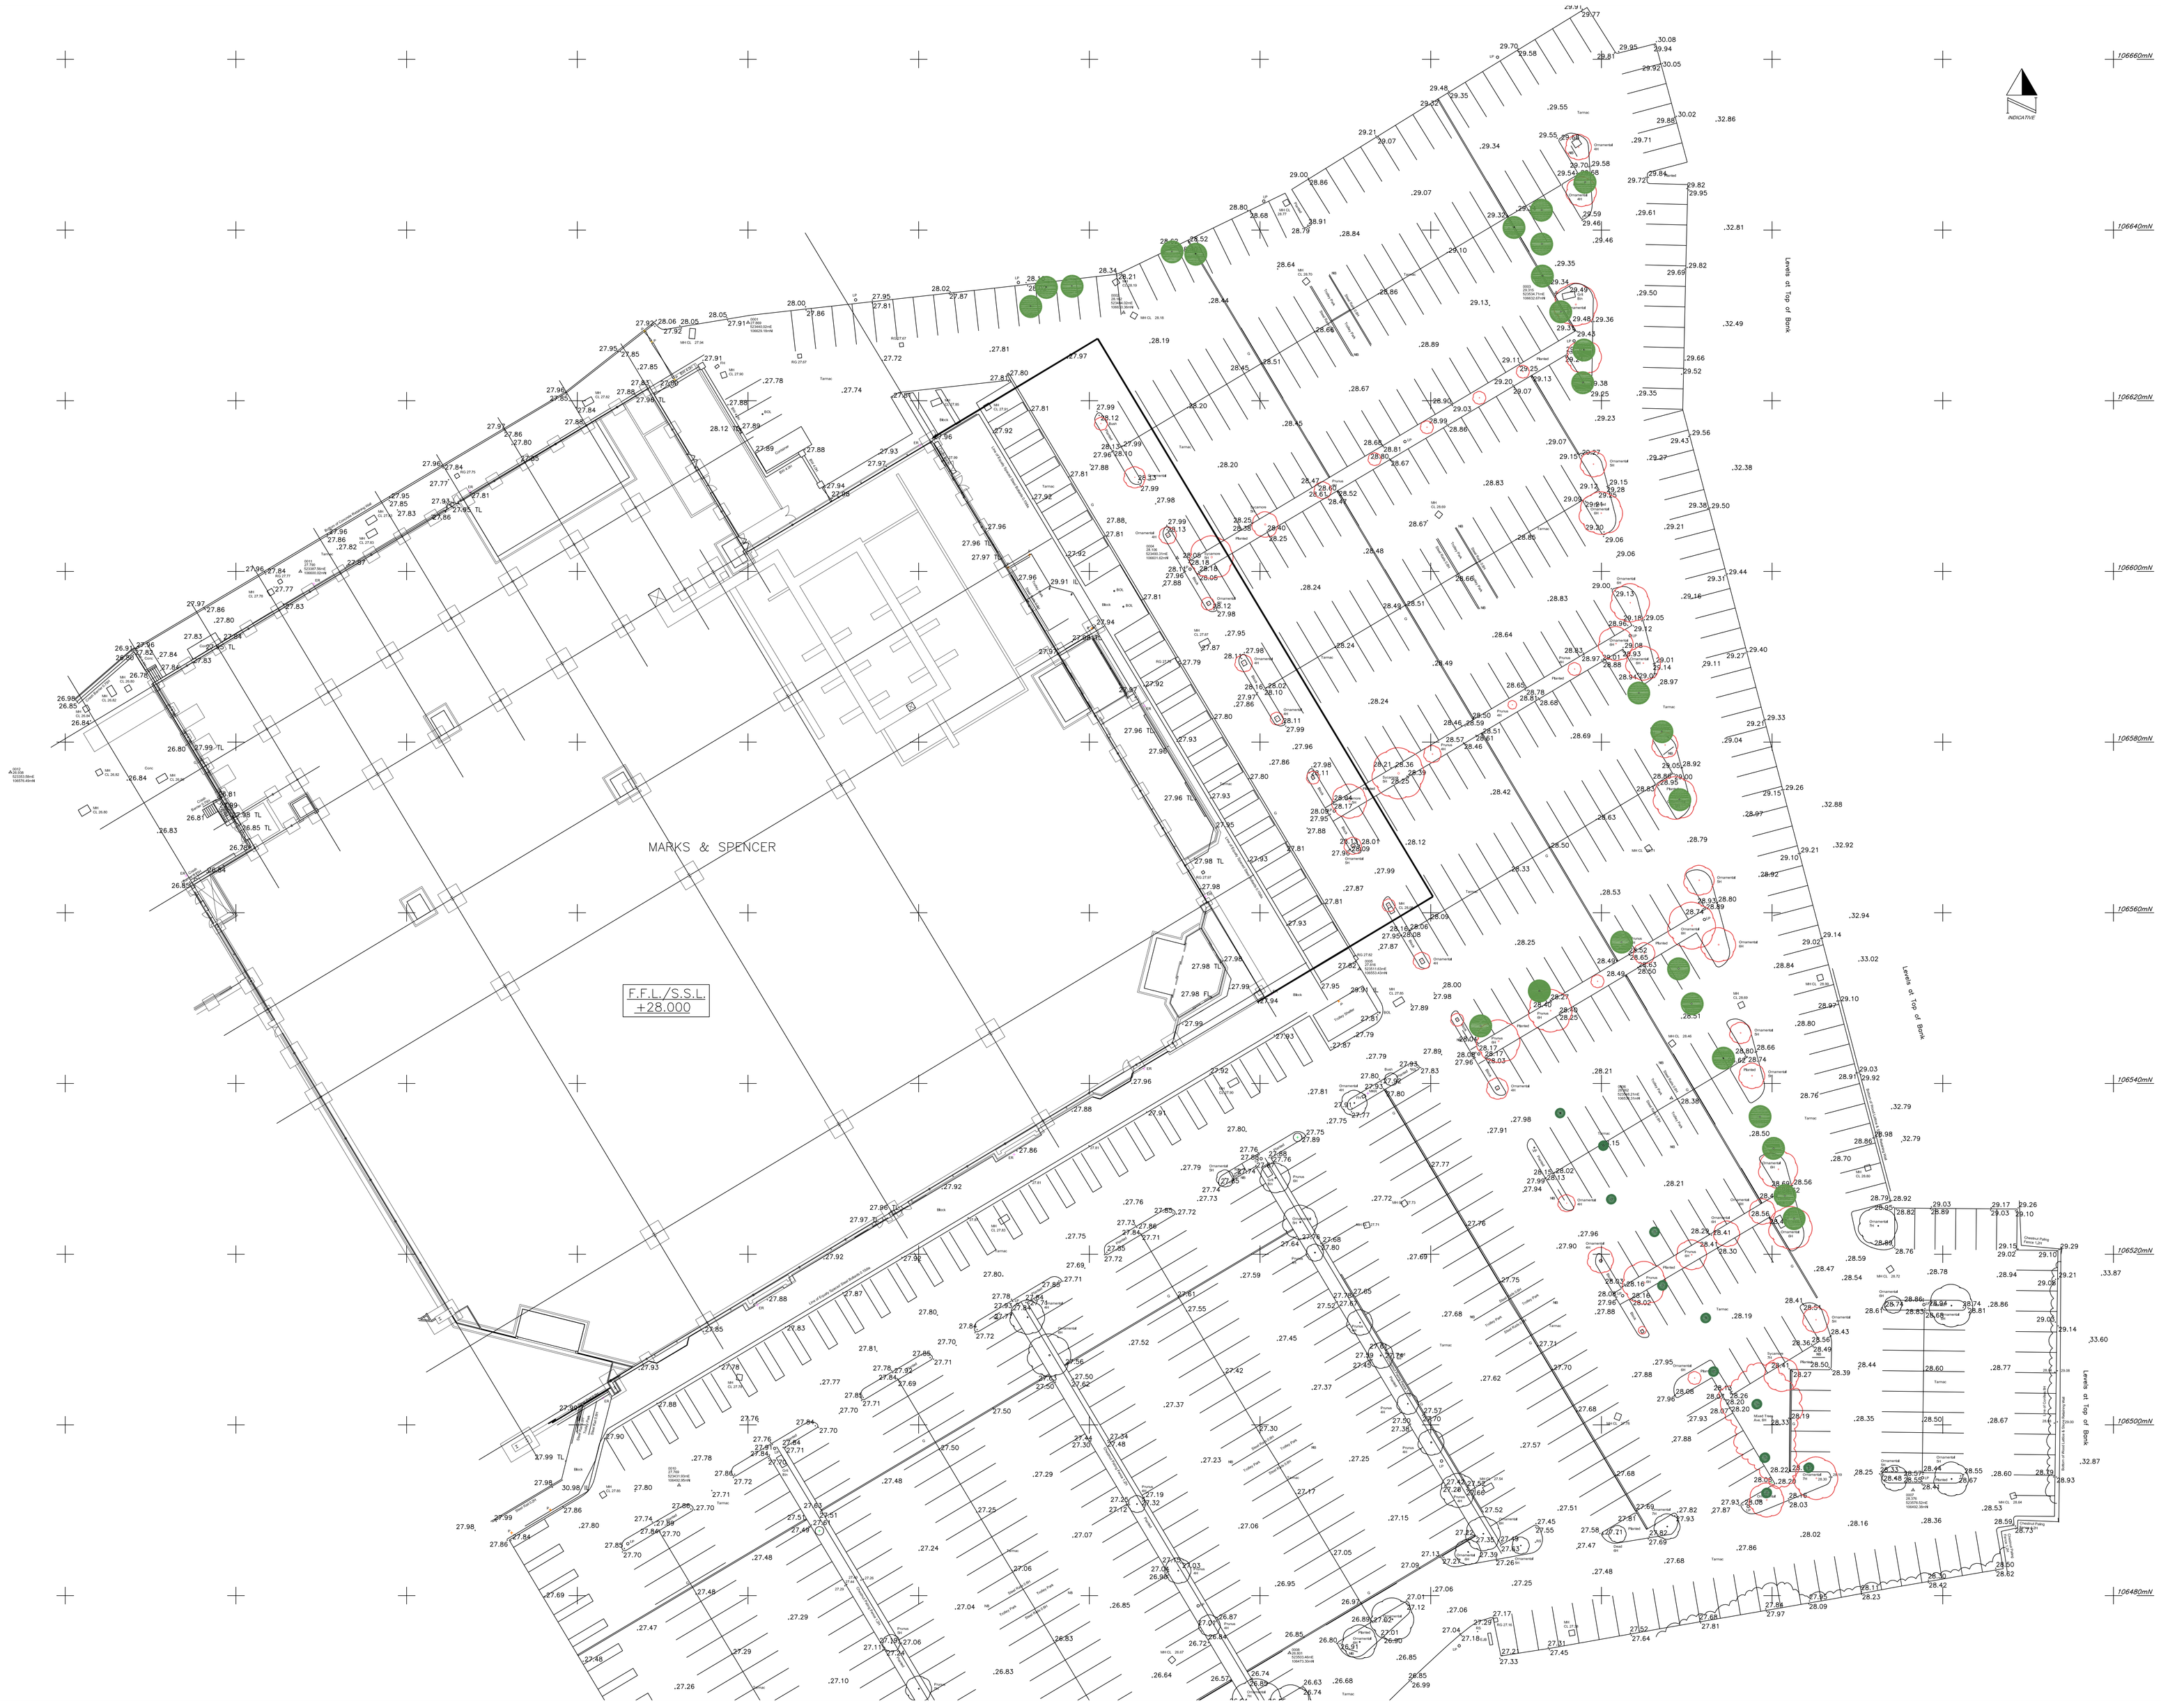

NOTES

ORIGINAL A0

DO NOT SCALE FROM THIS DRAWING.
ALL DIMENSIONS TO BE CHECKED ON SITE.
COPYRIGHT PROTECTED.

KEY:

- New tree
- Tree to be removed
- Tree to be retained

REV	DATE	DESCRIPTION	DRAWN	CHECKED
01	26.04.11	M&S Boarder added. Existing Tree's to be removed clarified.	PW	DH

FOR CONSTRUCTION

LOCATION FIGURE

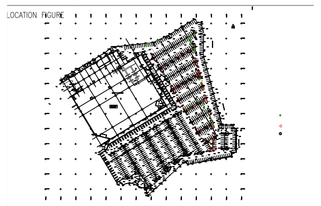

M&S

STORE NAME
Shoreham

STORE NUMBER
3104

COUNTRY
UK

PROJECT
Shoreham
Holmbush Centre
BN43 6TD

DRAWING
External
Tree Removal Plan

CONSULTANT
DarntonEGS

CONSULTANT LOGO
darntonegs
BUILT ENVIRONMENT CONSULTANCY
LEEDS LONDON BRISTOL WARWICK

Leeds Office:
The Coach House, Monk Fryston Hall, Monk Fryston, Leeds, LS25 5DU
T: 01977 681001 F: 01977 681006 www.darntonegs.com

SCALE	PAPER SIZE	DATE	DRAWN	CHECKED
1:250@A0	A0	02.01.11	VM	DS

PROJECT No	CONSULTANT PROJECT No	DRAWING No	STATUS	REV
SHH033	7676	9011	C	01

DISCIPLINE CODE	DISCIPLINE DESCRIPTION
A	Architecture