

1:20		1		2		3		4		5		6		7	1:1250		30		50				100		SHEET A3 DRAWING	1:100 SCALE:	THE DWN/CHECKED:	JANUARY 2015 DATE:	335-P11 Dwg no.	Rev:
1:100	1	2	3	4	5	6	7	8	9	10	11	12	1:200		10		20		30			40							

GROUND FLOOR PLAN

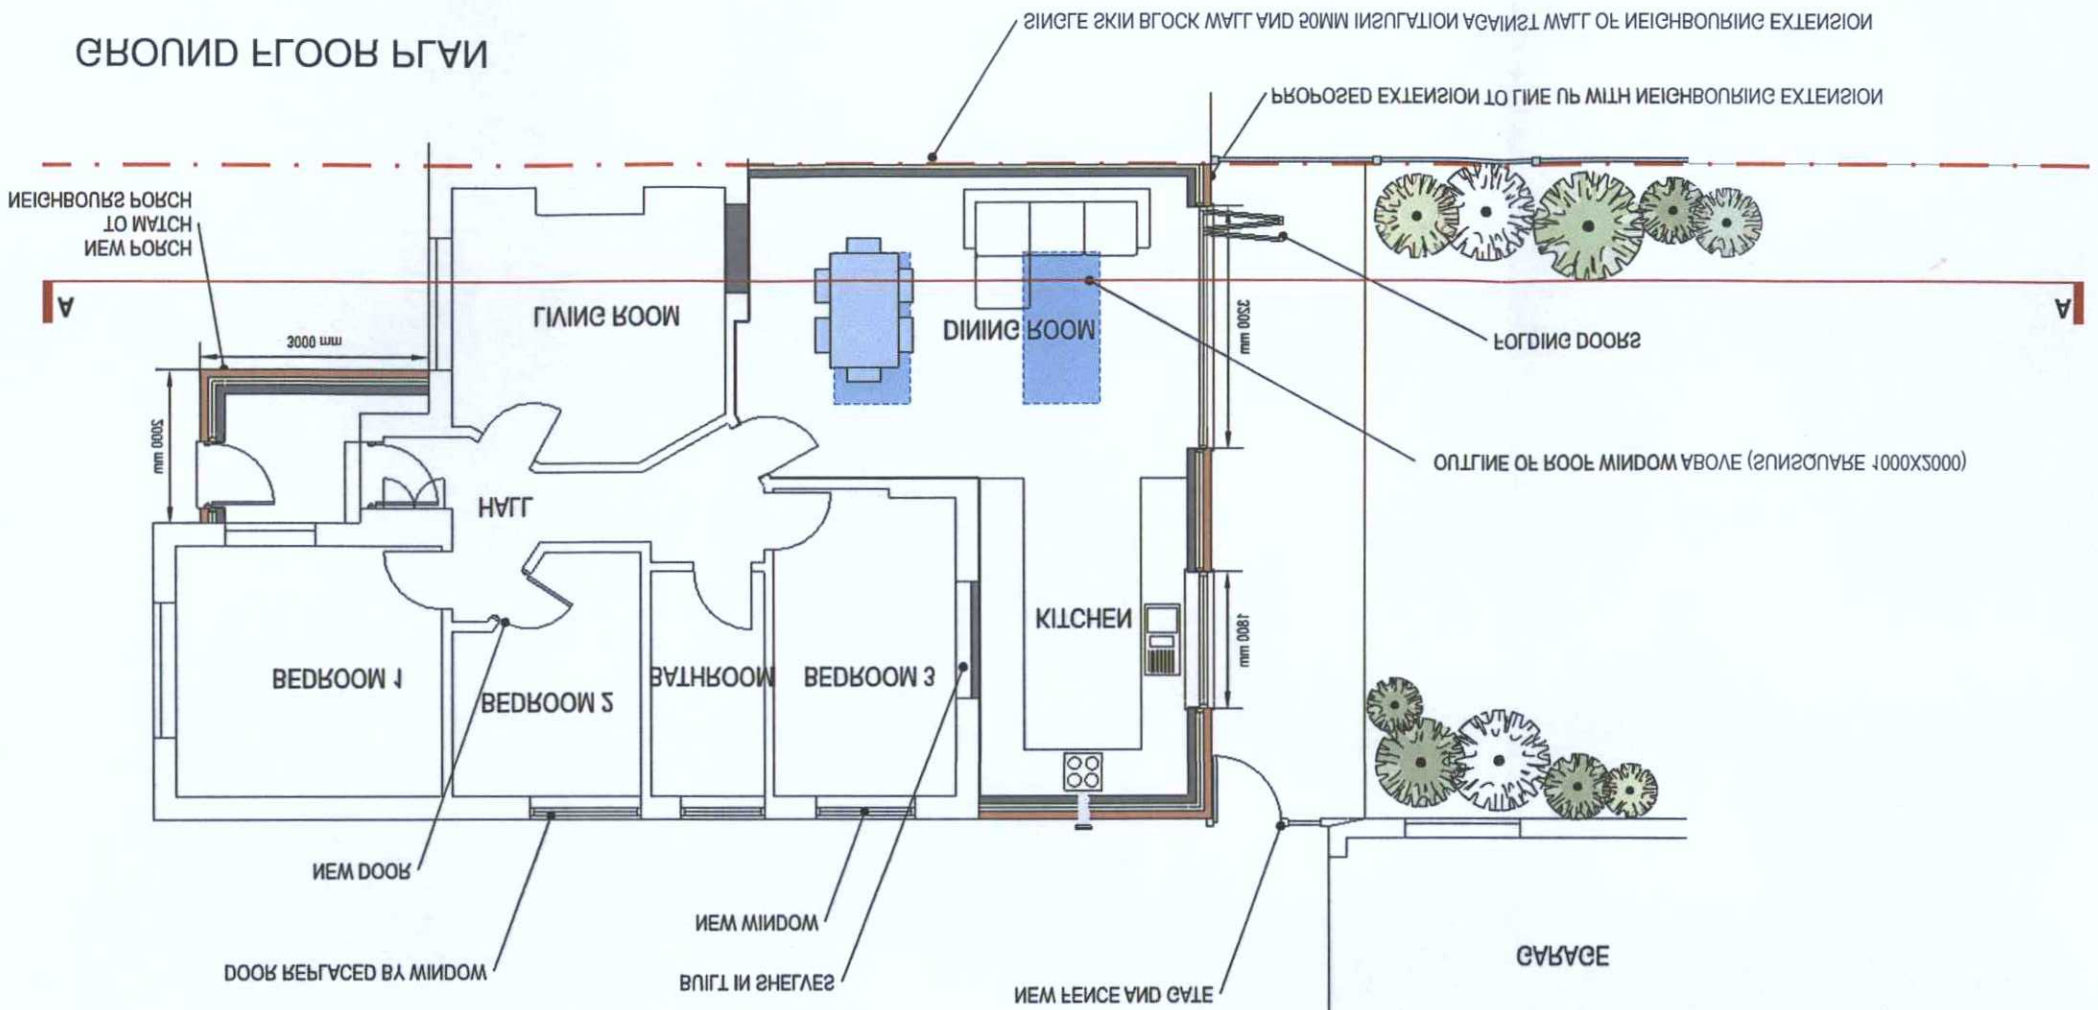

SECTION AA

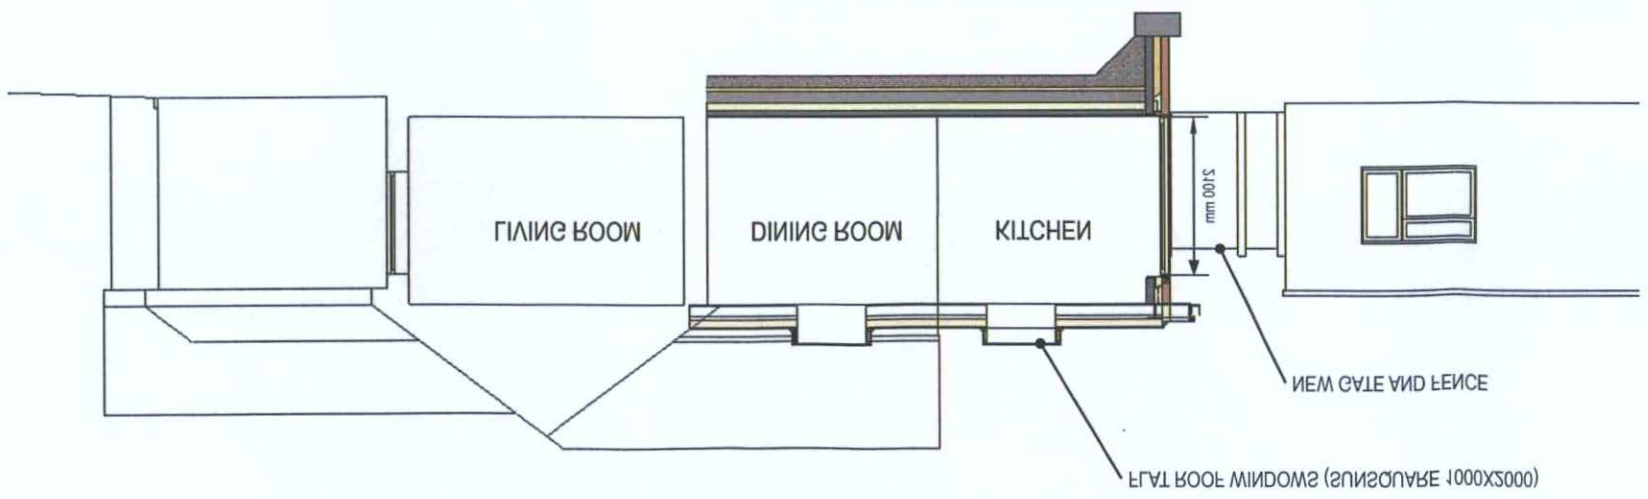

Section A-A as Proposed
Ground Floor Plan and

DRAWING TITLE:

BM 2014, Lancing
8 Griffith's Avenue,

PROJECT REF:

info@onlyextensions.com
0800 368 8180
Only Extensions
OE

PLANNING

AVAID DATE	- 3 MAR 2015
PLAN	AWDM\0298\15

PLANNING SERVICES
ADUR & WORTHING

REVISIONS: