

MATERIALS:


SOUTH FACING WALL - RENDER AND PAINT FINISH

WEST FACING WALL - CONTINUE RENDER FINISH AROUND MASONRY PROJECTION (NIB)
WITH PAINTED BLOCKWORK TO REMAINING WALL.

GREY GRP ROOF
NATURAL TIMBER WINDOWS/ DOORS (INCL KITCHEN DOOR)
WHITE FASCIA/ SOFFITS
BLACK RAINWATER GOODS




EXISTING REAR (SOUTH)

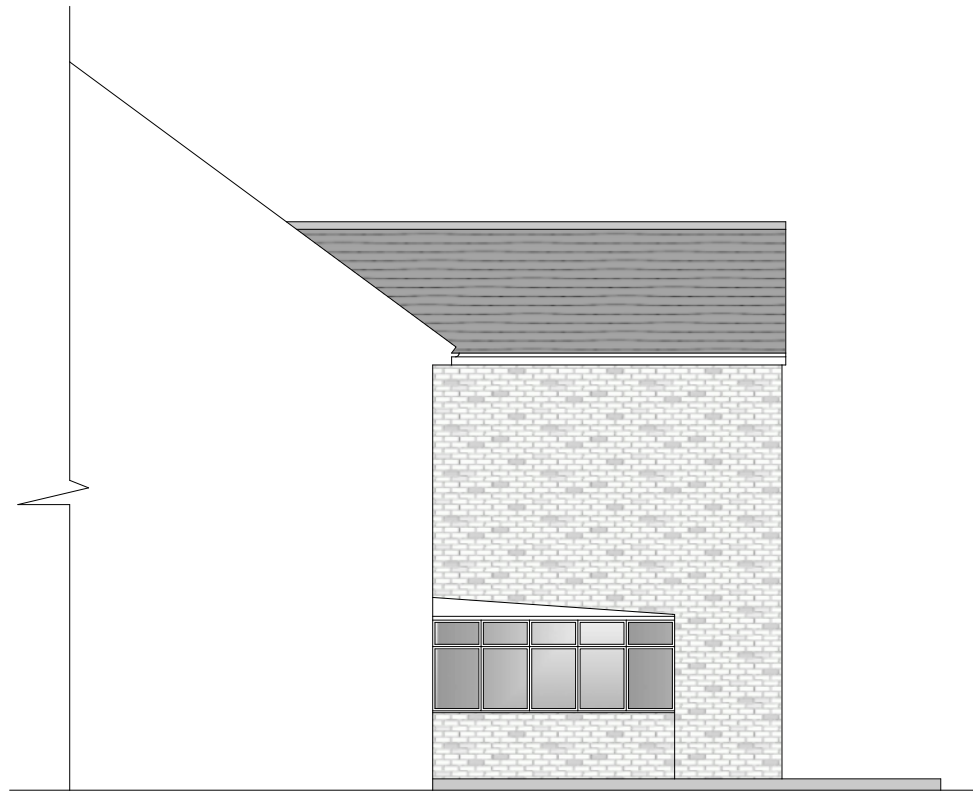

EXISTING SIDE (WEST)





PROPOSED REAR (SOUTH)

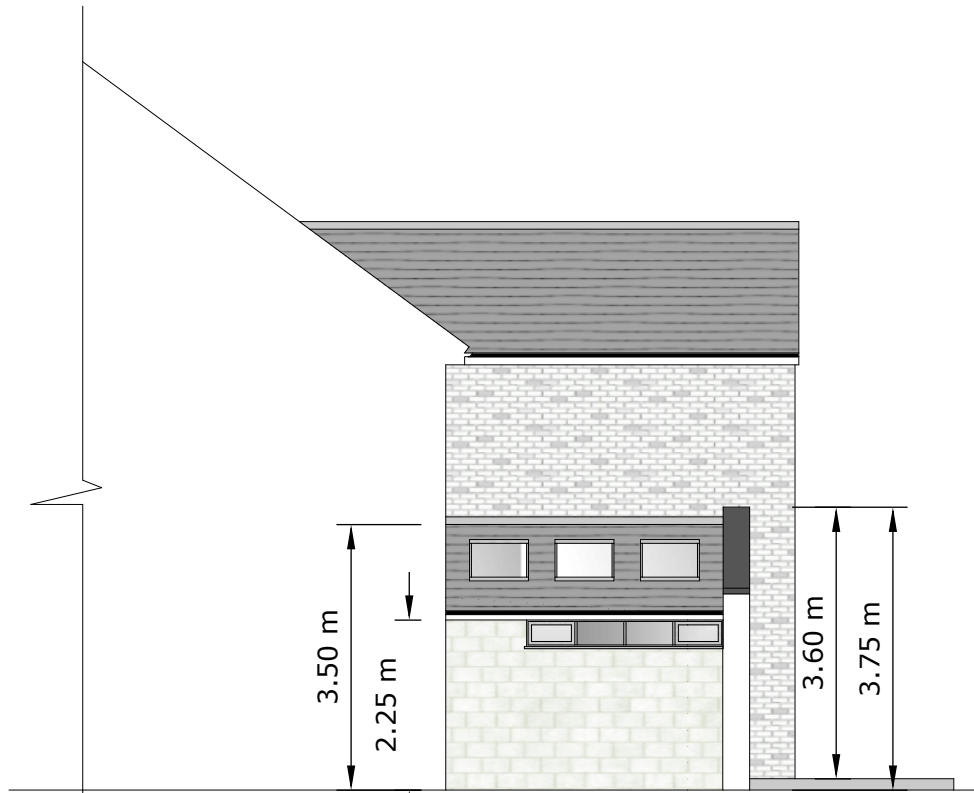


PROPOSED SIDE (WEST)


PROPOSED ROOF PLAN 1:100 @ A1

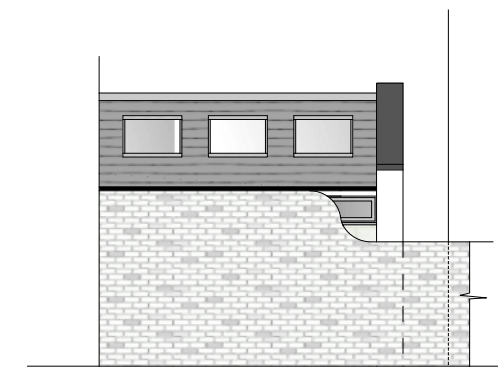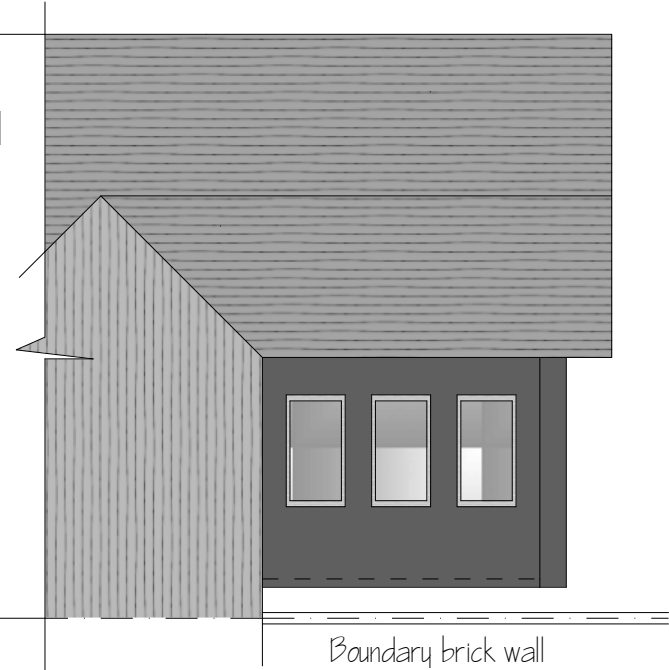

View from neighbour's side of boundary wall

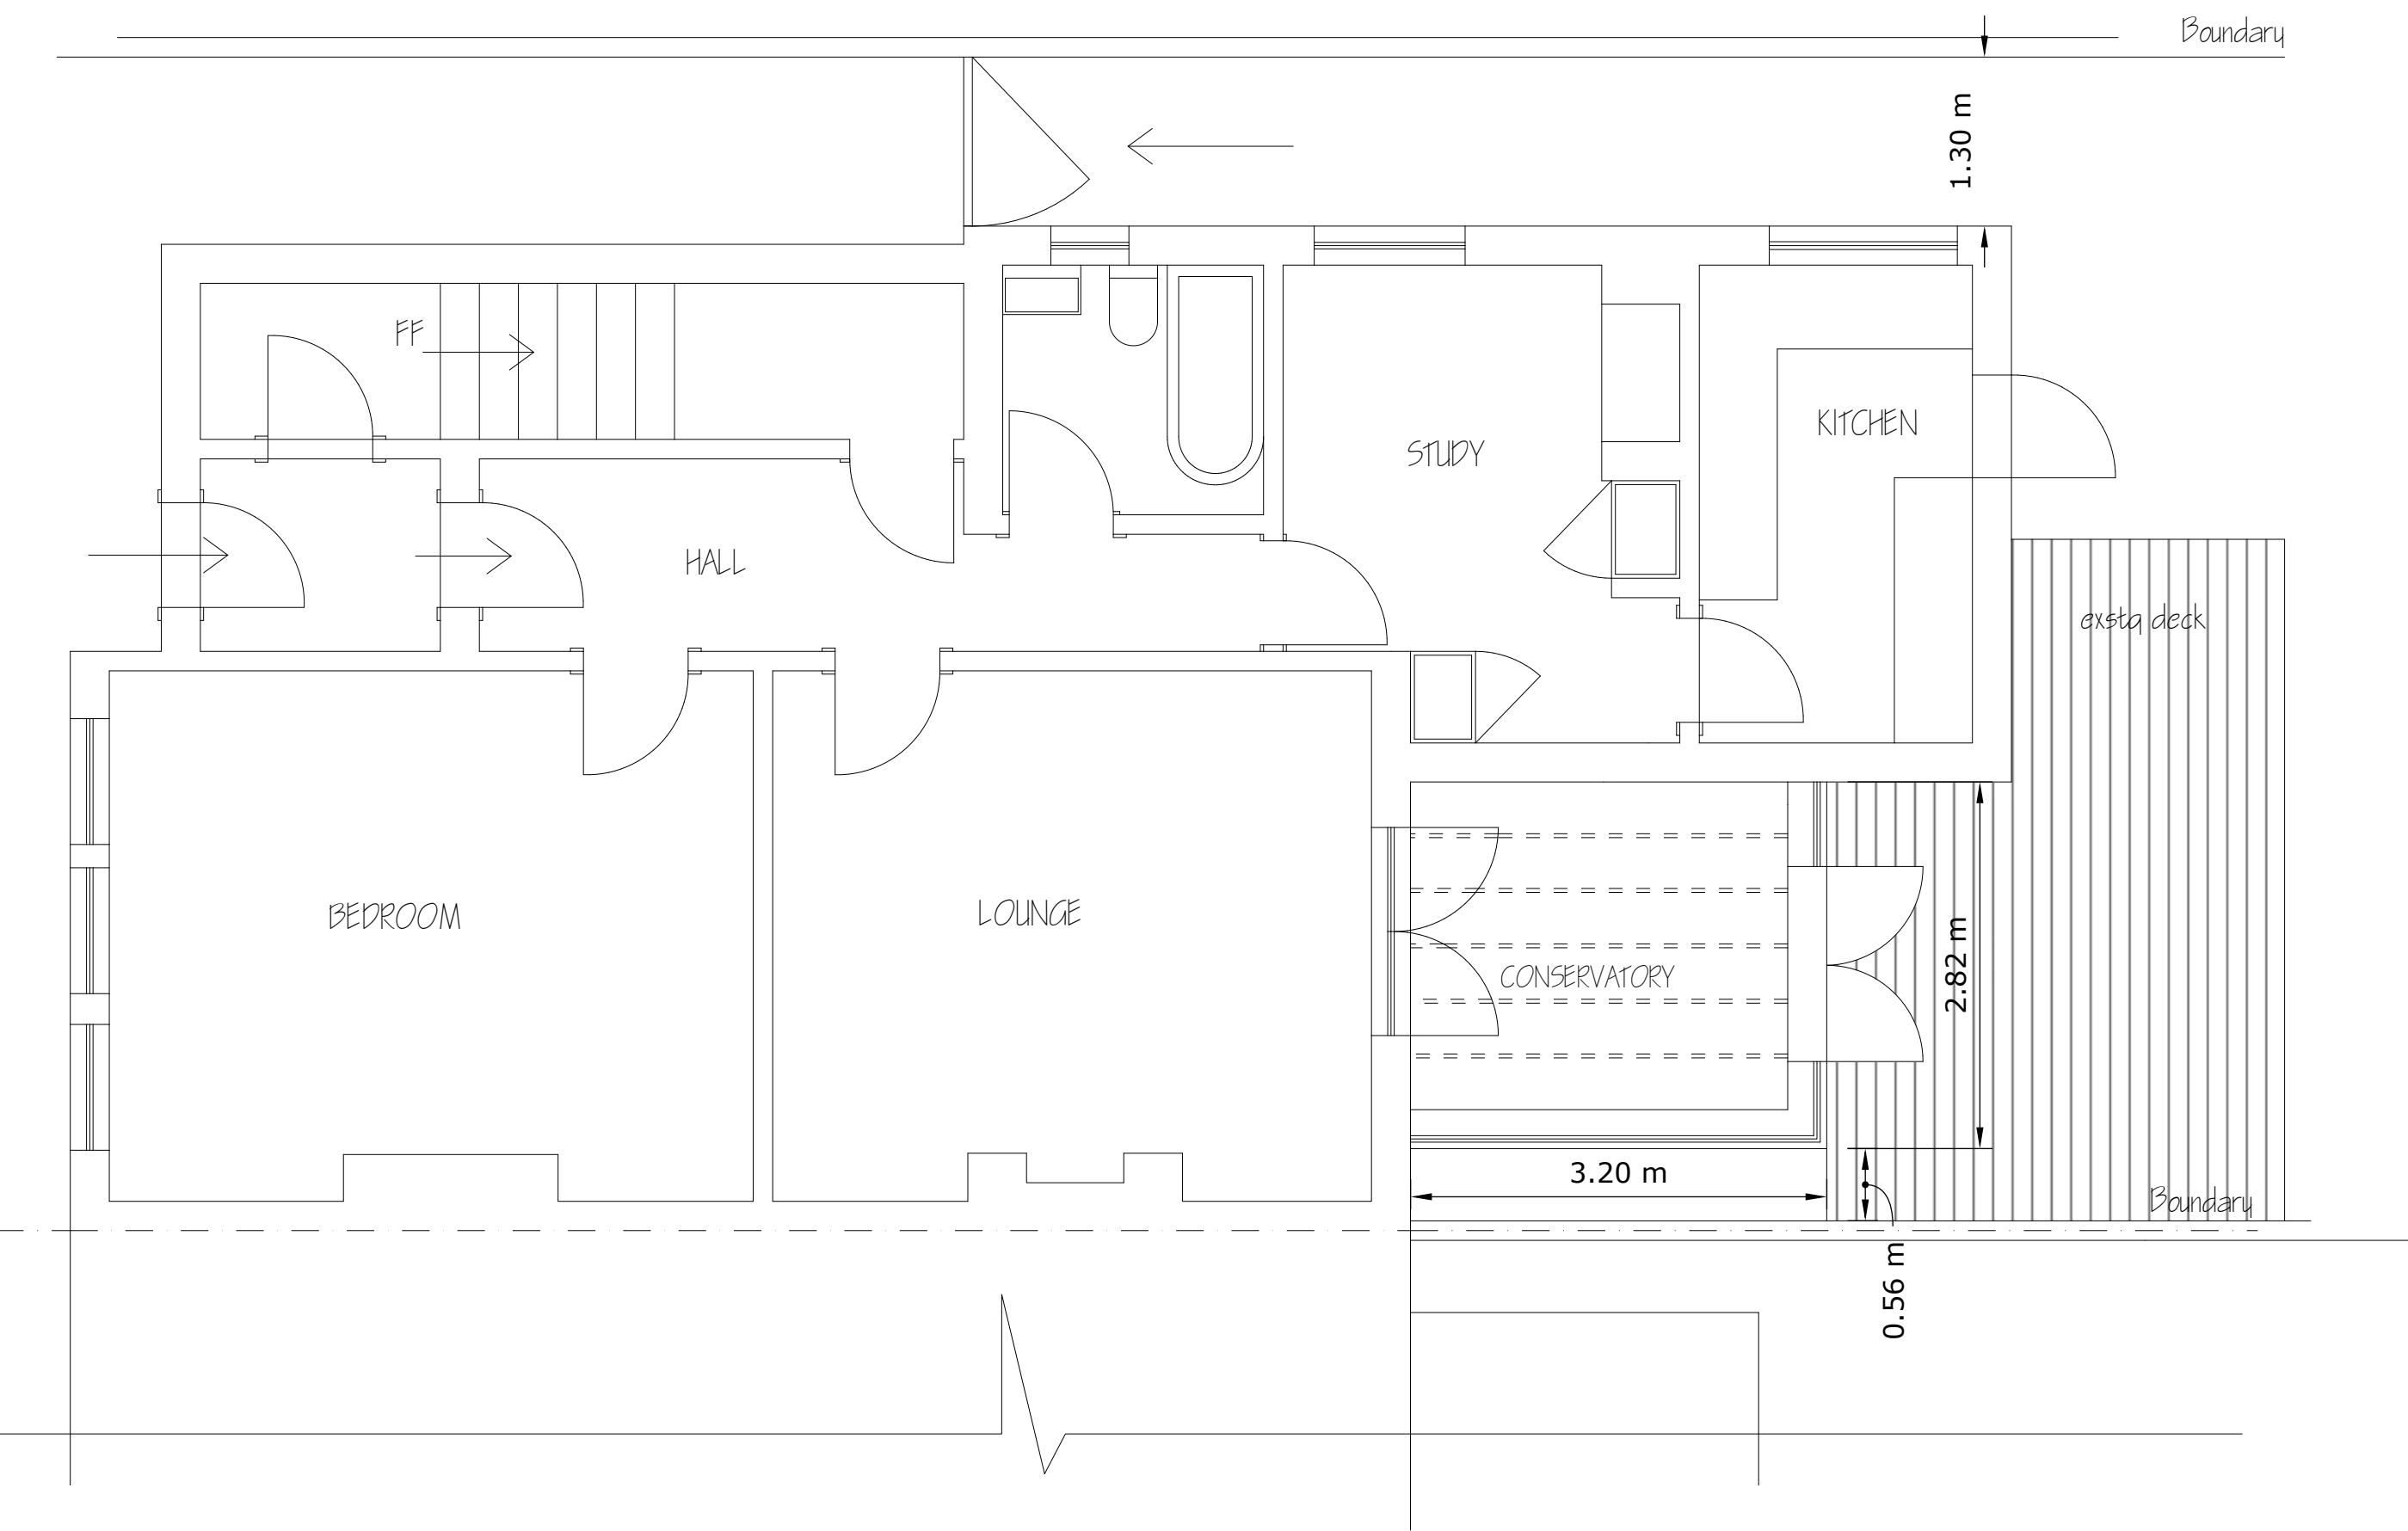

EXISTING PLAN

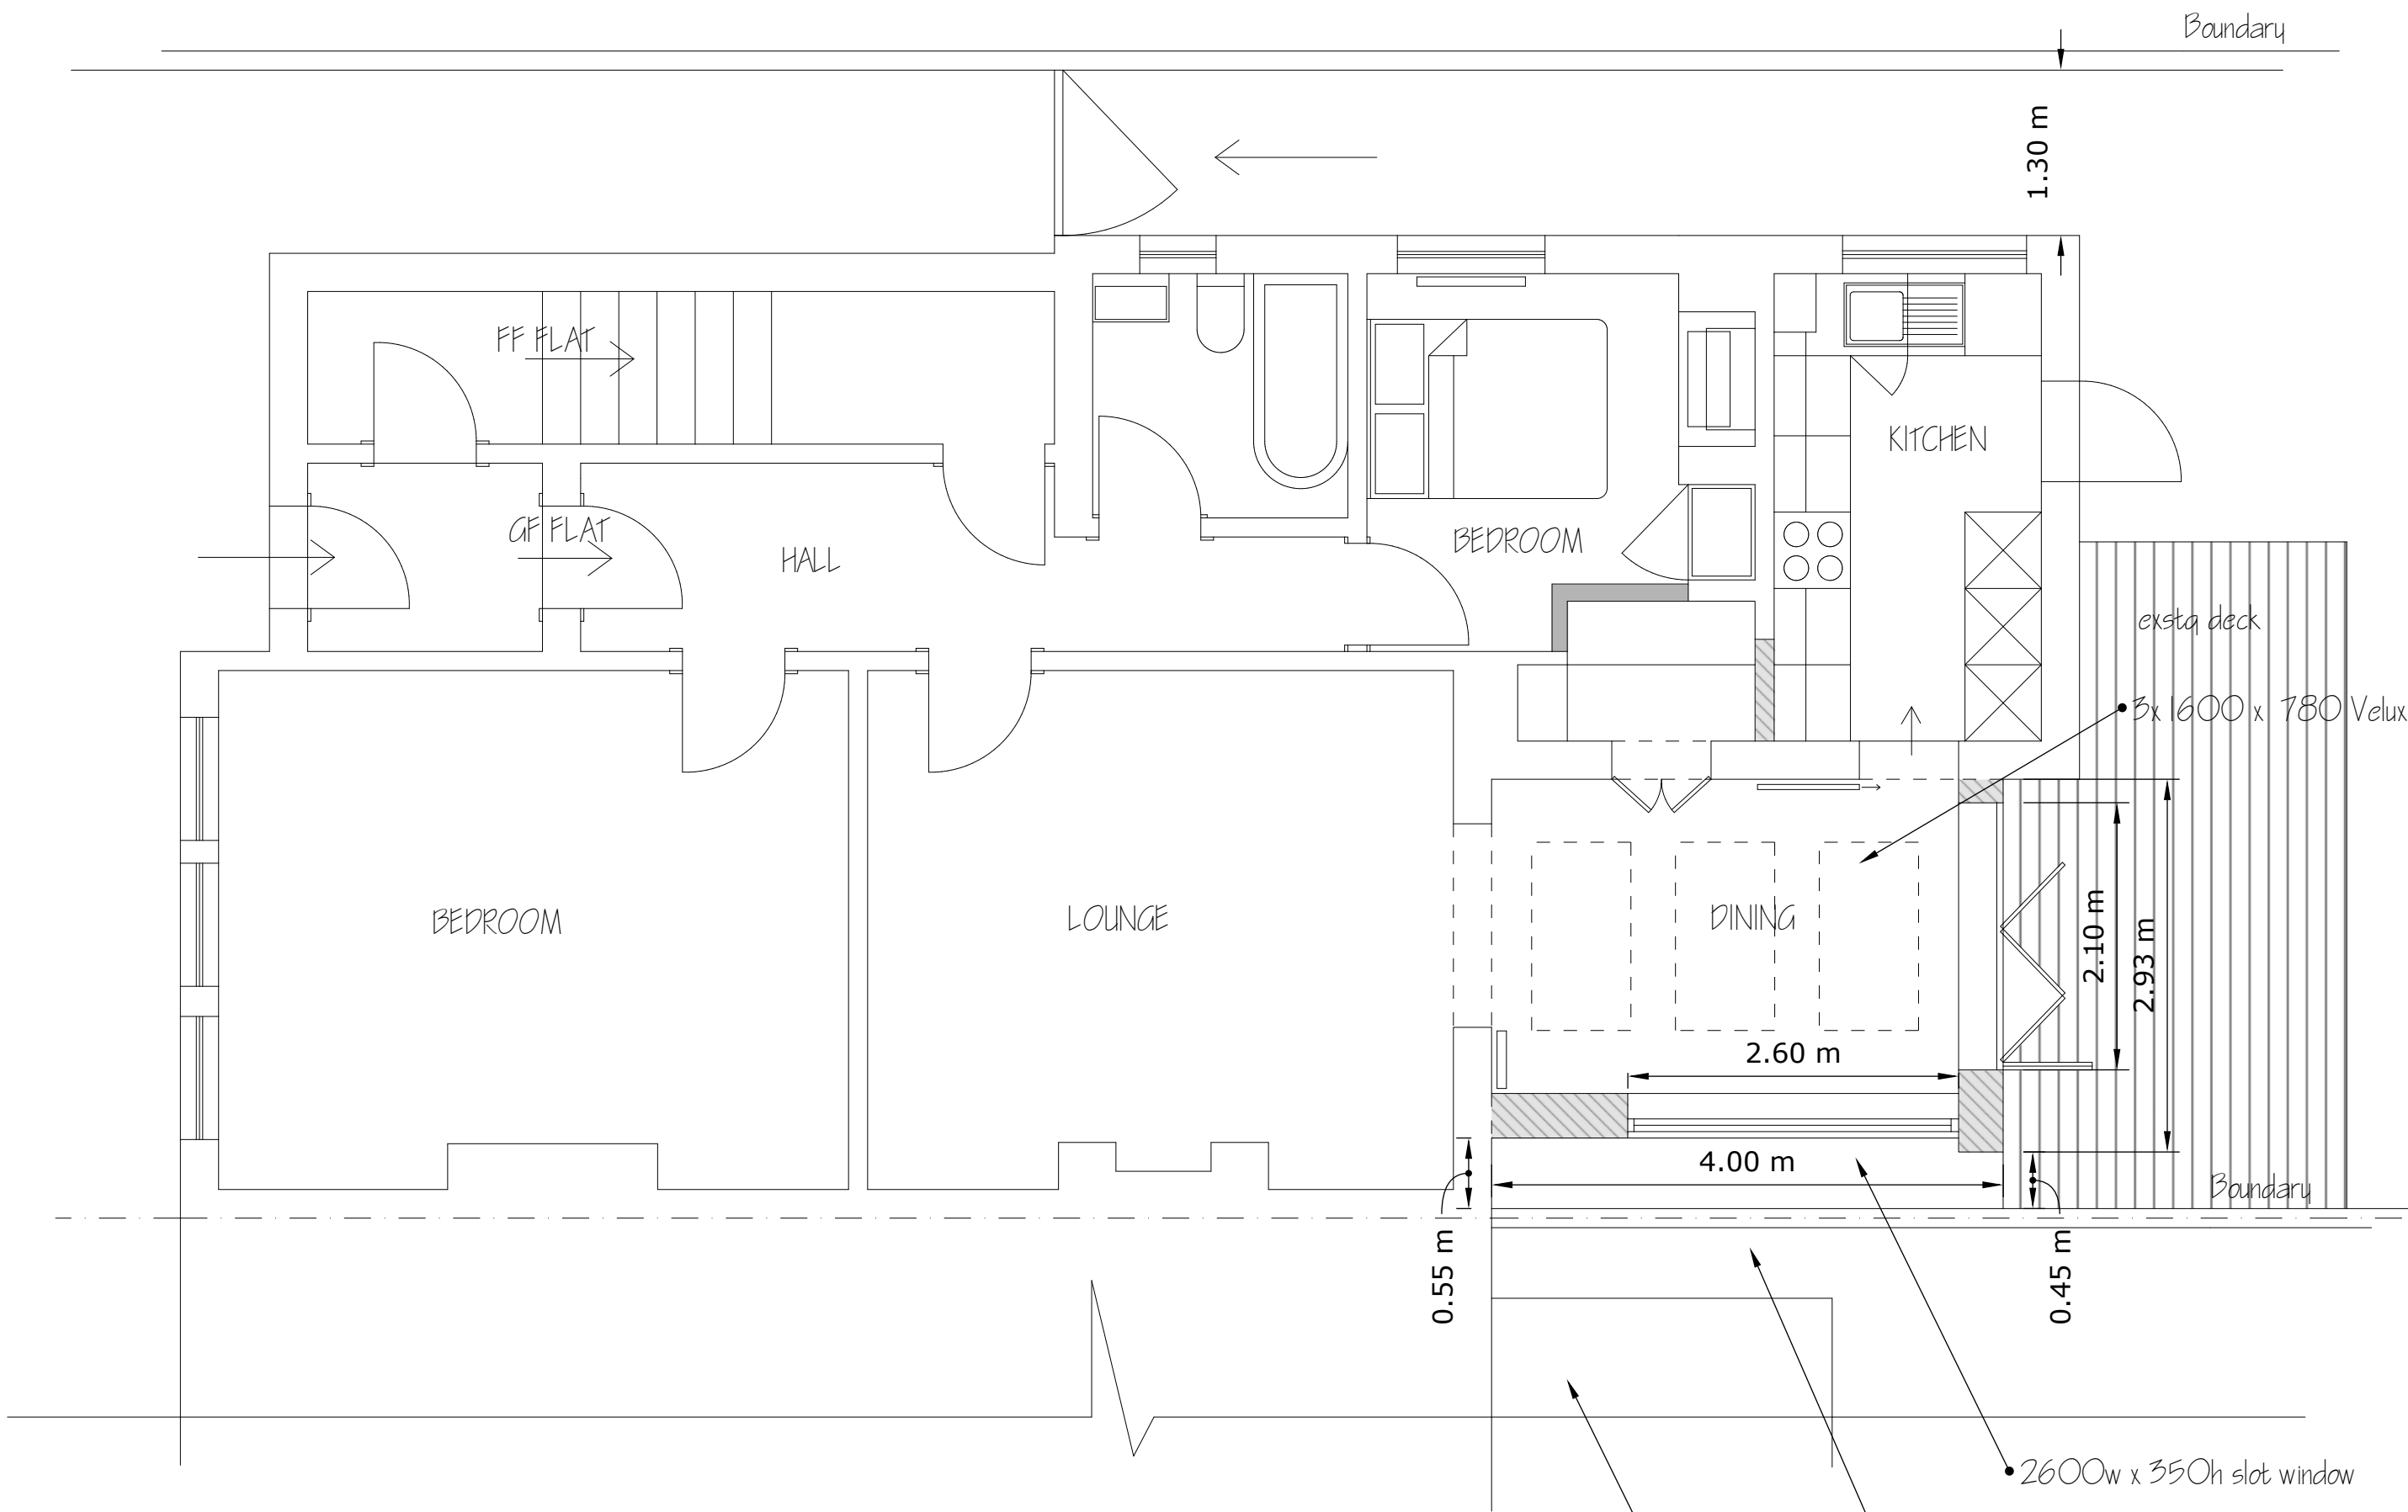

PROPOSED PLAN



PROPOSED EXTENSION at GFF, 4 RIPLEY ROAD, WORTHING, WEST SUSSEX, BN11 5NQ

DRAWING: EXISTING AND PROPOSED PLANS & ELEVATIONS

SCALE: PLANS 1:50 @ A1 , ELEVS 1:100 @ A1

DATE: 20/ 03/ 2023

DRWG No: DS/ HATAMI/ 01

1:50 @ A1 paper size 0 1 2 3m
1:100 @ A1 paper size 0 1 2 3 4 5m