T.P. OFFICE COPY

BOROUGH OF WORTHING
DEPOSITED 15.8.08
T.P. REF No.
WB/08/0673/pm

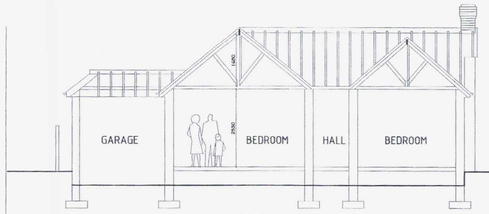

TYPICAL SECTION

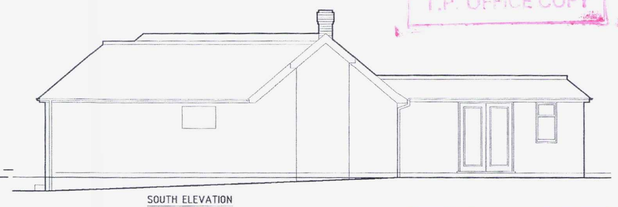

SOUTH ELEVATION



EAST ELEVATION



WEST ELEVATION

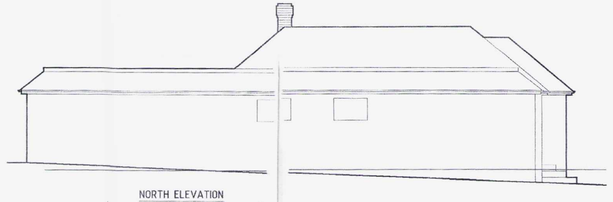

NORTH ELEVATION

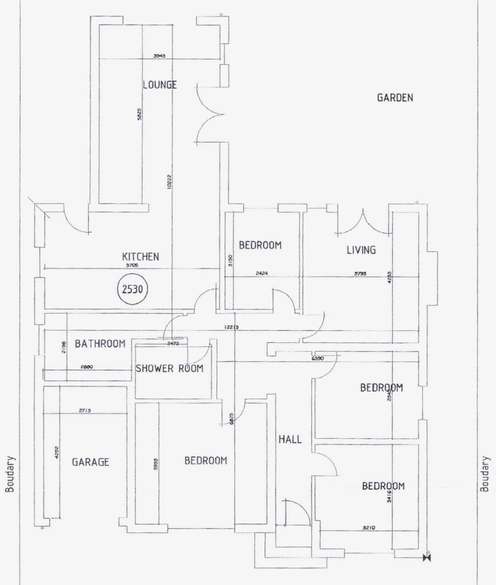

FRONT GARDEN

GROUND FLOOR PLAN

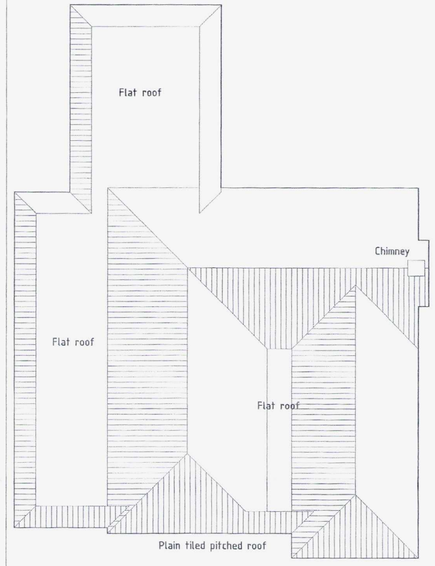

ROOF PLAN

Rev	Date	Description
B	25 July 2008	Section added
A	22 July 2008	Roof plan added

Job:
PROPOSED LOFT CONVERSION
4 MAYTREE AVENUE FINDON VALLEY
FOR: MR. & MRS. H. LINTON

Title:
SURVEY

Date: Oct 2007
Scale: 1:100

Drg. No.
SVY.001B