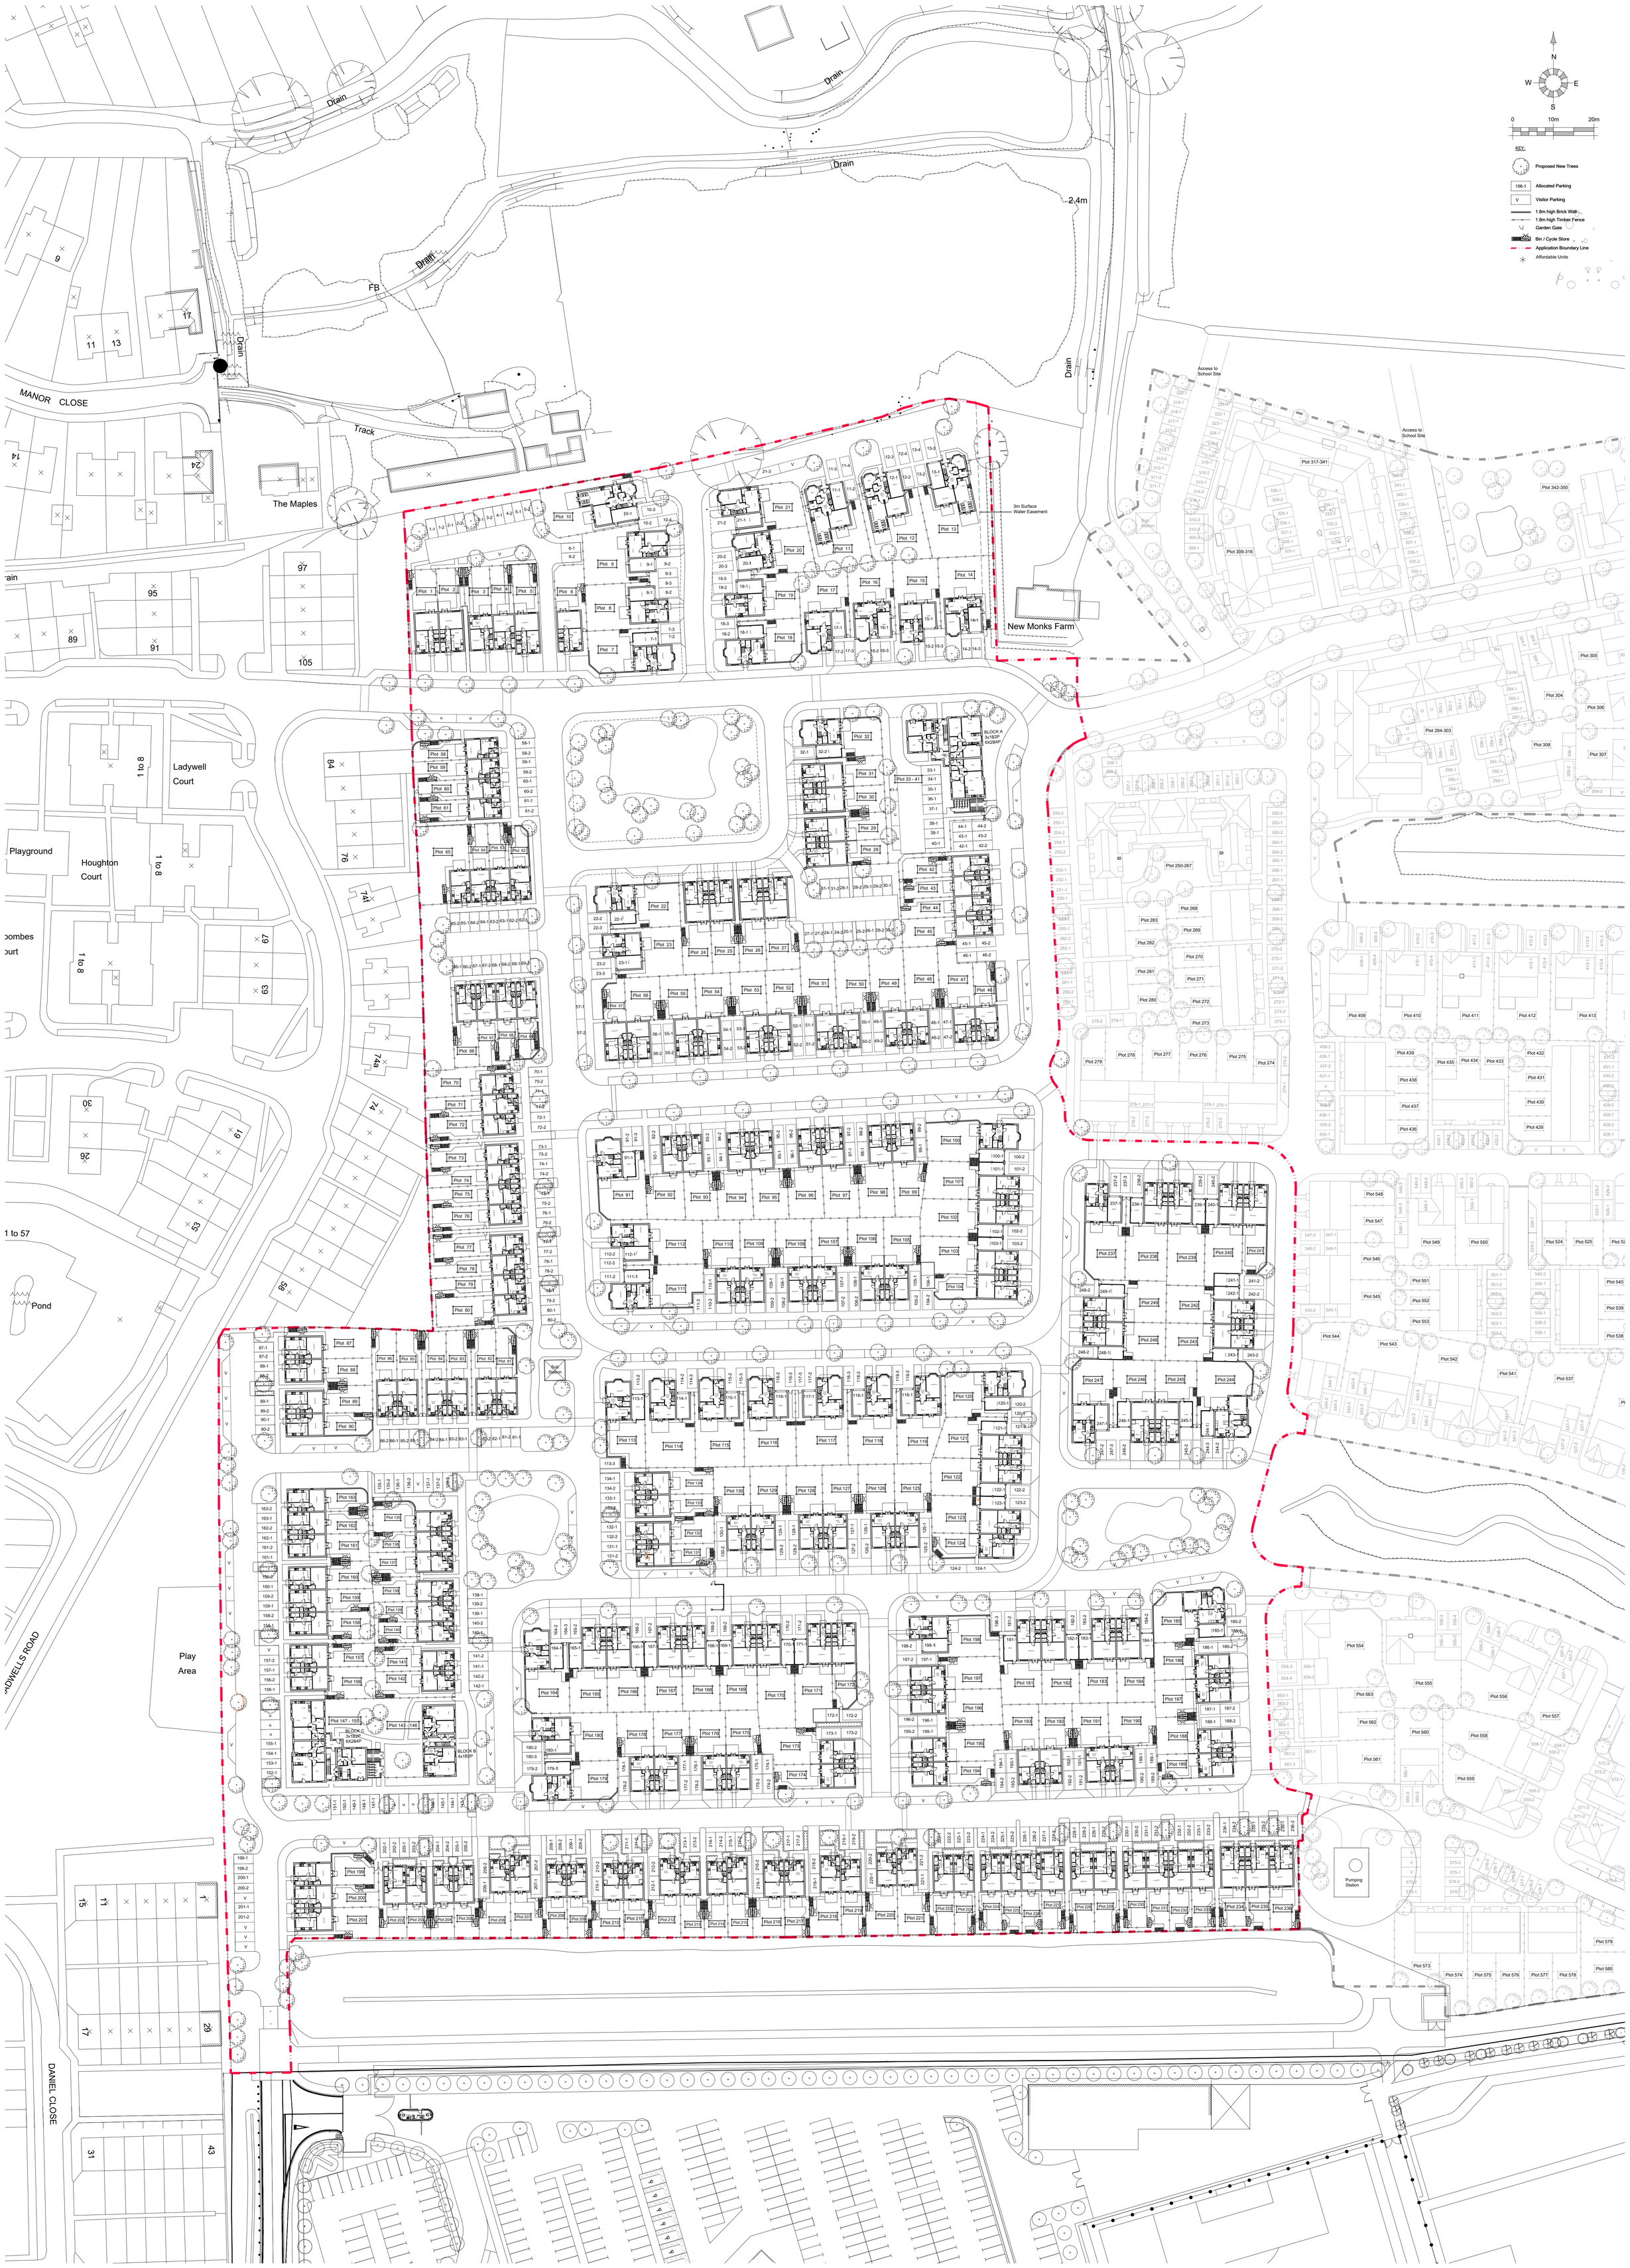

REV.	DATE	REVISIONS:
A	10.03.20	Plots 6 amended to detatched 3 bed house separate from plots 3-5. (BH)

PLANNING

CLIENT:	CALA HOMES		PROJECT:	New Monks Farm Lancing
SCALE:	1:500	(A0 ORIGINAL)	DRAWING:	Site Layout Ground Floor/Ext. Works Phase 1
DRAWN: LV DATE: 12.08.2016	16019		P109	A

Broadmede House
Farnham Business Park
Weydon Lane
Farnham, Surrey
GU9 8QT
Tel. 01252 267878
name.surname@osp architecture.com
www.osparchitecture.com
O'KEEFE SCANLON LIMITED

© COPYRIGHT EXISTS ON THE DESIGNS AND INFORMATION SHOWN ON THIS DRAWING

This drawing may be scaled or cross referenced to the scale bar for planning application purposes only. Do not scale for any other purpose, use figured dimensions only. Subject to site survey and all necessary consents. All dimensions to be checked by user and any discrepancies, errors or omissions to be reported to the Architect before work commences. This drawing is to be read in conjunction with all other relevant materials.